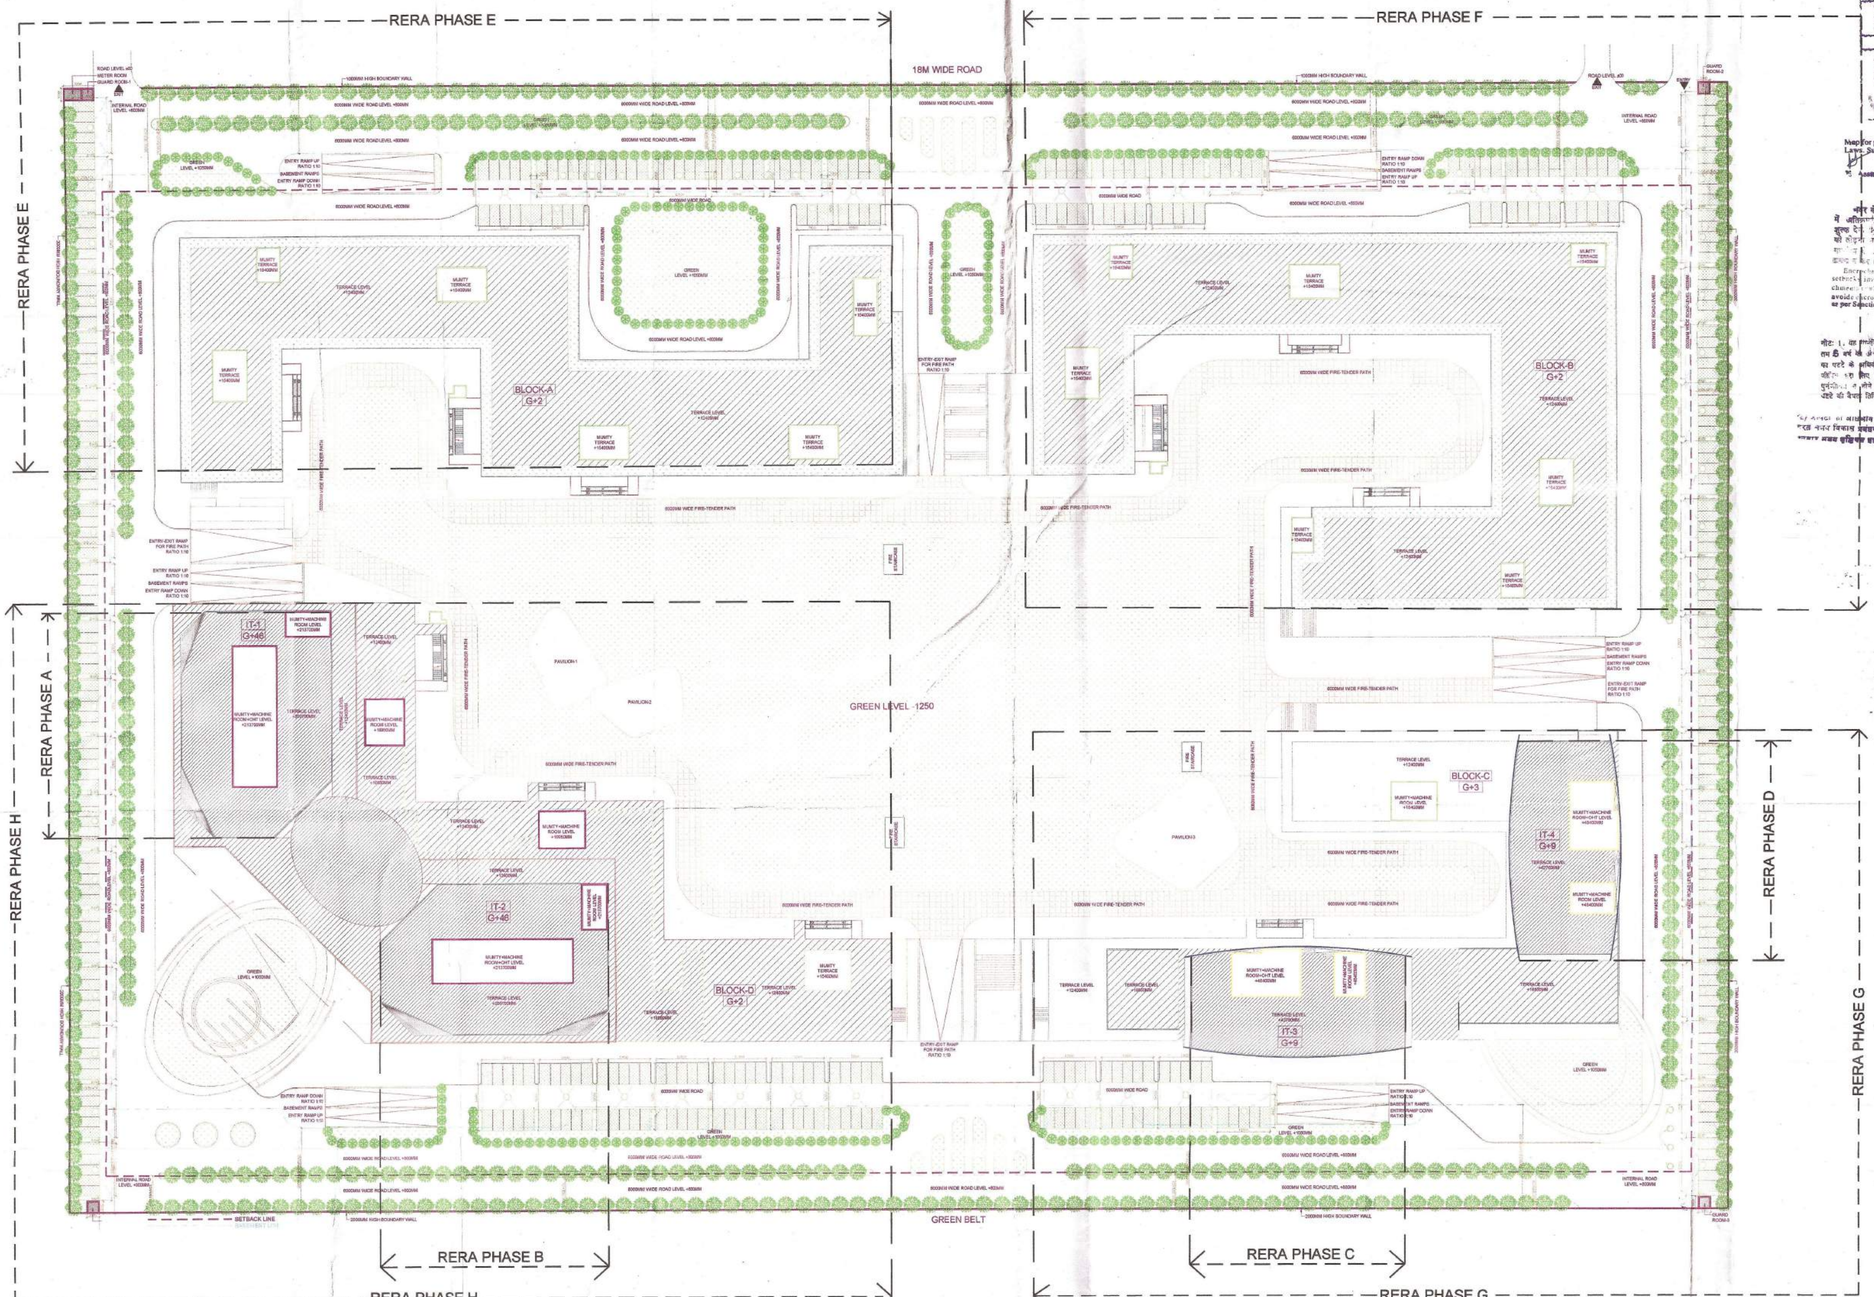


Map for proposed Building is as per Bye Laws. Submitted for approval please.

Asst. Arch. Architect

Encroachments on front, rear & Side setbacks invite heavy penalties. Encroachments shall be demolished also Please avoid encroachments construct building as per Sanctioned Map.

नोटः 1. यह स्वीकृति स्वीकृति की दिनांक से अधिक तथा 5 वर्ष के अंदर तक वैध रहेगा बशर्ते नक्शेदार का प्लाट के अधिकार उपलब्ध हो अथवा उसके पूर्व दो प्लाट के अधिकार उपलब्ध हो अथवा उसके पूर्व दो प्लाट के अधिकार उपलब्ध हो। 2. प्लाट की दशा के बाबतीय की दिशा उसके दो दिशा तिथि तक ही मानी जाएगी ।

For Areas of [illegible] प्रमाण पत्र हेतु आवेदन [illegible] विकास प्राधिकरण (वास्तुकार) के नियम [illegible] अवश्य [illegible]

| MAX DIGI IT PROJECT, PLOT NO.-2, SECTOR-140A, NOIDA | | | |
|---|---|---|---|
| TOWERS | F.A.R. AREA | SERVICE AREA | NON-F.A.R. AREA |
| IT TOWER-1 | 72884.665 | 8098.845 | 3638.250 |
| IT TOWER-2 | 73163.845 | 8270.008 | 3838.250 |
| IT TOWER-3 | 7586.960 | 2542.919 | 1345.674 |
| IT TOWER-4 | 7586.960 | 2542.919 | 1345.674 |
| TOTAL | 161021.430 | 21451.690 | 10167.848 |

| MAX DIGI IT PROJECT, PLOT NO.-2, SECTOR-140A, NOIDA | |
|---|---|
| PLOT AREA | 24888.000 |
| PERMISSIBLE GROUND COVERAGE (50%) | 12442.000 |
| PROPOSED GROUND COVERAGE | 12131.611 |
| PROPOSED GUARD ROOM GROUND COVERAGE | 30.000 |
| PROPOSED METER ROOM GROUND COVERAGE | 13.860 |
| TOTAL PROPOSED GROUND COVERAGE | 12175.471 |
| PERMISSIBLE F.A.R. AREA (3.25) | 81000.000 |
| PROPOSED F.A.R. AREA (TOTITES) | 161021.430 |
| PROPOSED PAVILION F.A.R. AREA | 1365.175 |
| PROPOSED METER ROOM AREA (TOTITES) | 13.860 |
| TOTAL PROPOSED F.A.R. AREA (TOTITES) | 162387.465 |
| PROPOSED F.A.R. AREA (COMMERCIAL) | 5400.700 |
| TOTAL PROPOSED F.A.R. AREA | 167788.165 |
| PERMISSIBLE SERVICE AREA (35% OF F.A.R.) | 28840.000 |
| PROPOSED SERVICE AREA (TOTITES) | 21451.690 |
| PROPOSED GUARD ROOM SERVICE AREA (TOTITES) | 30.000 |
| TOTAL PROPOSED SERVICE AREA (TOTITES) | 21481.690 |
| PROPOSED SERVICE AREA (COMMERCIAL) | 6750.875 |
| PROPOSED SERVICE AREA (BASEMENT) | 4951.875 |
| TOTAL PROPOSED SERVICE AREA | 32983.440 |
| BASEMENT AREA | 164387.963 |
| OPEN AREA (FOR F.A.R. GROUND COVERAGE) | 36466.389 |
| PERMISSIBLE GREEN AREA (OPEN AREA 7%) | 2554.695 |
| PROPOSED GREEN AREA | 38936.720 |
| PERMISSIBLE NO. OF TREES (OPEN AREA/100) | 365 |
| PROPOSED NO. OF TREES (EVERGREEN) | 415 |
| PROPOSED NO. OF TREES (ORNAMENTAL) | 295 |
| TOTAL PROPOSED NO. OF TREES | 710 |
| REQUIRED PARKING @ 30 E.C.S. | 4251 |
| PROPOSED PARKING | 3270 |

| PARKING AREAS | | | |
|---|---|---|---|
| USAGE | PERCENTAGE | F.A.R. AREA | SERVICE AREA |
| IT/ITES | 75% | 161021.430 | 24480.000 |
| COMMERCIAL | 10% | 21470.000 | 4630.000 |
| FACILITY | 5% | 10800.000 | 1632.000 |
| TOTAL | 100% | 213291.430 | 30742.000 |
| PROPOSED AREAS | | | |
| USAGE | | F.A.R. AREA | SERVICE AREA |
| IT/ITES | | 162107.050 | 32711.490 |
| COMMERCIAL + FACILITY | | 34520.700 | 6530.400 |
| BASEMENT | | 0.000 | 4963.011 |
| TOTAL | | 196627.750 | 44204.901 |

| BASEMENT AREA DETAIL | | | | |
|---|---|---|---|---|
| FLOORS | PARKING AREA | SERVICE AREA | DEDUCTIONS | TOTAL AREA | E.C.S. |
| BASEMENT-3 | 7429.710 | 4963.011 | 2066.171 | 80985.142 | 2429 |
| BASEMENT-4 | 7429.710 | 0.000 | 0.000 | 74232.818 | 2429 |
| TOTAL | 14859.420 | 4963.011 | 2066.171 | 155217.961 | 4860 |

| COMMERCIAL AREAS | | | |
|---|---|---|---|
| USAGE | PERCENTAGE | F.A.R. AREA | SERVICE AREA |
| IT FACILITY | 10% | 32400.500 | 3412.500 |
| COMMERCIAL | 10% | 21000.200 | 3412.200 |
| TOTAL | 20% | 54000.700 | 6824.400 |

| GREEN AREA DETAIL | | | | | |
|---|---|---|---|---|---|
| SOFT GREEN | | | | | |
| S.NO. | AREA | NO. | S.NO. | AREA | |
| TOTAL | | | | 38996.720 | |
| HARD GREEN | | | | | |
| S.NO. | AREA | NO. | S.NO. | AREA | |
| H1 | 63.742 | 1 | H2 | 1708.210 | |
| H3 | 63.302 | 1 | H4 | 65.323 | |
| H5 | 37.804 | 1 | H6 | 37.804 | |
| H7 | 63.617 | 1 | H8 | 63.617 | |
| H9 | 339.341 | 1 | H10 | 339.341 | |
| H11 | 139.241 | 1 | H12 | 139.241 | |
| H13 | 6230.856 | 1 | H14 | 6230.856 | |
| TOTAL | | | | 8677.160 | |
| TOTAL GREEN | | | | | |
| S.NO. | AREA | NO. | S.NO. | AREA | |
| T1 | 1438.903 | 1 | T2 | 1438.903 | |
| T3 | 1485.434 | 1 | T4 | 1485.434 | |
| TOTAL | | | | 2924.337 | |
| GRAND TOTAL | | | | 50598.220 | |

| OPEN PARKING AREA DETAIL | | | | |
|---|---|---|---|---|
| S.NO. | LENGTH | WIDTH | NO. | AREA |
| P1 | 8.000 | 11.000 | 46 | 4048.000 |
| P2 | 13.000 | 16.000 | 38 | 3952.000 |
| P3 | 5.000 | 16.000 | 1 | 130.000 |
| P4 | 5.000 | 8.000 | 1 | 40.000 |
| P5 | 5.500 | 8.000 | 1 | 5.000 |
| P6 | 5.500 | 8.000 | 1 | 40.000 |
| TOTAL OPEN PARKING AREA | | | | 8215.000 |
| PROPOSED PARKING @ 30 E.C.S. | | | | 411 |

| SQUARD ROOM SERVICE AREA DETAIL | | | | |
|---|---|---|---|---|
| S.NO. | LENGTH | WIDTH | NO. | AREA |
| S1 | 5.000 | 11.000 | 1 | 55.000 |
| METER ROOM F.A.R. AREA DETAIL | | | | |
| S.NO. | LENGTH | WIDTH | NO. | AREA |
| M1 | 4.300 | 3.100 | 1 | 13.330 |

| PROPOSED PARKING DETAIL | |
|---|---|
| USAGE | PROPOSED E.C.S. |
| BASEMENT | 2850 |
| OPEN PARKING | 420 |
| TOTAL | 3270 |

| PROPOSED PAVILION AREA DETAIL | |
|---|---|
| PAVILION | AREA |
| PAVILION-1 | 283.139 |
| PAVILION-2 | 342.928 |
| PAVILION-3 | 739.124 |
| TOTAL | 1365.172 |

| AREA DETAIL | | | | | | | | | | | | | | | | | | | | | | | |
|---|---|---|---|---|---|---|---|---|---|---|---|---|---|---|---|---|---|---|---|---|---|---|---|
| | RERA PHASE A | | | | RERA PHASE B | | | | RERA PHASE C | | | | RERA PHASE D | | | | TOTAL AREAS | | | |
| S.NO. FLOORS | TOWER-1 | | | | TOWER-2 | | | | TOWER-3 | | | | TOWER-4 | | | | | | | |
| | F.A.R. AREA | 10% SERVICE AREA | NON-F.A.R. AREA | F.A.R. AREA | 10% SERVICE AREA | NON-F.A.R. AREA | F.A.R. AREA | 10% SERVICE AREA | NON-F.A.R. AREA | F.A.R. AREA | 10% SERVICE AREA | NON-F.A.R. AREA | F.A.R. AREA | 10% SERVICE AREA | NON-F.A.R. AREA | F.A.R. AREA | 10% SERVICE AREA | NON-F.A.R. AREA | BUILT UP AREA |

| FLOOR WISE COMBINE AREA CHART WITH ALL TOWER | | | | | |
|---|---|---|---|---|---|
| FLOORS | FAR AREA | 15% LUMPSUM | NON FAR AREA | BUILTUP AREA | |

| RETAIL AREA | | | | | | | | | | | | | | | |
|---|---|---|---|---|---|---|---|---|---|---|---|---|---|---|---|
| S.NO. | FLOOR | BLOCK-A | | | BLOCK-B | | | BLOCK-C | | | BLOCK-D | | | TOTAL FAR | TOTAL SERVICE |
| | | F.A.R. | 10% SERVICE | F.A.R. | 10% SERVICE | F.A.R. | 10% SERVICE | F.A.R. | 10% SERVICE | F.A.R. | 10% SERVICE | | | | |
| 1 | GROUND FLOOR | 329.032 | 36.404 | 274.354 | 30.618 | 169.372 | 18.735 | 169.372 | 18.735 | 164.691 | 18.216 | 1042.523 | 116.310 | | |
| 2 | FIRST FLOOR | 612.031 | 61.351 | 276.038 | 28.228 | 1.031.893 | 105.228 | 1.031.893 | 105.228 | 261.302 | 26.650 | 3.213.157 | 327.457 | | |
| 3 | SECOND FLOOR | 1076.000 | 109.970 | 183.693 | 18.475 | 1034.702 | 105.966 | 1034.702 | 105.966 | 0.000 | 0.000 | 3328.397 | 340.407 | | |
| 4 | THIRD FLOOR | 0 | 0 | 0 | 0 | 0.000 | 0.000 | 0.000 | 0.000 | 0.000 | 0.000 | 0.000 | 0.000 | | |
| 5 | FOURTH FLOOR | 128.711 | 13.161 | 121.128 | 12.391 | 0 | 0 | 0.000 | 0.000 | 0.000 | 0.000 | 249.839 | 25.552 | | |
| TOTAL | | 2145.774 | 220.886 | 1.040.213 | 109.712 | 2.235.967 | 229.929 | 2.235.967 | 229.929 | 425.993 | 44.866 | 8.033.916 | 809.322 | | |

| SUBMISSION |
|---|
| PROJECT: ITES/ITES (IT PAR) at PLOT NO.-2, SECTOR -140A, NOIDA, UP |
| FRONT OFFICE TITLE : MAX DIGI INFOTECH PRIVATE LTD. C-23,GREATER KAILASH ENCLAVE-1, NEW DELHI-110048 |
| DRAWING TITLE : SITE PLAN & AREA DETAIL |

For Max Digi Infotech Pvt. Ltd. Director

RAJ MEHTA (ARCHITECT) CA/92/1741

OWNER'S SIGN | ARCHITECT'S SIGN.

ARCHITECT : ACPL ACPL Design Ltd

ISO 9001:2008 Architecture Management Planning

| SCALE 1:500 | DEALT BY | DATE - 28/08/2018 |
|---|---|---|
| DESIGN BY | CHECKED BY | DRG. No. SP/SITE-01 |