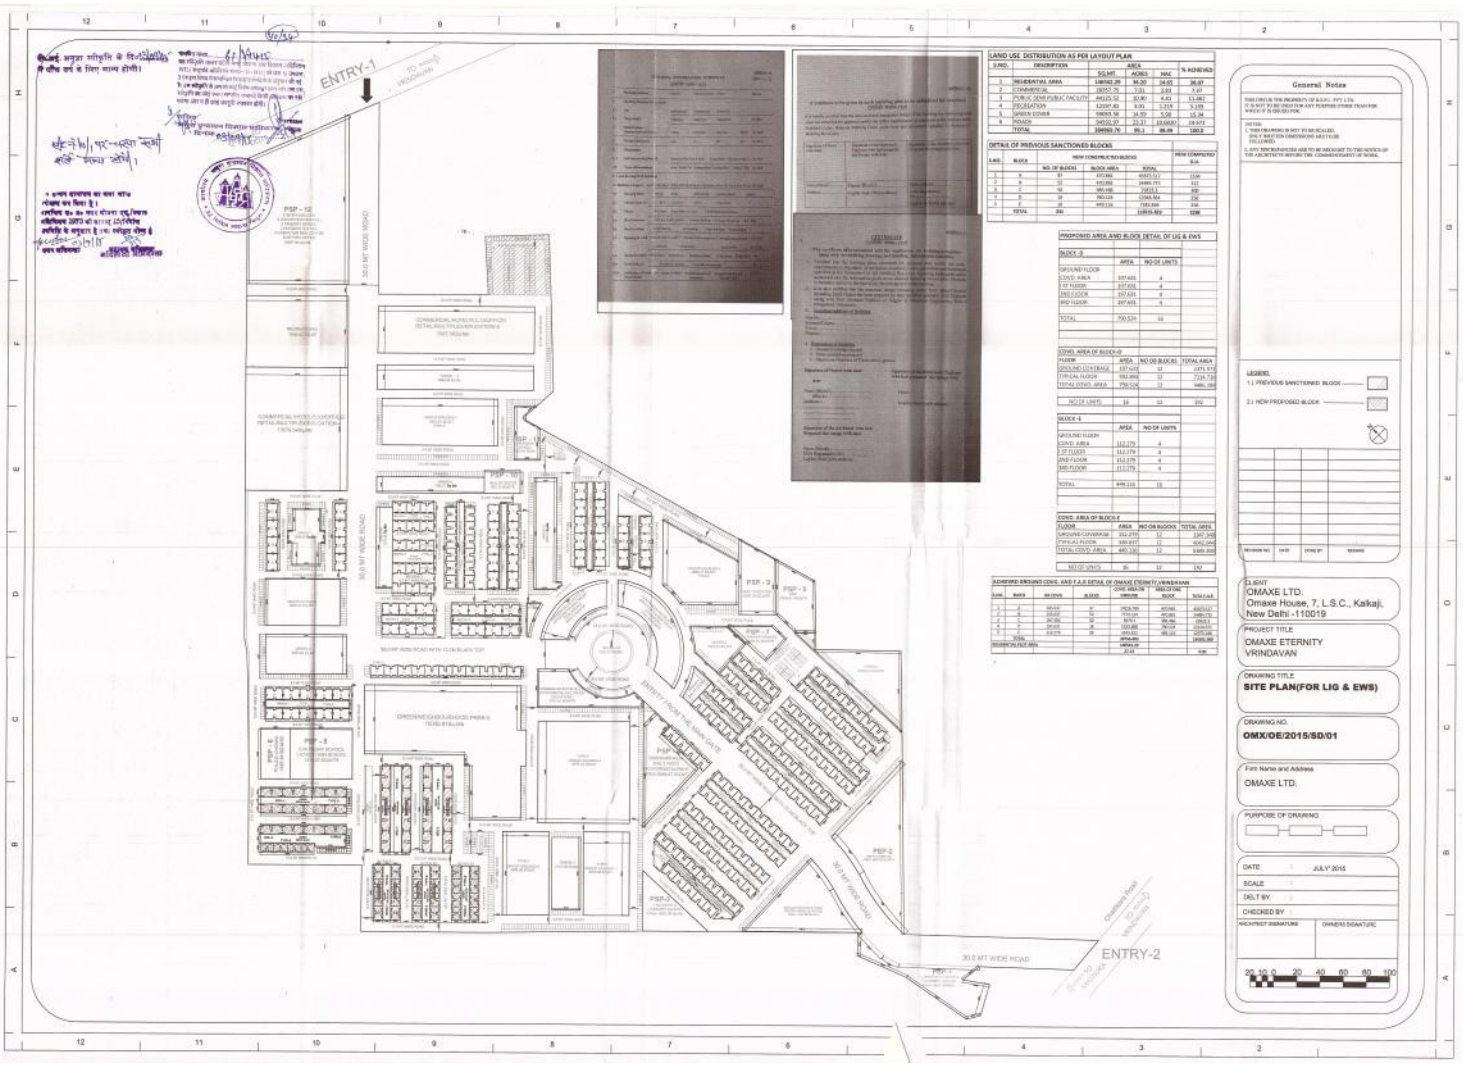
ENTRY-1
ENTRY-2
30.0 MT WIDE ROAD
ENTRY-1 FROM THE MAIN GATE
PSP - 12
PSP - 10
PSP - 9
PSP - 8
PSP - 7
PSP - 6
PSP - 5
PSP - 4
PSP - 3
PSP - 2
PSP - 1
MAIN VISITORS
Omaxe Eternity

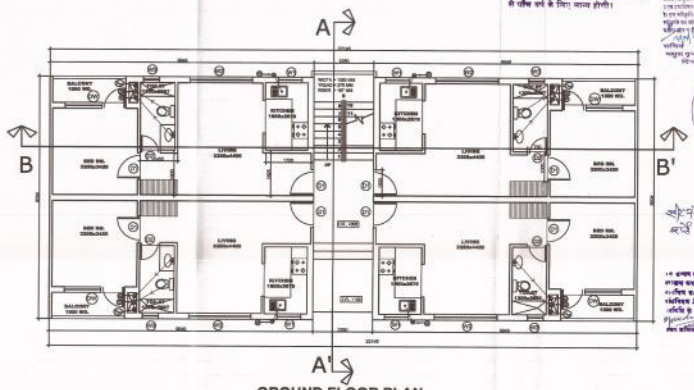

GROUND FLOOR PLAN

SCALE 1:100

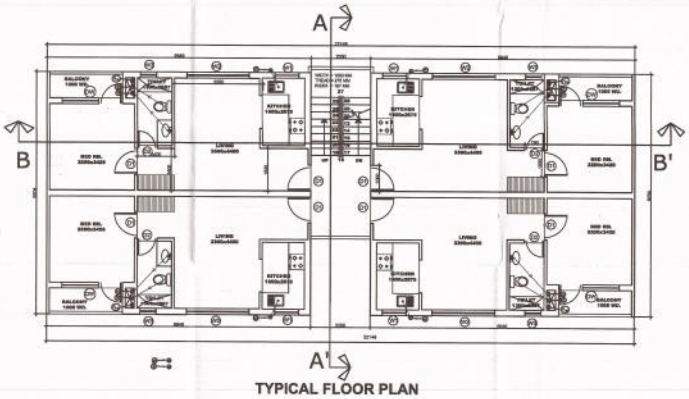

TYPICAL FLOOR PLAN

SCALE 1:100

LEGEND : [Planning]		
S. No.	SYMBOL	DESCRIPTION
1.	(D)	110 Ø PVC SOIL AND VENT PIPE
2.	(W)	75Ø PVC WASTE AND VENT PIPE
3.	(W-g)	100 Ø PVC TRAP WASTE PIPE
4.	(B)	75Ø PVC BALCONY WASTE PIPE
5.	(C)	WATER SUPPLY DROP FROM TANK TO COLD VETWEN

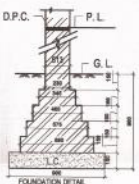

FOUNDATION DETAIL
(for 230mm. th. wall)
scale : NTS

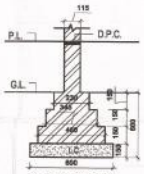

FOUNDATION DETAIL
(for 115 mm. th. wall)
scale : NTS

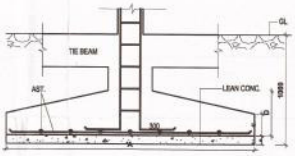

COLUMN DETAIL
SCALE= NTS

General Notes

THIS DRAWING IS THE PROPERTY OF S.&G.L PVT. LTD. IT IS NOT TO BE USED FOR ANY PURPOSE OTHER THAN FOR WHICH IT IS ISSUED FOR.

NOTES:
1. THIS DRAWING IS NOT TO BE SCALED.
2. ALL DIMENSIONS AND DRAWINGS ARE TO BE FOLLOWED.
3. ANY DISCREPANCIES ARE TO BE BROUGHT TO THE NOTICE OF THE ARCHITECTS BEFORE THE COMMENCEMENT OF WORK.

DATE	PRINT ISSUED TO	NO.	REMARK

SCHEDULE OF DOORS & WINDOWS

TYPE	WIDTH	HT.	QTY.	REMARK
D1	1070 x 2100	2100		
D	1000 x 2100	2100		
D1	750 x 2100	2100		
D2	900 x 2100	2100		
W1	900 x 1200	1200	1200	
W2	2000 x 1200	1200	2400	
W3	1500 x 1200	1200	3600	

REVISION NO.	DATE	SIGNATURE	REMARK

CLIENT
OMAXE LTD.
Omaxe House, 7, L.S.C., Kalkaji,
New Delhi -110019

PROJECT TITLE
OMAXE ETERNITY
VRINDAVAN

DRAWING TITLE
FLOOR PLANS
TYPE -D

DRAWING NO.
OMX /2015/LIG/CD/01

Firm Name and Address
OMAXE LTD.
Omaxe House, 7, L.S.C., Kalkaji,
New Delhi -110019

PURPOSE OF DRAWING

DATE	:
SCALE	: AS DISPLAYED
DRLT BY	:
CHECKED BY	:
ARCHITECTS SIGNATURE	OWNERS SIGNATURE

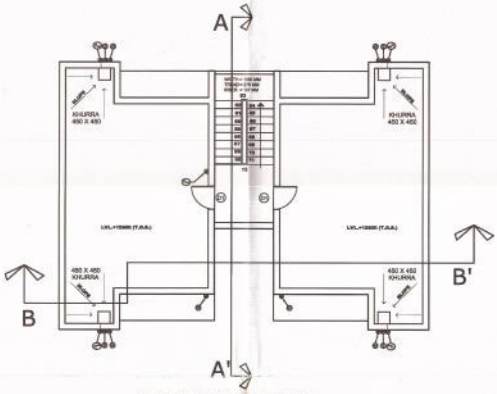

TERRACE FLOOR PLAN

SCALE 1:100

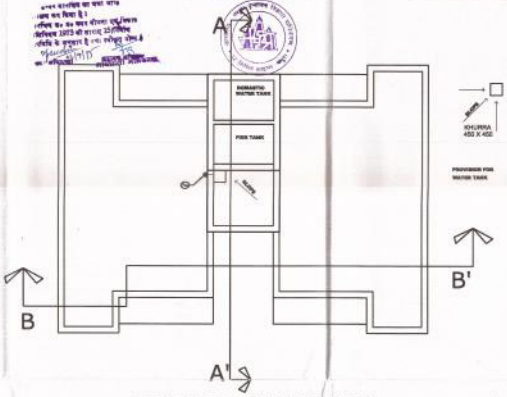

MUMTY TERRACE FLOOR PLAN

SCALE 1:100

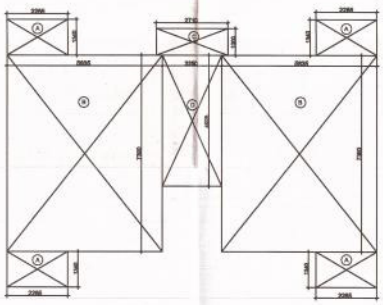

AREA DETAIL

SCALE 1:100

AREA DETAIL AT GROUND FLOOR LVL.

A =2.285 X 1.34 X 4	= 12.247 SQ.M
B = 5.835 X 7.390 X2	= 86.341 SQ.M
C = 2.710X 1.000	= 2.71 SQ.M
D = 2.250X 4.925	= 11.081 SQ.M
TOTAL	= 112.279 SQ.M

COVD. AREA AT GROUND FL. = 112.279 SQ.M.

COVD. AREA AT FIRST FL.

SAME AS GROUND FLOOR = 112.279 SQ.M.

COVD. AREA AT SECOND FL.

SAME AS FIRST FLOOR = 122.279 SQ.M.

COVD. AREA AT THIRD FL.

SAME AS SECOND FLOOR = 112.279 SQ.M.

COVD. AREA AT FOURTH FL.

MUMTY = 16.059 SQ.M.

TOTAL COVD. AREA

GR.+FIR.+SEC.+THIRD+FOURTH = 466.175 SQ.M
(122.279+122.279+122.279+122.279+16.058)

LEGEND : [Plumbing]

S. No.	SYMBOL	DESCRIPTION
1.		75 Ø PVC SOIL AND VENT PIPE
2.		75 Ø PVC WASTE AND VENT PIPE
3.		100 Ø PVC GRAY WATER PIPE
4.		75 Ø PVC BALCONY WASTE PIPE
5.		RAIN WATER FLOW FROM TWIN TO TOILET KITCHEN

General Notes

THIS DRAWING IS THE PROPERTY OF S.B.E.L.PVT. LTD. IT IS NOT TO BE USED FOR ANY PURPOSE OTHER THAN FOR WHICH IT IS ISSUED FOR.

NOTES:
1. THIS DRAWING SHOULD NOT TO BE SCALED. ONLY WRITTEN DIMENSIONS ARE TO BE FOLLOWED.
2. ANY DISCREPANCIES ARE TO BE BROUGHT TO THE NOTICE OF THE ARCHITECTS BEFORE THE COMMENCEMENT OF WORK.

DATE	PART ISSUED TO	NO.	REMARK

SCHEDULE OF DOORS & WINDOWS

TYPE	SIZE (F.F.)	SILL	LINTEL	REMARK
DW	1800 X 2100		2100	
D1	1000 X 2100		2100	
D2	900 X 2100		2100	
D3	750X2100		2100	
W1	900 X 1050	1050	2100	
W2	600 X 600	1500	2100	

REVISION NO.	DATE	SIGNED BY	REMARK

CLIENT
OMAXE LTD.
Omaxe House, 7, L.S.C., Kalkaji,
New Delhi -110019

PROJECT TITLE
OMAXE ETERNITY
VRINDAVAN

DRAWING TITLE
TERRACE PLANS
TYPE -E

DRAWING NO.
OMX /2015/EWS/CD/01

Firm Name and Address
OMAXE LTD.
Omaxe House, 7, L.S.C., Kalkaji,
New Delhi -110019

PURPOSE OF DRAWING

DATE	:
SCALE	: AS DISPLAYED
DCLT BY	:
CHECKED BY	:
ARCHITECT'S SIGNATURE	OWNERS SIGNATURE

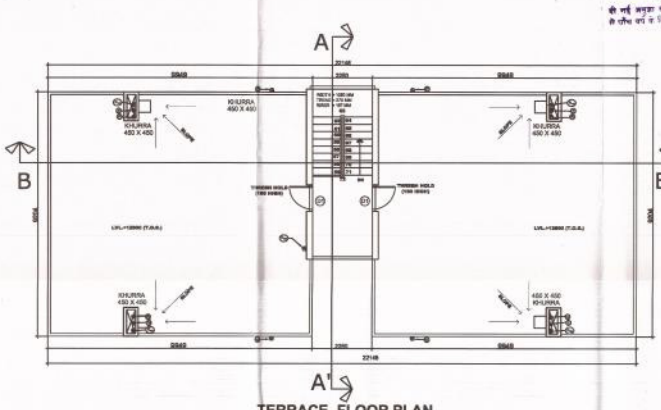
A
A'
B
B'
KHURRA
450 X 450
2214B
2000
2000
2000

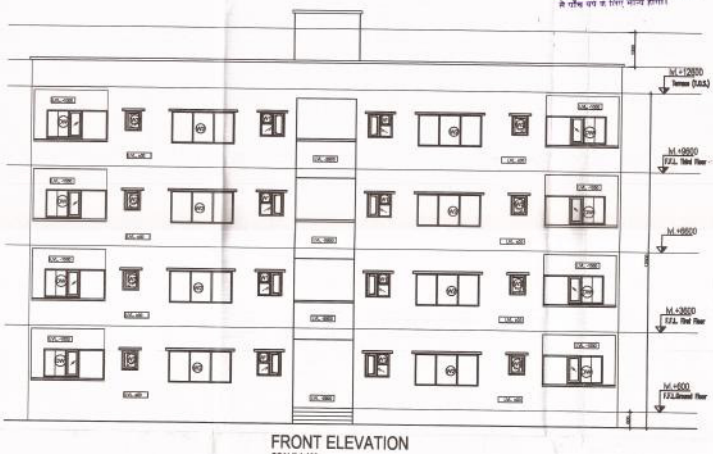

FRONT ELEVATION
SCALE 1:100

SECTION B-B
SCALE 1:100

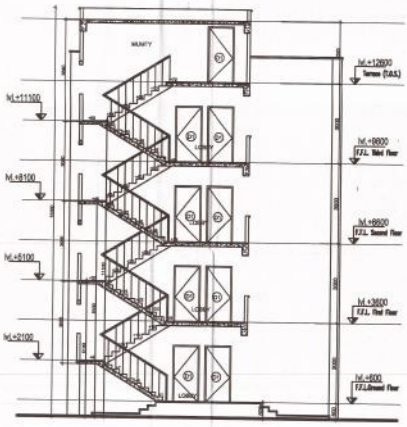

SECTION A-A'
SCALE 1:100

General Notes

THIS DWG IS THE PROPERTY OF M.S.K.J.PVT. LTD. IT IS NOT TO BE USED FOR ANY PURPOSE OTHER THAN FOR WHICH IT IS ISSUED FOR.

NOTES:
1. THIS DRAWING IS NOT TO BE SCALED. ONLY WRITTEN DIMENSIONS ARE TO BE FOLLOWED.
2. ANY DISCREPANCIES ARE TO BE BROUGHT TO THE NOTICE OF THE ARCHITECTS BEFORE THE COMMENCEMENT OF WORK.

DATE	PRINT ISSUED TO	NO.	REMARKS

REVISION NO.	DATE	CHKD BY	REMARKS

CLIENT
OMAXE LTD.
Omaxe House, 7, L.S.C., Kalkaji,
New Delhi -110019

PROJECT TITLE
OMAXE ETERNITY
VRINDAVAN

DRAWING TITLE
ELEVATIONS AND SECTION TYPE -D

DRAWING NO.
OMX/2015/LIG/CD/03

Firm Name and Address
OMAXE LTD.
Omaxe House, 7, L.S.C., Kalkaji,
New Delhi -110019

PURPOSE OF DRAWING

DATE :
SCALE : AS DISPLAYED
DELT BY :
CHECKED BY :
ARCHITECTS SIGNATURE | OWNERS SIGNATURE

FRONT ELEVATION

REAR ELEVATION

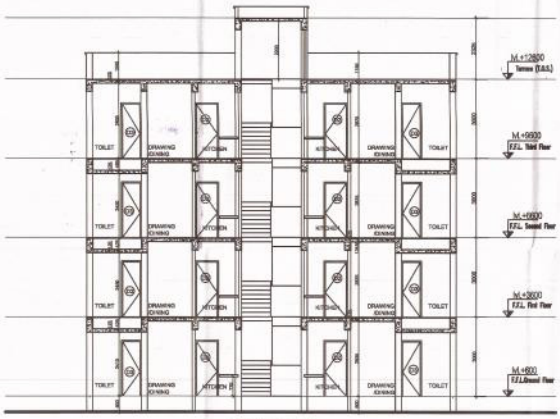

SECTION B-B'

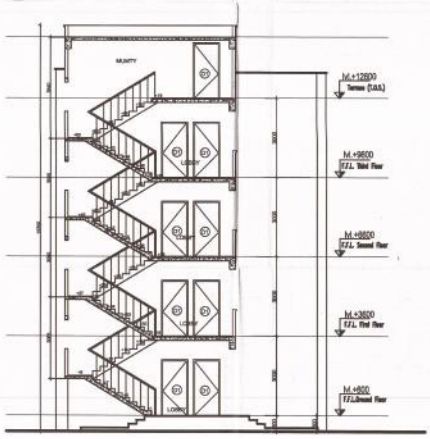

SECTION A-A'

General Notes

THIS DRAWING IS THE PROPERTY OF S.S.S.C.PVT. LTD. IT IS NOT TO BE USED FOR ANY PURPOSE OTHER THAN FOR WHICH IT IS ISSUED FOR.

NOTES:
1. THIS DRAWING IS NOT TO BE SCALED ONLY WRITTEN DIMENSIONS ARE TO BE FOLLOWED.
2. ANY DISCREPANCIES ARE TO BE BROUGHT TO THE NOTICE OF THE ARCHITECTS BEFORE THE COMMENCEMENT OF WORK.

DATE	PART DRAWN TO	NO.	REMARK

SCHEDULE OF DOORS & WINDOWS

TYPE	SIZE(L X B)	QTY.	LINTEL	REMARKS
D6	1000 X 2100		2100	
D1	1000 X 2100		2100	
D2	900 X 2100		2100	
D3	1500X2100		2100	
W1	900 X 1500	1500	2100	
W2	600 X 900	1200	2100	

REVISION NO.	DATE	DRAWN BY	REMARK

CLIENT
OMAXE LTD.
Omaxe House, 7, L.S.C., Kalkaji,
New Delhi -110019

PROJECT TITLE
OMAXE ETERNITY
VRINDAVAN

DRAWING TITLE
ELEVATION AND SECTION TYPE -E

DRAWING NO.
OMX/2015/EWS/CD/01

Firm Name and Address
OMAXE LTD.
Omaxe House, 7, L.S.C., Kalkaji,
New Delhi -110019

PURPOSE OF DRAWING

DATE :
SCALE : AS DISPLAYED
DRLT BY :
CHECKED BY :
ARCHITECTS SIGNATURE | OWNERS SIGNATURE