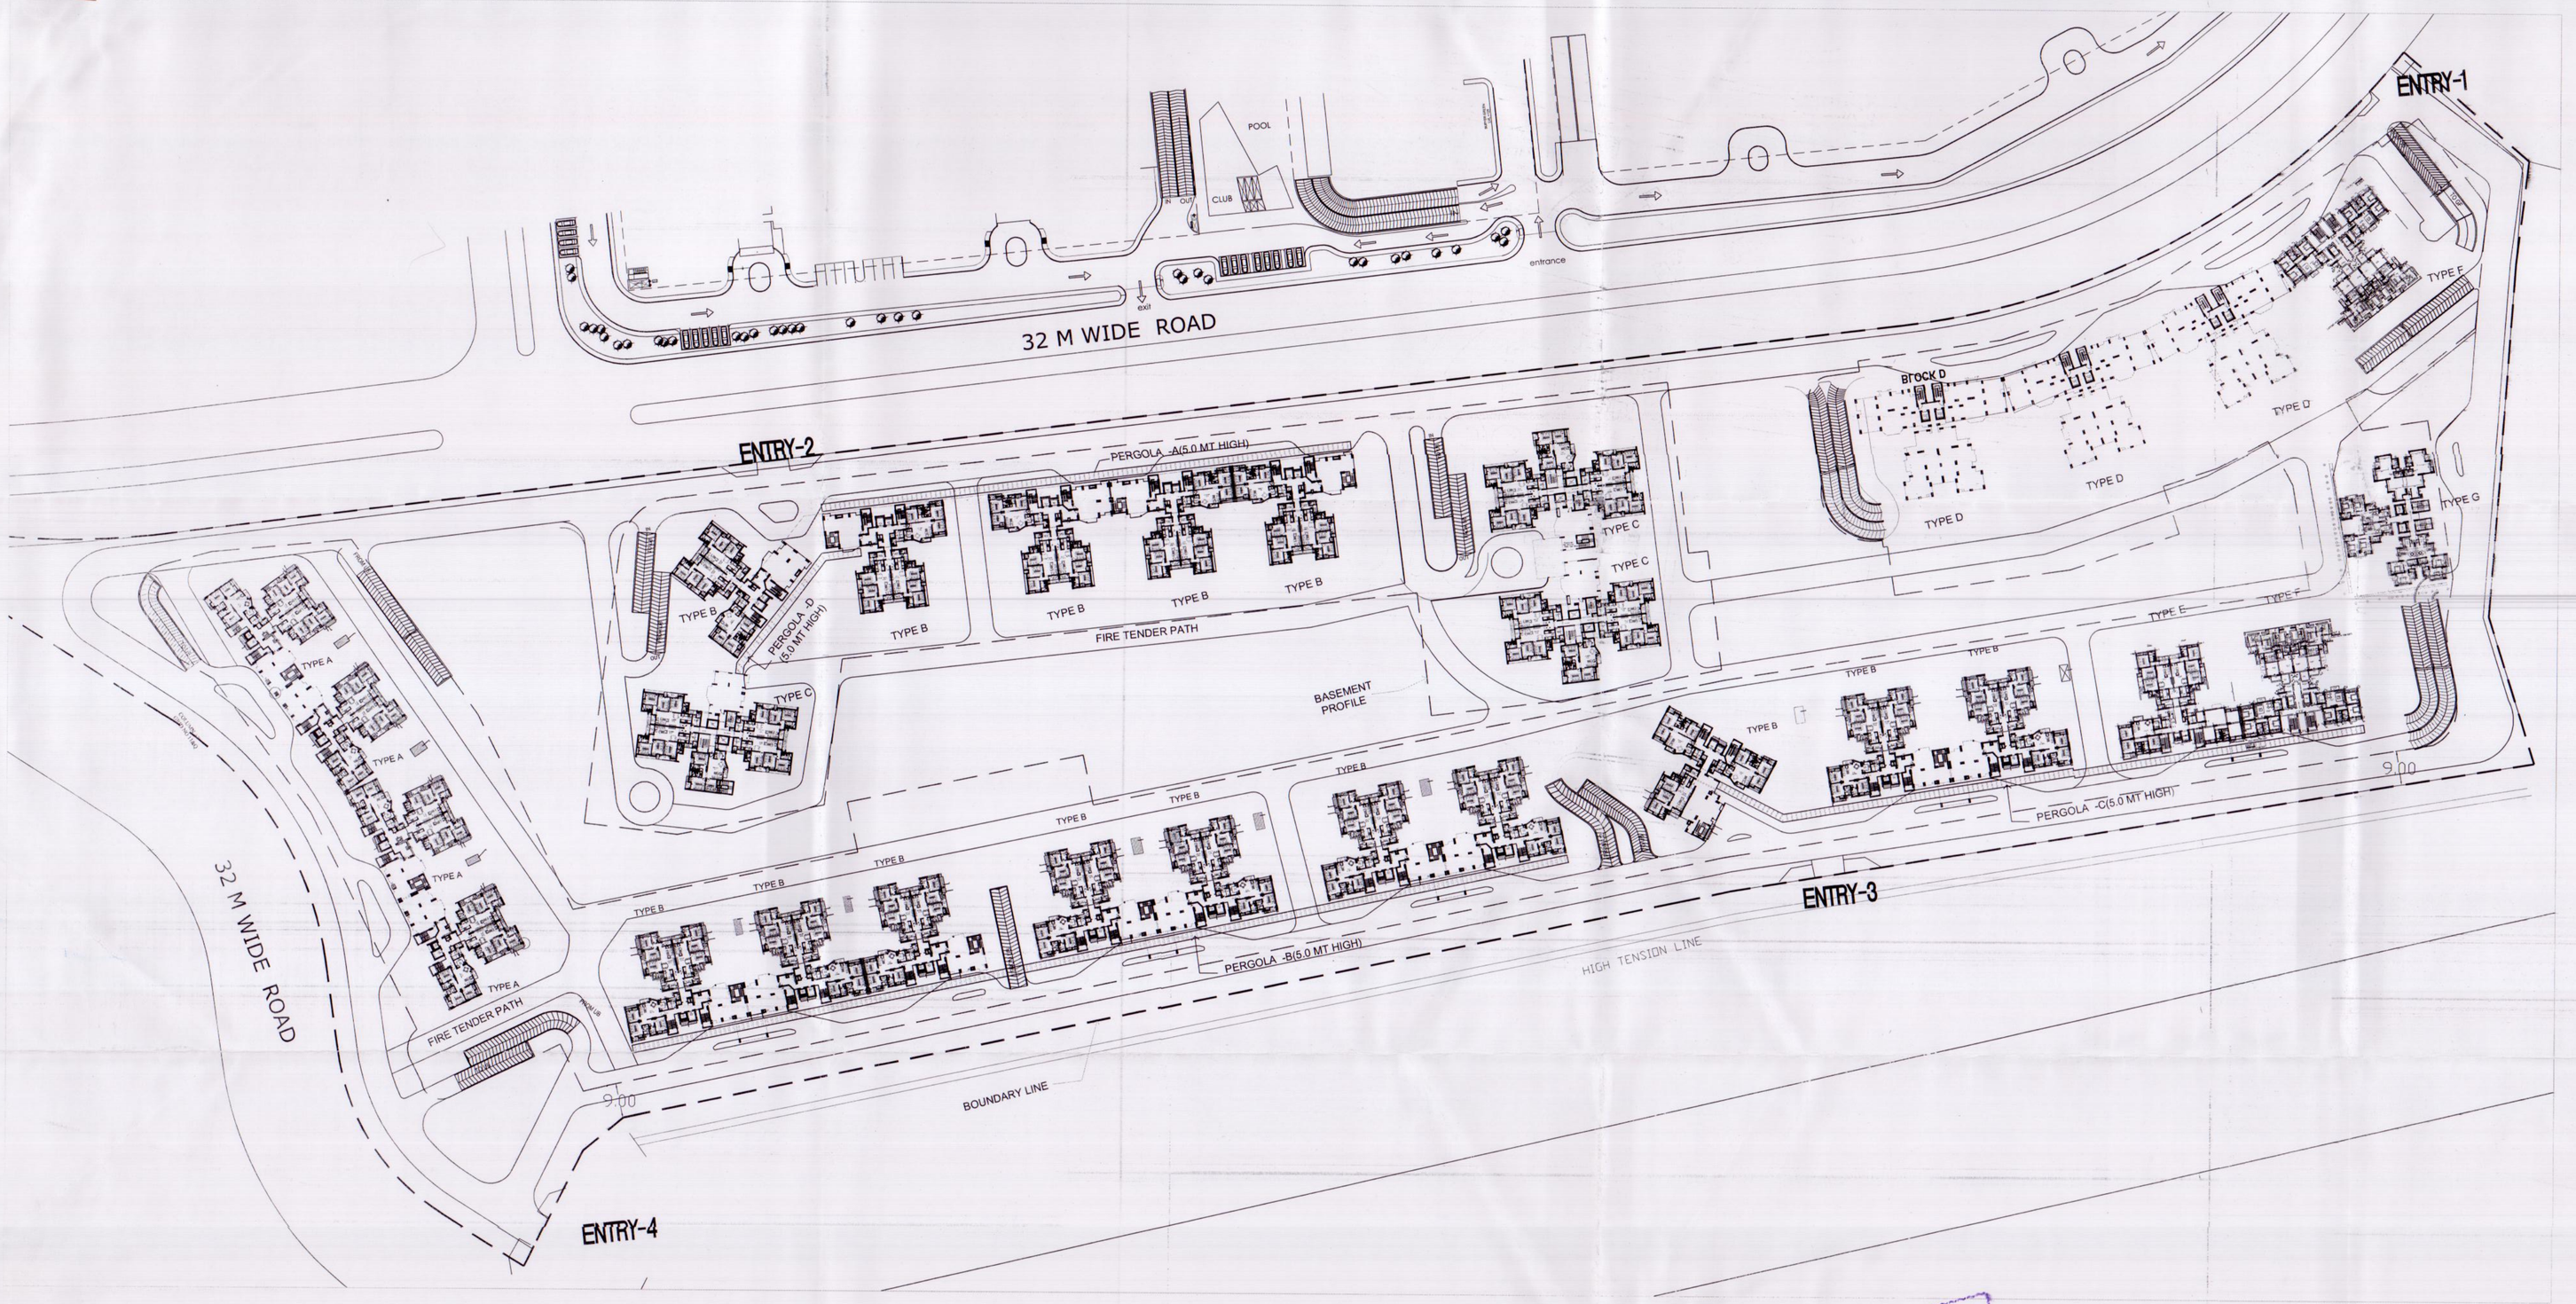

Key Plan:

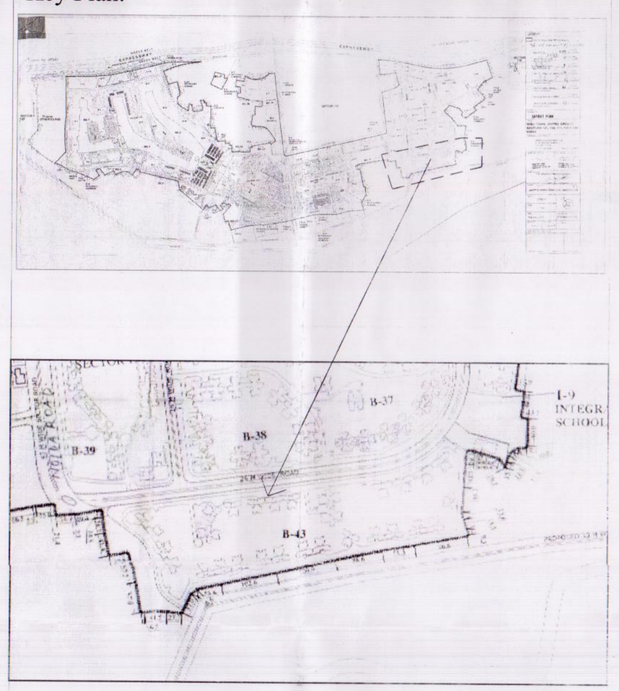

Owners:

JAYPEE INFRATECH LTD.
SECTOR - 128, NOIDA, (U.P.)

Architects & Town Planners:

ARCOP ASSOCIATES PVT. LTD.
E-106, G.K. Enclave-1
N. Delhi-110 048
Ph.-011-26242050, 26242035

Architect's Signature:

Owners' Signature:

Map for proposed Building is as per Byelaws. Submitted for approval please.
Ar. Ajmal Asstt. Arch. Architect

Job Title:

KOSMOS-B43
JAYPEE GREENS,
SEC-128,NOIDA(U P)

Drawing Title:

SITE PLAN

Job No.:	Date:	Drawing No.:
	SEP 2011	B-43/SB/KM/002

Scale:

Revision No.:

Dealt by: Checked by:

NOIDA AUTHORITY:

भवन के उस पृष्ठ एवं साइड पीछे बैक में अतिक्रमण करने पर भारी न शुल्क देना पड़ता है तथा सीलिंग आदि । को तोड़ना भी पड़ सकता है । अतः स्वीकृत मानचित्र के अनुसार ही निर्माण करें, अतिक्रमण न करें ।

Encroachments on front, Rear & Side setbacks invite heavy penalties. Encroachments could be demolished also Please avoid encroachments construct building as per Sanctioned Map.

Associate Architect Architect Chief Architect

NON FAR PERGOLA AREA STATEMENT		
DESCRIPTION	AREA	UNIT
PERGOLA A	276.45	SMT
PERGOLA B	494.61	SMT
PERGOLA C	347	SMT
PERGOLA D	95.44	SMT
TOTAL NON FAR AREA	1213.5	SMT

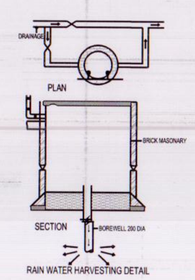

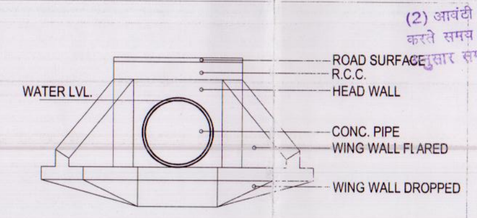

TYPICAL CULVERT DETAIL

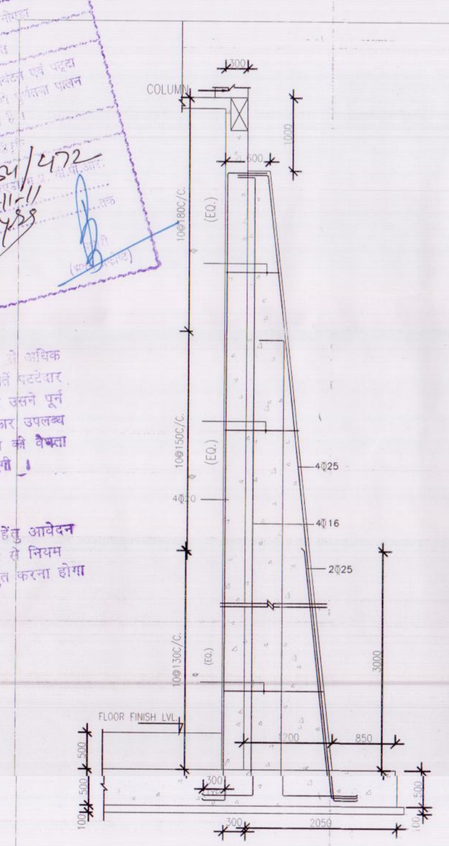

TYPICAL RCC FOUNDATION DETAIL
SCALE - 1:200

शर्त प्रतीक्ष
नोट: 1. यह मानचित्र स्वीकृति की तिथि से अधिक सम 5 वर्ष की अवधि तक वैध रहेगा बशर्ते भूखण्ड का पट्टे के अधिकार उपलब्ध हो अथवा उसने पूर्ण जीवित करा लिए हों । पट्टे के अधिकार उपलब्ध पुनर्जीवित न होने की दशा मे मानचित्र की वैधता ऊ0प्र0 के वैधता तिथि तक ही समझी जाएगी ।

(2) आवंटी को अन्तिम प्रमाण पत्र हेतु आवेदन करते समय विकास प्राधिकरण (आवास) के नियम अनुसार समय बुकिंग प्रार्थना प्रस्तुत करना होगा