PRODUCED BY AN AUTODESK EDUCATIONAL PRODUCT

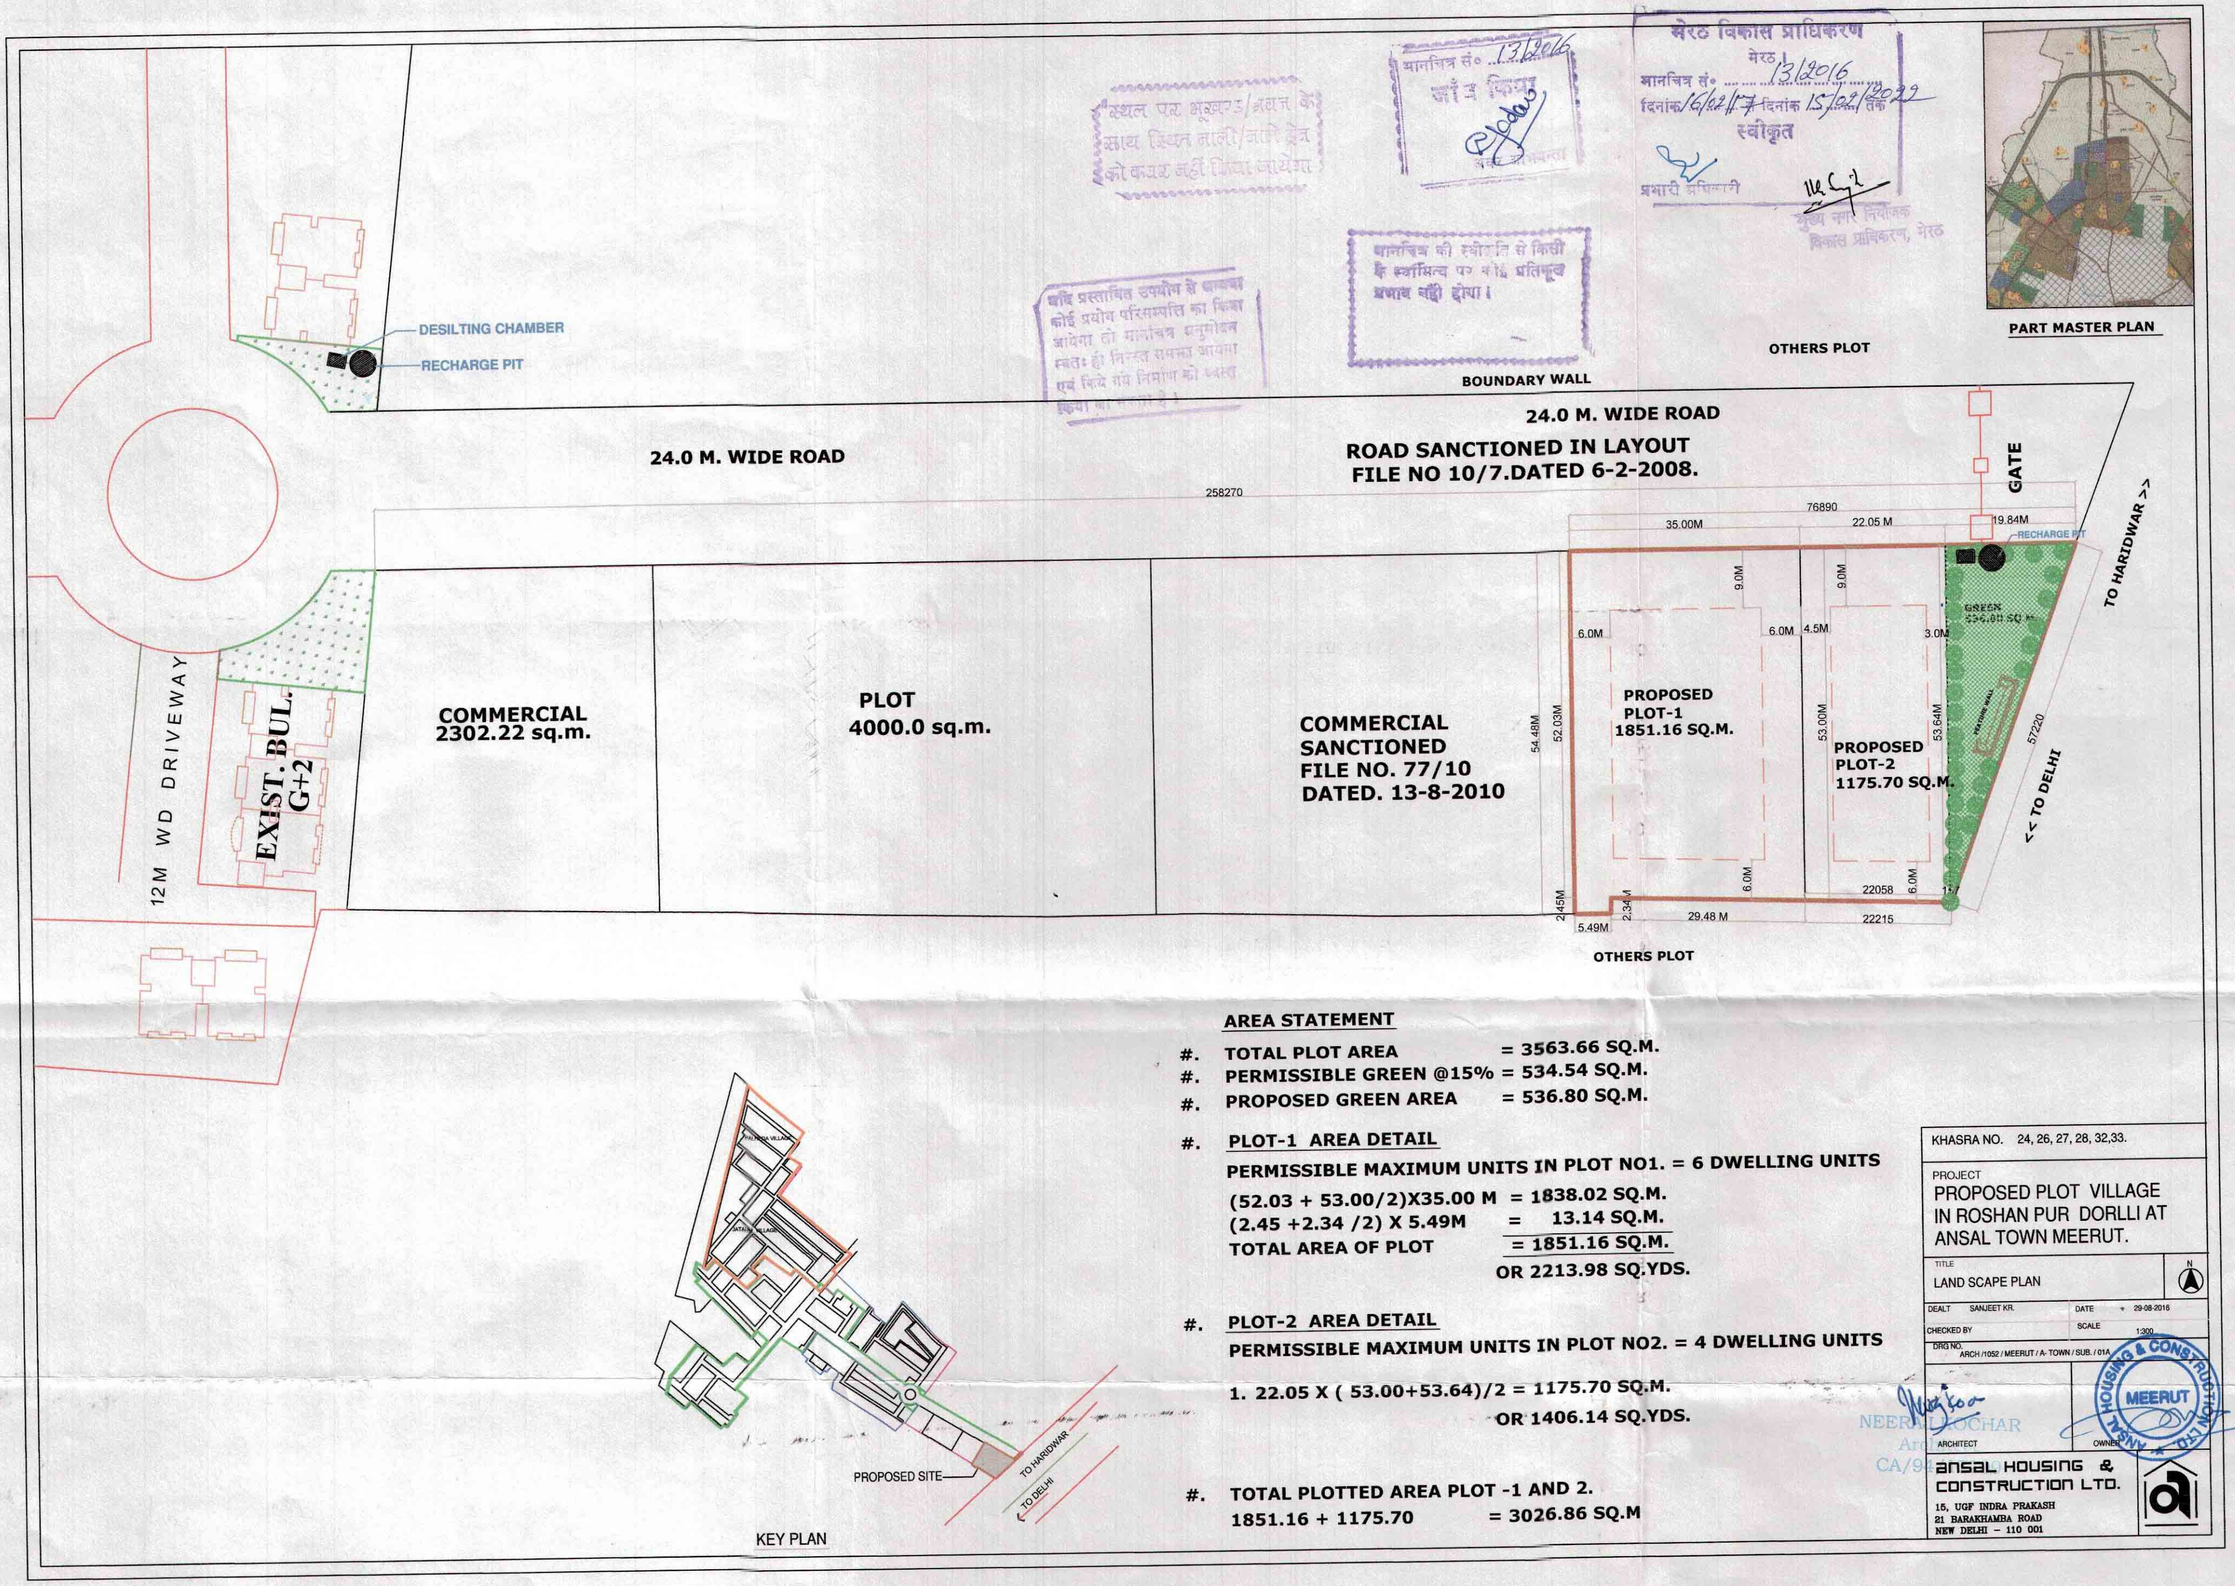

मेरठ विकास प्राधिकरण
मेरठ।
मानचित्र सं० 13/2016
दिनांक 16/02/17 से दिनांक 15/02/2022 तक
स्वीकृत
प्रभारी अधिकारी
मुख्य नगर नियोजक
विकास प्राधिकरण, मेरठ

मानचित्र सं० 13/2016
जाँच किया

स्थल पर भूस्खलन/भराव के साथ स्थित नाली/नाले क्षेत्र को कब्जा नहीं किया जायेगा

यदि प्रस्तावित उपयोग से अन्यथा कोई प्रयोग परिसम्पत्ति का किया जायेगा तो मानचित्र अनुमोदन स्वतः ही निरस्त समझा जायेगा एवं किये गये निर्माण को ध्वस्त किया जाना है।

मानचित्र की स्वीकृति से किसी के स्वामित्व पर कोई प्रतिकूल प्रभाव नहीं होगा।

AREA STATEMENT

#. TOTAL PLOT AREA = 3563.66 SQ.M.
#. PERMISSIBLE GREEN @15% = 534.54 SQ.M.
#. PROPOSED GREEN AREA = 536.80 SQ.M.

#. **PLOT-1 AREA DETAIL**

PERMISSIBLE MAXIMUM UNITS IN PLOT NO1. = 6 DWELLING UNITS

(52.03 + 53.00/2)X35.00 M = 1838.02 SQ.M.
(2.45 +2.34 /2) X 5.49M = 13.14 SQ.M.
TOTAL AREA OF PLOT = 1851.16 SQ.M.
OR 2213.98 SQ.YDS.

#. **PLOT-2 AREA DETAIL**

PERMISSIBLE MAXIMUM UNITS IN PLOT NO2. = 4 DWELLING UNITS

1. 22.05 X (53.00+53.64)/2 = 1175.70 SQ.M.
OR 1406.14 SQ.YDS.

#. TOTAL PLOTTED AREA PLOT -1 AND 2.
1851.16 + 1175.70 = 3026.86 SQ.M

KHASRA NO. 24, 26, 27, 28, 32,33.

PROJECT
PROPOSED PLOT VILLAGE IN ROSHAN PUR DORLLI AT ANSAL TOWN MEERUT.

TITLE
LAND SCAPE PLAN

DEALT SANJEET KR. | DATE 29-08-2016
CHECKED BY | SCALE 1:200
DRG NO. ARCH /1052 / MEERUT / A- TOWN / SUB. / 01A

NEERAJ LOCHAR
Architect
CA/94

ANSAL HOUSING & CONSTRUCTION LTD. MEERUT

ARCHITECT | OWNER

ansal HOUSING & CONSTRUCTION LTD.
15, UGF INDRA PRAKASH
21 BARAKHAMBA ROAD
NEW DELHI - 110 001

PRODUCED BY AN AUTODESK EDUCATIONAL PRODUCT