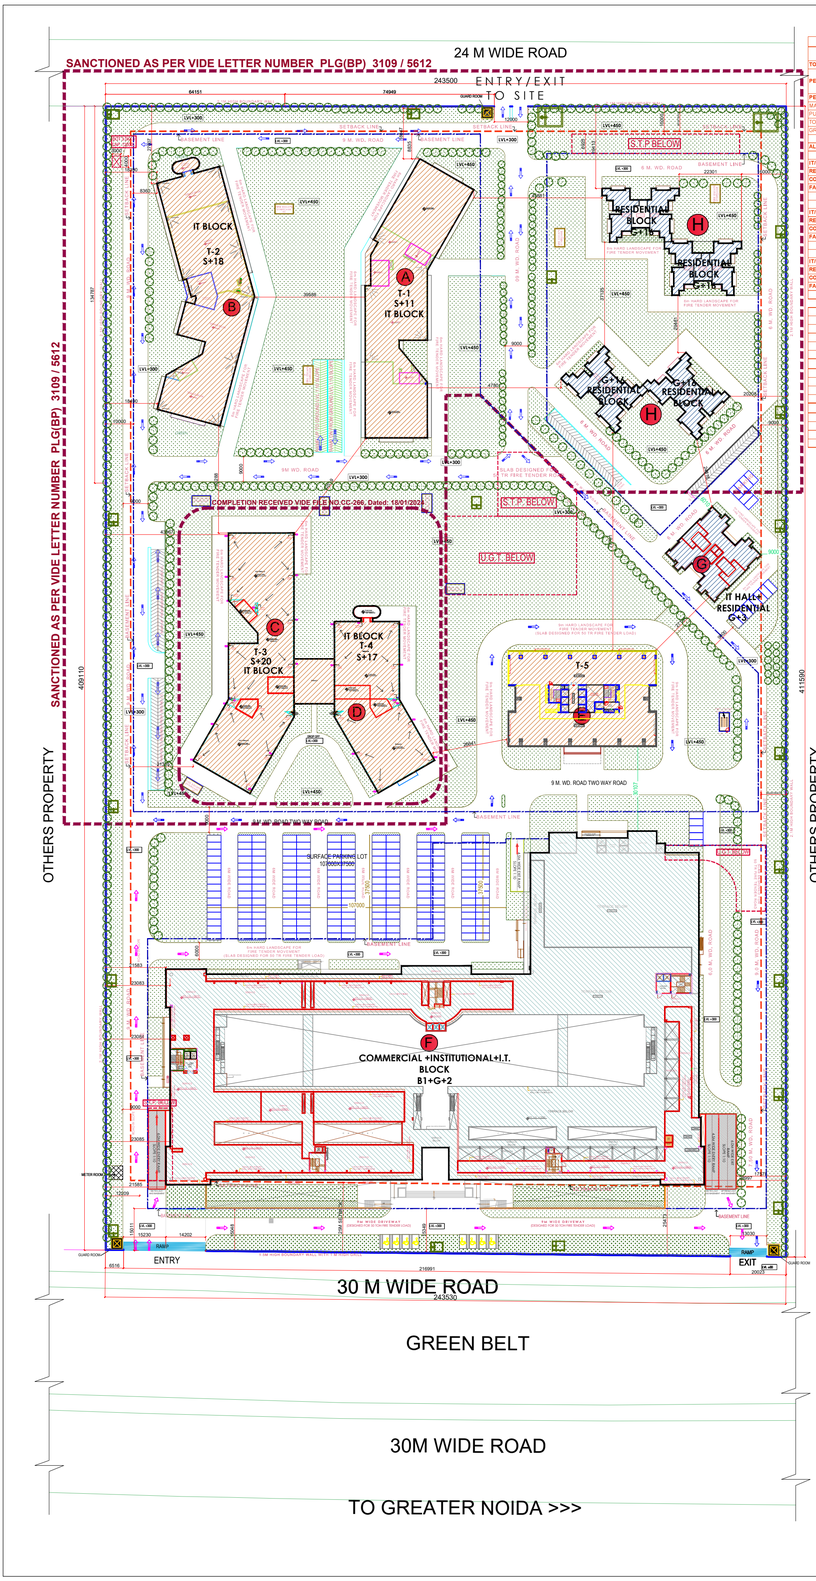

OTHERS PROPERTY

OTHERS PROPERTY

AREA STATEMENT

DESCRIPTION		PERMISSIBLE (SQ.M)	PROPOSED (SQ.M)	PERMISSIBLE PERCENTAGE %	ACHIEVED PERCENTAGE %	LEFT OVER AREA (SQ.M)
TOTAL PLOT AREA =100020.20 SQ.M						
PERMISSIBLE GROUND COVERAGE @30% OF PLOT AREA		30,006.06	24,351.082	30.00	24.35	
PERMISSIBLE FAR ON TOTAL PLOT AREA:						
BASIC FAR @ 1.875 ON TOTAL PLOT AREA		1,87,537.88				
PURCHASABLE FAR @ 0.125 ON TOTAL PLOT AREA		12,502.53				
TOTAL FAR @ 2.000 (INCLUDING BASIC AND PURCHASABLE)		2,00,040.40				
GREEN BULDING FAR @5% ON ABOVE BASIC FAR (EWS PURCHASABLE)		9,376.89				
GROSS FAR		2,09,417.29	2,08,344.999			1,072.29
ALLOWED 15% OF ADDITIONAL FAR AS SERVICES ON PERMISSIBLE FAR @2.00		30,006.06	27,917.61			2,088.45
AREA BREAK-UP OF GROSS FAR						
IT/ITES		1,57,062.970	1,57,062.184	75.00	74.995	10.786
RESIDENTIAL		20,941.729	19,885.842	10.00	9.490	1055.886
COMMERCIAL	20941.73		20,940.158	10.00	9.999	1.572
FACILITY	20470.86	31,412.584	10,486.615	5.00	4.998	4.969
TOTAL		2,09,417.294	2,08,344.999	100.00	99.488	1,072.295
PERMISSIBLE PURCHASABLE AREA BREAK-UP(ALREADY CONSIDERED IN FAR BREAK UP CALCULATION)						
IT/ITES		9,376.89		75.00		
RESIDENTIAL		1,250.25		10.00		
COMMERCIAL	1250.25			10.00		
FACILITY	625.13	1,875.38		5.00		
TOTAL		12,502.53		100.00		
PERMISSIBLE SERVICE AREA BREAK-UP ON 15% ADDITIONAL FAR on BASIC+PURCHASABLE ONLY						
IT/ITES		22,504.545	20,430.630	75.00	68.118	2074.906
RESIDENTIAL	3000.606	3,000.606	2,985.648	10.00	9.953	10.958
COMMERCIAL		2,994.234	2,994.234	10.00	9.979	0.372
FACILITY	1500.303	4,500.909	1,494.094	5.00	4.979	6.208
TOTAL		30,006.060	27,917.615	100.00	93.040	2,088.445

TOTAL FAR AREA ACHIEVED-----(A)	2,08,344.999	SQM
TOTAL ADDITIONAL SERVICES AREA (PERM UPTO 15%)------(B)	27,917.615	SQM
TOTAL NON FAR BASEMENT AREA-----I	1,07,936.621	SQM
NON FAR STILT AND SERVICE FLOOR AREA	10,561.850	SQM
TOTAL NON FAR AREA-----(C)	1,18,498.471	SQM
GROSS BULT UP AREA = (A)+(B)+(C)	3,54,761.085	SQM
ALREADY SANCTIONED AND PARTLY COMPLETED F.A.R. AREA-----(P)	1,32,207.174	SQM
ALREADY SANCTIONED AND PARTLY COMPLETED SERVICES AREA-----(Q)	12,619.828	SQM
ALREADY SANCTIONED AND PARTLY COMPLETED FREE OF FAR AREA-----(R)	72,604.217	SQM
TOTAL ALREADY SANCTIONED AND PARTLY COMPLETED AREA-----(S)=(P)+(Q)+(R)	2,17,431.219	SQM
TOTAL NEW PROPOSED/REVISED F.A.R. AREA-----(T)	76,137.825	SQM
NEW PROPOSED/REVISED SERVICES AREA-----(U)	15,297.787	SQM
NEW PROPOSED/REVISED FREE OF FAR AREA-----(V)	45,894.254	SQM
TOTAL NEW PROPOSED/REVISED AREA-----(W)=(T)+(U)+(V)	1,37,329.866	SQM

DESCRIPTION	PROPOSED/PARTLY COMPLETED GROUND COVERAGE	PROPOSED FAR AREA	PROPOSED COMMON AREA (10% OF ADDITIONAL FAR)	FREE OF FAR	BUILT UP FOR BUILDINGS (X)
IT TOWER T1 (G+11)	2,159.971	20,183.727	2,396.296	20,915.16	43,495.18
IT TOWER T2 (G+18)	2,039.778	32,701.303	3,238.879	1,814.816	37,755.00
IT TOWER T3 (G+20) AND T4 (G+17)--AS PER FILE NO.CC-266, Dated: 18/01/2024	4,158.387	60,728.088	4,170.765	40,458.543	1,05,357.40
IT TOWER T5 (G+26) ,AS PER T-5 DRAWING	1,796.652	37,539.891	9,985.668	21,888.723	69,412.25
FACILITY AREA IN TOWER T5 GF	0.000	996.487	7.518	0.000	874.01
RESIDENTIAL HOUSING BUILDINGS A,B,C,D (S+18)	1,227.252	18,594.006	2,725.576	9,415.696	30,735.33
IT BLOCK IN TOWER G		406.476	1.332		407.81
RESIDENTIAL BLOCK IN TOWER G	536.117	1,291.786	264.072	0.000	1,555.86
COMMERCIAL BLOCK (G+2) (IN BUILDING I)		20,940.158	2,994.234		47,938.92
FACILITY BLOCK (G+2) (IN BUILDING I)		9,600.329	1,486.575	24,004.532	11,086.90
IT BLOCK (IN BUILDING F)	12,111.827	5,495.729	325.599		5,821.33
GUARD ROOMS	42.000	0.000	42.000	0.000	42.00
METER ROOM	25.000	0.000	25.000	0.000	25.00
FIRE STARCAGE MUMTY AT SURFACE LEVEL (8 NO.S)	254.100	0.000	254.100	0.000	254.10
TOTAL	24,351.082	2,08,344.999	27,917.615	1,18,498.471	3,54,761.085

BASEMENT+BASEMENT-2 AREA DETAIL (NON FAR)			
IT/ITES	IT TOWERS	74,748.526	
RESIDENTIAL	EXISTING RESIDENTIAL HOUSING	9,183.563	
COMMERCIAL	COMMERCIAL FACILITY AND IT BLOCK	24,004.532	
FACILITY			
TOTAL BASEMENT AREA (Y)		1,07,936.621	SQM

TOTAL PARKING REQUIRED AS /PERMISSIBLE FAR@

1.GROUP HOUSING @ 80 SQM/ECS = 20941.729/80 = 261.77 = 262 CARS-(A)

2.REMAINING FAR @ 50 SQM/ECS =188475.565/50 = 3769.51 = 3770 CARS-(B)

TOTAL PARKING REQUIREMENT (A+B)=**4032 CARS**

TOTAL PARKING PROVIDED =4115 CARS

Sudheer Kumar
Digitally signed by Sudheer Kumar
Date: 2024.08.27 15:40:23 +05'30'

PROPOSED CAR PARKING SUMMARY

	AREA IN SQM	ECS	NO.S	
BASEMENT -1 @ 30 SQM/ECS	48213.228	1607.11	1607	
BASEMENT -2 @ 30 SQM/ECS	61020.745	2034.02	2034	
STILT @ 30 SQM/ECS	6968.546	232.28	232	
SURFACE PARKING @ 20 SQM/ECS	4838.325	241.92	242	
GRAND TOTAL PARKING ACHIEVED	**121040.844**		**4115**	**CARS**

LAL SINGH
Digitally signed by LAL SINGH
Date: 2024.08.23 18:33:56 +05'30'

Musharraf Yusuf
Digitally signed by Musharraf Yusuf
Date: 2024.08.20 23:35:19 +05'30'

LEENU SAHGAL
Digitally signed by LEENU SAHGAL
Date: 2024.10.28 15:29:17 +05'30'

S.NO.	CATEGORY	I.T. 1 (ALREADY SANCTIONED)				I.T. 2 (ALREADY SANCTIONED)				I.T. 3&4 (COMPLETION RECEIVED VIDE FILE NO.CC-266, Dated: 18/01/2024)				RESIDENTIAL TOWER (ALREADY SANCTIONED)				ALREADY COMPLETED SITE LEVEL INFRA			TOTAL ALREADY SANCTIONED AREA AND COMPLETED AREA			
	FLOOR	BLOCK-A				BLOCK-B				BLOCK-C & D				BLOCK-H											
		FAR	SERVICES AREA	FAR FREE (RETAINED BASEMENT AREA)	TOTAL	FAR	SERVICES AREA	FAR FREE	TOTAL	FAR	SERVICES AREA	FAR FREE (COMPLETED BASEMENT AREA)	TOTAL	FAR	SERVICES AREA	FAR FREE	TOTAL	METER ROOM (ELEC. INSTALLATION)	GUARD ROOM	FIRE ESCAPE MUMTIES AT SURFACE LEVEL	FAR	SERVICES AREA	FAR FREE	TOTAL
1	BASEMENT 2	0.000	0.000	10080.81	10080.813	0.000	0.000	0.000	0.000	0.000	0.000	18185.341	18185.341	0.000	0.000	0.000	0.000	0.000	0.000	0.000	0.000	0.000	28226.054	28226.054
2	BASEMENT 1	0.000	0.000	8951.40	8951.395	0.000	0.000	0.000	0.000	0.000	0.000	19274.659	19274.659	0.000	0.000	9183.563	9183.563	0.000	0.000	0.000	0.000	0.000	37409.617	37409.617
3	GR. FLOOR/STILT	85.974	191.044	1882.953	2159.971	65.447	159.513	1814.838	2039.778	121.785	228.302	3038.583	3388.670	508.672	86.248	232.132	1227.252	25.000	6.480	56.832	1384.078	753.437	6868.546	9106.06
4	1st FLOOR	1911.398	164.403	0.000	2075.801	1878.305	142.635	0.000	2020.940	3181.967	195.710	0.000	3377.677	1105.324	121.928	0.000	1227.252	0.000	0.000	0.000	8076.994	624.676	0.000	8701.67
5	2nd FLOOR	1911.398	164.403	0.000	2075.801	1878.305	142.635	0.000	2020.940	3181.967	195.710	0.000	3377.677	1105.324	121.928	0.000	1227.252	0.000	0.000	0.000	8076.994	624.676	0.000	8701.67
6	3rd FLOOR	1911.398	164.403	0.000	2075.801	1878.305	142.635	0.000	2020.940	3324.359	195.710	0.000	3520.069	1105.324	121.928	0.000	1227.252	0.000	0.000	0.000	8119.386	624.676	0.000	8744.06
7	4th FLOOR	1958.295	164.403	0.000	2122.698	1878.305	142.635	0.000	2020.940	3324.359	195.710	0.000	3520.069	1105.324	121.928	0.000	1227.252	0.000	0.000	0.000	8166.283	624.676	0.000	8790.96
8	5th FLOOR	1958.295	164.403	0.000	2122.698	1878.305	142.635	0.000	2020.940	3324.359	195.710	0.000	3520.069	1105.324	121.928	0.000	1227.252	0.000	0.000	0.000	8166.283	624.676	0.000	8790.96
9	6th FLOOR	1958.295	164.403	0.000	2122.698	1878.305	142.635	0.000	2020.940	3340.883	195.710	0.000	3536.593	1105.324	121.928	0.000	1227.252	0.000	0.000	0.000	8182.807	624.676	0.000	8807.48
10	7th FLOOR	1958.295	164.403	0.000	2122.698	1878.305	142.635	0.000	2020.940	3364.373	195.710	0.000	3560.083	1105.324	121.928	0.000	1227.252	0.000	0.000	0.000	8206.297	624.676	0.000	8830.97
11	8th FLOOR	1911.398	164.403	0.000	2075.801	1878.305	142.635	0.000	2020.940	3340.883	195.710	0.000	3536.593	1105.324	121.928	0.000	1227.252	0.000	0.000	0.000	8135.910	624.676	0.000	8760.59
12	9th FLOOR	1911.398	164.403	0.000	2075.801	1878.305	142.635	0.000	2020.940	3340.883	195.710	0.000	3536.593	1105.324	121.928	0.000	1227.252	0.000	0.000	0.000	8135.910	624.676	0.000	8760.59
13	10th FLOOR	1911.398	164.403	0.000	2075.801	1878.305	142.635	0.000	2020.940	3324.359	195.710	0.000	3520.069	1105.324	121.928	0.000	1227.252	0.000	0.000	0.000	8076.994	624.676	0.000	8701.67
14	11th FLOOR	796.185	164.403	0.000	960.588	1878.305	142.635	0.000	2020.940	3324.359	195.710	0.000	3520.069	1105.324	121.928	0.000	1227.252	0.000	0.000	0.000	7004.173	624.676	0.000	7628.85
15	12th FLOOR	0.000	0.000	0.000	0.000	1878.305	142.635	0.000	2020.940	3324.359	195.710	0.000	3520.069	1105.324	121.928	0.000	1227.252	0.000	0.000	0.000	6207.988	460.273	0.000	6668.26
16	13th FLOOR	0.000	0.000	0.000	0.000	1878.305	142.635	0.000	2020.940	3364.373	195.710	0.000	3560.083	1105.324	121.928	0.000	1227.252	0.000	0.000	0.000	6248.002	460.273	0.000	6708.28
17	14th FLOOR	0.000	0.000	0.000	0.000	1878.305	142.635	0.000	2020.940	3181.967	195.710	0.000	3377.677	1105.324	121.928	0.000	1227.252	0.000	0.000	0.000	6165.596	460.273	0.000	6625.87
18	15th FLOOR	0.000	0.000	0.000	0.000	1878.305	142.635	0.000	2020.940	3181.967	195.710	0.000	3377.677	1105.324	121.928	0.000	1227.252	0.000	0.000	0.000	6165.596	460.273	0.000	6625.87
19	16th FLOOR	0.000	0.000	0.000	0.000	1878.305	142.635	0.000	2020.940	3181.967	195.710	0.000	3377.677	1105.324	121.928	0.000	1227.252	0.000	0.000	0.000	6165.596	460.273	0.000	6625.87
20	17th FLOOR	0.000	0.000	0.000	0.000	1878.305	142.635	0.000	2020.940	3181.967	195.710	0.000	3377.677	1105.324	121.928	0.000	1227.252	0.000	0.000	0.000	6165.596	460.273	0.000	6625.87
21	18th FLOOR	0.000	0.000	0.000	0.000	304.671	130.341	0.000	435.012	1874.426	99.769	0.000	1974.195	0.000	0.000	0.000	0.000	0.000	0.000	0.000	2179.097	230.110	0.000	2409.21
22	19th FLOOR	0.000	0.000	0.000	0.000	0.000	0.000	0.000	0.000	1950.231	99.769	0.000	2050.000	0.000	0.000	0.000	0.000	0.000	0.000	0.000	1950.231	99.769	0.000	2050.00
23	20th FLOOR	0.000	0.000	0.000	0.000	0.000	0.000	0.000	0.000	1932.687	99.769	0.000	2032.456	0.000	0.000	0.000	0.000	0.000	0.000	0.000	1932.687	99.769	0.000	2032.46
24	21st FLOOR	0.000	0.000	0.000	0.000	0.000	0.000	0.000	0.000	0.000	0.000	0.000	0.000	0.000	0.000	0.000	0.000	0.000	0.000	0.000	0.000	0.000	0.000	0.00
25	22nd FLOOR	0.000	0.000	0.000	0.000	0.000	0.000	0.000	0.000	0.000	0.000	0.000	0.000	0.000	0.000	0.000	0.000	0.000	0.000	0.000	0.000	0.000	0.000	0.00
26	23rd FLOOR	0.000	0.000	0.000	0.000	0.000	0.000	0.000	0.000	0.000	0.000	0.000	0.000	0.000	0.000	0.000	0.000	0.000	0.000	0.000	0.000	0.000	0.000	0.00
27	24th FLOOR	0.000	0.000	0.000	0.000	0.000	0.000	0.000	0.000	0.000	0.000	0.000	0.000	0.000	0.000	0.000	0.000	0.000	0.000	0.000	0.000	0.000	0.000	0.00
28	TERRACE	0.000	396.819	0.000	396.819	0.000	524.232	0.000	524.232	0.000	316.066	0.000	316.066	0.000	688.480	0.000	688.480	0.000	0.000	0.000	1925.597	1925.597	0.000	3925.60
29	TOTAL	20183.727	2396.296	20915.16	43495.18	32701.303	3238.879	1814.818	37755.000	60728.088	4170.765	40458.543	105357.396	18594.056	2725.576	9415.695	30735.327	25.000	6.480	56.832	132207.174	12619.828	72604.217	217431.219

S.NO.	CATEGORY	I.T. 5					IT HALL AND RESIDENTIAL TOWER					COMMERCIAL, FACILITY AND IT BLOCK								SITE LEVEL INFRA			TOTAL NEW PROPOSED AREA			
	FLOOR	BLOCK-E					BLOCK-G					BLOCK-F								15% I.T. SERVICES						
		IT FAR	15% IT SERVICES AREA	FACILITY FAR	15% FACILITY SERVICES AREA	FAR FREE	TOTAL (REVISED BASEMENT AREA)	IT FAR AREA	15% IT SERVICES AREA	HOUSING FAR AREA	15% HOUSING SERVICES AREA	FAR FREE	TOTAL	COMMERCIAL FAR	15% ADDITIONAL COMMERCIAL SERVICES	FACILITY FAR	15% ADDITIONAL FACILITY SERVICES	IT FAR	15% ADDITIONAL IT SERVICES	FREE FAR	TOTAL	METER ROOM (ELEC. INSTALLATION)	GUARD ROOM	FIRE ESCAPE MUMTIES AT SURFACE LEVEL	FAR	SERVICES AREA	FAR FREE	TOTAL
1	BASEMENT 2	0.000	2546.101	0.000	0.000	9148.209	11694.310	0.000	0.000	0.000	0.000	0.000	0.000	6730.205	1396.835	0.000	456.936	0.000	0.000	23646.482	29500.253	0.000	0.000	0.000	0.00	4399.87	32794.69	37194.56
2	BASEMENT 1	0.000	2546.101	0.000	0.000	9148.209	11694.310	0.000	0.000	0.000	0.000	0.000	0.000	6730.205	1011.902	2188.449	208.002	1111.055	33.486	358.053	11641.150	0.000	0.000	0.000	30009.71	1799.49	9506.26	23335.46
3	GR. FLOOR/STILT	785.587	137.060	866.487	7.518	0.000	1796.652	406.476	1.332	90.261	38.048	0.000	536.117	8798.402	365.644	2772.791	174.991	0.000	0.000	0.000	12111.827	0.000	35.520	197.268	13720.00	957.38	0.00	14677.38
4	1st FLOOR	1049.785	162.900	0.000	0.000	0.000	1212.685	0.000	0.000	432.597	44.918	0.000	477.515	5291.524	155.466	3788.055	410.869	0.000	0.000	0.000	9655.913	0.000	0.000	0.000	10571.96	774.15	0.00	11346.11
5	2nd FLOOR	1049.785	162.900	0.000	0.000	0.000	1212.685	0.000	0.000	432.597	44.918	0.000	477.515	0.000	841.034	188.064	4384.67	159.895	0.000	5073.626	0.000	0.000	0.000	6708.09	555.74	0.00	7263.83
6	3rd FLOOR	1628.114	168.538	0.000	0.000	0.000	1796.652	0.000	0.000	336.332	44.918	0.000	381.250	0.000	0.000	0.000	0.000	0.000	0.000	0.000	0.000	0.000	0.000	0.000	1964.45	213.46	0.00	2177.90
7	4th FLOOR	1628.114	168.538	0.000	0.000	0.000	1796.652	0.000	0.000	0.000	0.000	0.000	0.000	0.000	0.000	0.000	0.000	0.000	0.000	0.000	0.000	0.000	0.000	0.000	1628.11	168.54	0.00	1796.65
8	5th FLOOR	1628.114	168.538	0.000	0.000	0.000	1796.652	0.000	0.000	0.000	0.000	0.000	0.000	0.000	0.000	0.000	0.000	0.000	0.000	0.000	0.000	0.000	0.000	0.000	1628.11	168.54	0.00	1796.65
9	6th FLOOR	1545.405	251.247	0.000	0.000	0.000	1796.652	0.000	0.000	0.000	0.000	0.000	0.000	0.000	0.000	0.000	0.000	0.000	0.000	0.000	0.000	0.000	0.000	0.000	1545.41	251.25	0.00	1796.65
10	7th FLOOR	1628.114	168.538	0.000	0.000	0.000	1796.652	0.000	0.000	0.000	0.000	0.000	0.000	0.000	0.000	0.000	0.000	0.000	0.000	0.000	0.000	0.000	0.000	0.000	1628.11	168.54	0.00	1796.65
11	8th FLOOR	1628.114	168.538	0.000	0.000	0.000	1796.652	0.000	0.000	0.000	0.000	0.000	0.000	0.000	0.000	0.000	0.000	0.000	0.000	0.000	0.000	0.000	0.000	0.000	1628.11	168.54	0.00	1796.65
12	9th FLOOR	0.000	0.000	0.000	0.000	1796.652	1796.652	0.000	0.000	0.000	0.000	0.000	0.000	0.000	0.000	0.000	0.000	0.000	0.000	0.000	0.000	0.000	0.000	0.000	0.00	0.00	1796.65	1796.65
13	9th FLOOR	1628.114	168.538	0.000	0.000	0.000	1796.652	0.000	0.000	0.000	0.000	0.000	0.000	0.000	0.000	0.000	0.000	0.000	0.000	0.000	0.000	0.000	0.000	0.000	1628.11	168.54	0.00	1796.65
14	10th FLOOR	1545.405	251.247	0.000	0.000	0.000	1796.652	0.000	0.000	0.000	0.000	0.000	0.000	0.000	0.000	0.000	0.000	0.000	0.000	0.000	0.000	0.000	0.000	0.000	1545.41	251.25	0.00	1796.65
15	11th FLOOR	1628.114	168.538	0.000	0.000	0.000	1796.652	0.000	0.000	0.000	0.000	0.000	0.000	0.000	0.000	0.000	0.000	0.000	0.000	0.000	0.000	0.000	0.000	0.000	1628.11	168.54	0.00	1796.65
16	12th FLOOR	1628.114	168.538	0.000	0.000	0.000	1796.652	0.000	0.000	0.000	0.000	0.000	0.000	0.000	0.000	0.000	0.000	0.000	0.000	0.000	0.000	0.000	0.000	0.000	1628.11	168.54	0.00	1796.65
17	13th FLOOR	1628.114	168.538	0.000	0.000	0.000	1796.652	0.000	0.000	0.000	0.000	0.000	0.000	0.000	0.000	0.000	0.000	0.000	0.000	0.000	0.000	0.000	0.000	0.000	1628.11	168.54	0.00	1796.65
18	14th FLOOR	1545.405	251.247	0.000	0.000	0.000	1796.652	0.000	0.000	0.000	0.000	0.000	0.000	0.000	0.000	0.000	0.000	0.000	0.000	0.000	0.000	0.000	0.000	0.000	1545.41	251.25	0.00	1796.65
19	15th FLOOR	1628.114	168.538	0.000	0.000	0.000	1796.652	0.000	0.000	0.000	0.000	0.000	0.000	0.000	0.000	0.000	0.000	0.000	0.000	0.000	0.000	0.000	0.000	0.000	1628.11	168.54	0.00	1796.65
20	16th FLOOR	0.000	0.000	0.000	0.000	1796.652	1796.652	0.000	0.000	0.000	0.000	0.000	0.000	0.000	0.000	0.000	0.000	0.000	0.000	0.000	0.000	0.000	0.000	0.000	0.00	0.00	1796.65	1796.65
21	17th FLOOR	1628.114	168.538	0.000	0.000	0.000	1796.652	0.000	0.000	0.000	0.000	0.000	0.000	0.000	0.000	0.000	0.000	0.000	0.000	0.000	0.000	0.000	0.000	0.000	1628.11	168.54	0.00	1796.65
22	18th FLOOR	1545.405	251.247	0.000	0.000	0.000	1796.652	0.000	0.000	0.000	0.000	0.000	0.000	0.000	0.000	0.000	0.000	0.000	0.000	0.000	0.000	0.000	0.000	0.000	1545.41	251.25	0.00	1796.65
23	19th FLOOR	1628.114	168.538	0.000	0.000	0.000	1796.652	0.000	0.000	0.000	0.000	0.000	0.000	0.000	0.000	0.000	0.000	0.000	0.000	0.000	0.000	0.000	0.000	0.000	1628.11	168.54	0.00	1796.65
24	20th FLOOR	1628.114	168.538	0.000	0.000	0.000	1796.652	0.000	0.000	0.000	0.000	0.000	0.000	0.000	0.000	0.000	0.000	0.000	0.000	0.000	0.000	0.000	0.000	0.000	1628.11	168.54	0.00	1796.65
25	21st FLOOR	1628.114	168.538	0.000	0.000	0.000	1796.652	0.000	0.000	0.000	0.000	0.000	0.000	0.000	0.000	0.000	0.000	0.000	0.000	0.000	0.000	0.000	0.000	0.000	1628.11	168.54	0.00	1796.65
26	22nd FLOOR	1545.405	251.247	0.000	0.000	0.000	1796.652	0.000	0.000	0.000	0.000	0.000	0.000	0.000	0.000	0.000	0.000	0.000	0.000	0.000	0.000	0.000	0.000	0.000	1545.41	251.25	0.00	1796.65
27	23rd FLOOR	1628.114	168.538	0.000	0.000	0.000	1796.652	0.000	0.000	0.000	0.000	0.000	0.000	0.000	0.000	0.000	0.000	0.000	0.000	0.000	0.000	0.000	0.000	0.000	1628.11	168.54	0.00	1796.65
28	24th FLOOR	1628.114	168.538	0.000	0.000	0.000	1796.652	0.000	0.000	0.000	0.000	0.000	0.000	0.000	0.000	0.000	0.000	0.000	0.000	0.000	0.000	0.000	0.000	0.000	1628.11	168.54	0.00	1796.65
29	25th FLOOR	1628.114	168.538	0.000	0.000	0.000	1796.652	0.000	0.000	0.000	0.000	0.000	0.000	0.000	0.000	0.000	0.000	0.000	0.000	0.000	0.000	0.000	0.000	0.000	1628.11	168.54	0.00	1796.65
30	26th FLOOR	874.861	244.668	0.000	0.000	0.000	1119.529	0.000	0.000	0.000	0.000	0.000	0.000	0.000	0.000	0.000	0.000	0.000	0.000	0.000	0.000	0.000	0.000	0.000	874.86	244.67	0.00	1119.53
31	TERRACE	0.000	233.088	0.000	0.000	0.000	233.088	0.000	0.000	0.000	91.270	0.000	91.270	0.000	0.000	0.000	0.000	0.000	0.000	0.000	0.000	0.000	0.000	0.000	120.03	568.72	0.00	688.75
	TOTAL	37536.861	9985.668	866.487	7.518	21889.722	70286.255	406.476	1.332	1291.786	264.072	0.000	1963.667	20940.158	2994.234	9600.329	1486.575	5495.729	325.599	24004.532	64847.157	0.000	35.520	197.268	76137.825	15