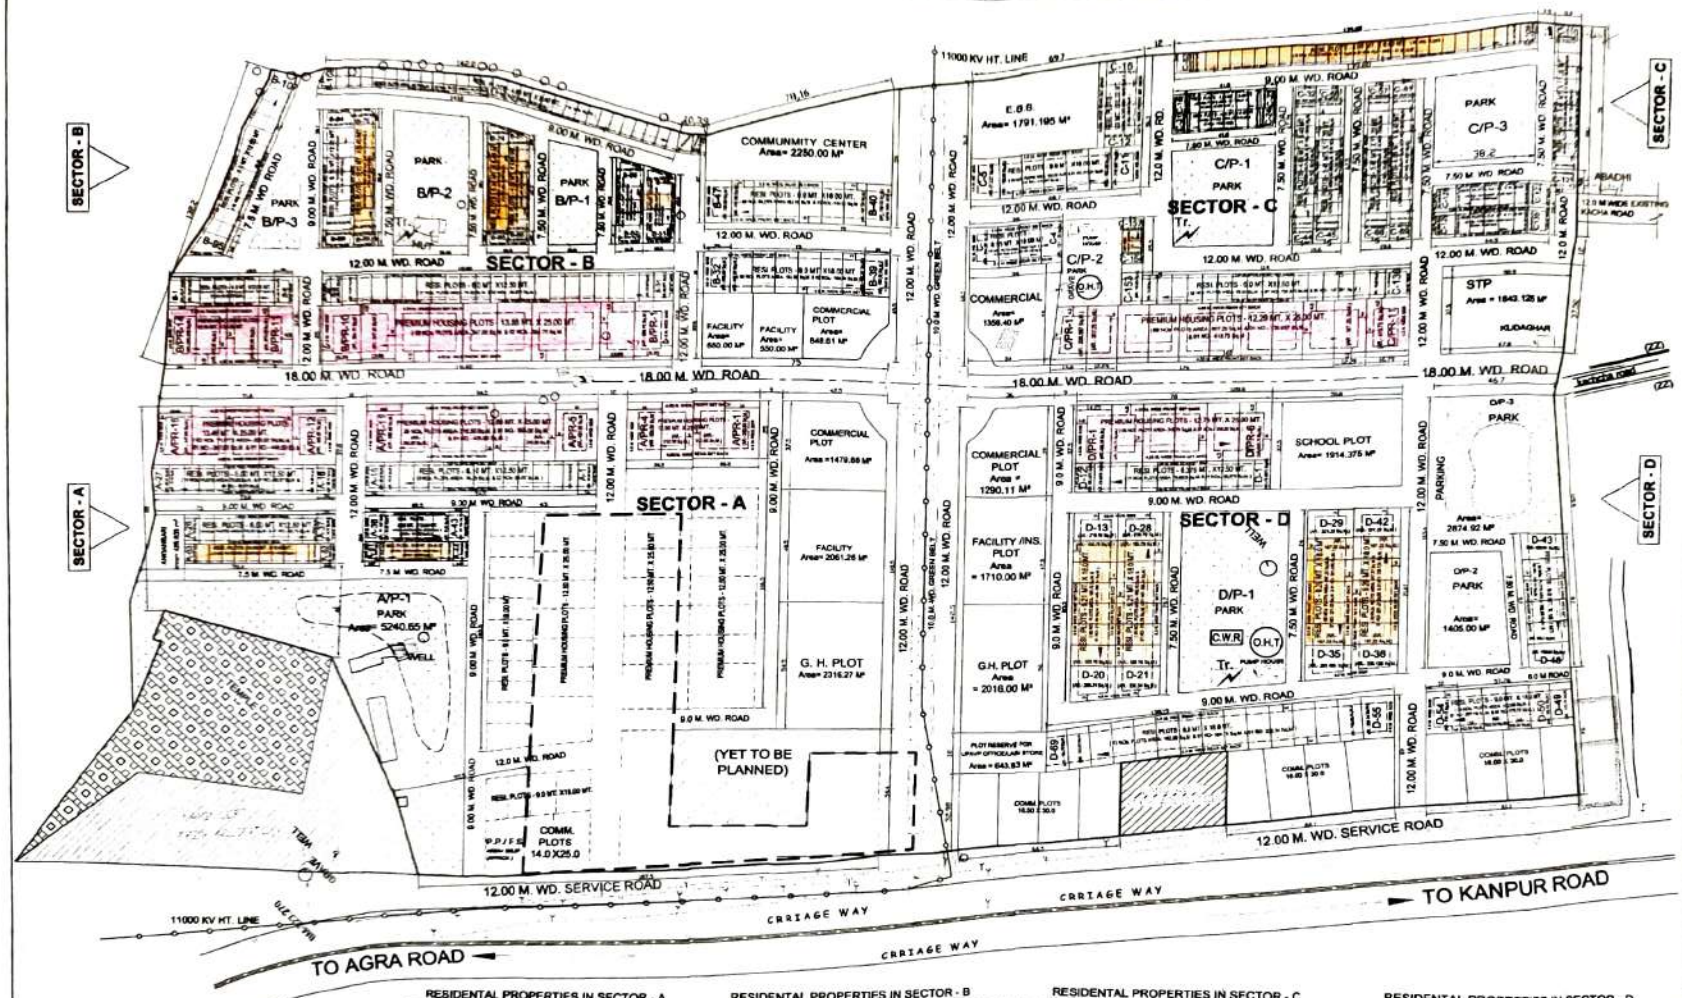

AREA CALCULATION

TOTAL SCHEME AREA		178707.94
LAND OF WHICH AWARD NOT YET DECLARED		15686.06
NET SCHEME AREA		163021.88

S.N.	TYPE	AREA (SQ.M.)	PERCENTAGE
1	RESIDENTIAL	58221.38	35.71
2	COMMERCIAL	10965.57	6.73
3	SCHOOL	1914.38	1.17
4	GROUP HOUSING	4332.27	2.66
5	UPAVP OFF./LAB/STORE	643.93	0.39
6	PETROL PUMP / F.S.	393.97	0.24
7	FACILITY / INS.	4871.26	2.99
8	ELECTRIC SUB STATION	1791.20	1.10
9	AANGANBARI	428.63	0.26
10	GREEN	25958.46	15.92
11	S.T.P.	1843.13	1.13
12	COMMUNITY CENTRE	2250.00	1.38
13	ROAD	49407.72	30.31
	TOTAL	163021.88	100.00

RESIDENTAL PROPERTIES IN SECTOR - A

PLOTS ROW WITH NUMBERING	PLOT TYPE	NOS. OF PLOTS	CORNER PLOTS
[illegible]	PREMIUM HOUSING PLOTS - 12.50 MT. X 25.00 MT.	[illegible]	[illegible]
[illegible]	PREMIUM HOUSING PLOTS - 12.50 MT. X 25.00 MT.	[illegible]	[illegible]
[illegible]	PREMIUM HOUSING PLOTS - 12.50 MT. X 25.00 MT.	[illegible]	[illegible]
[illegible]	PREMIUM HOUSING PLOTS - 12.50 MT. X 25.00 MT.	[illegible]	[illegible]
[illegible]	RESI. PLOTS - 4.00 MT. X 12.50 MT.	[illegible]	[illegible]
[illegible]	RESI. PLOTS - 6