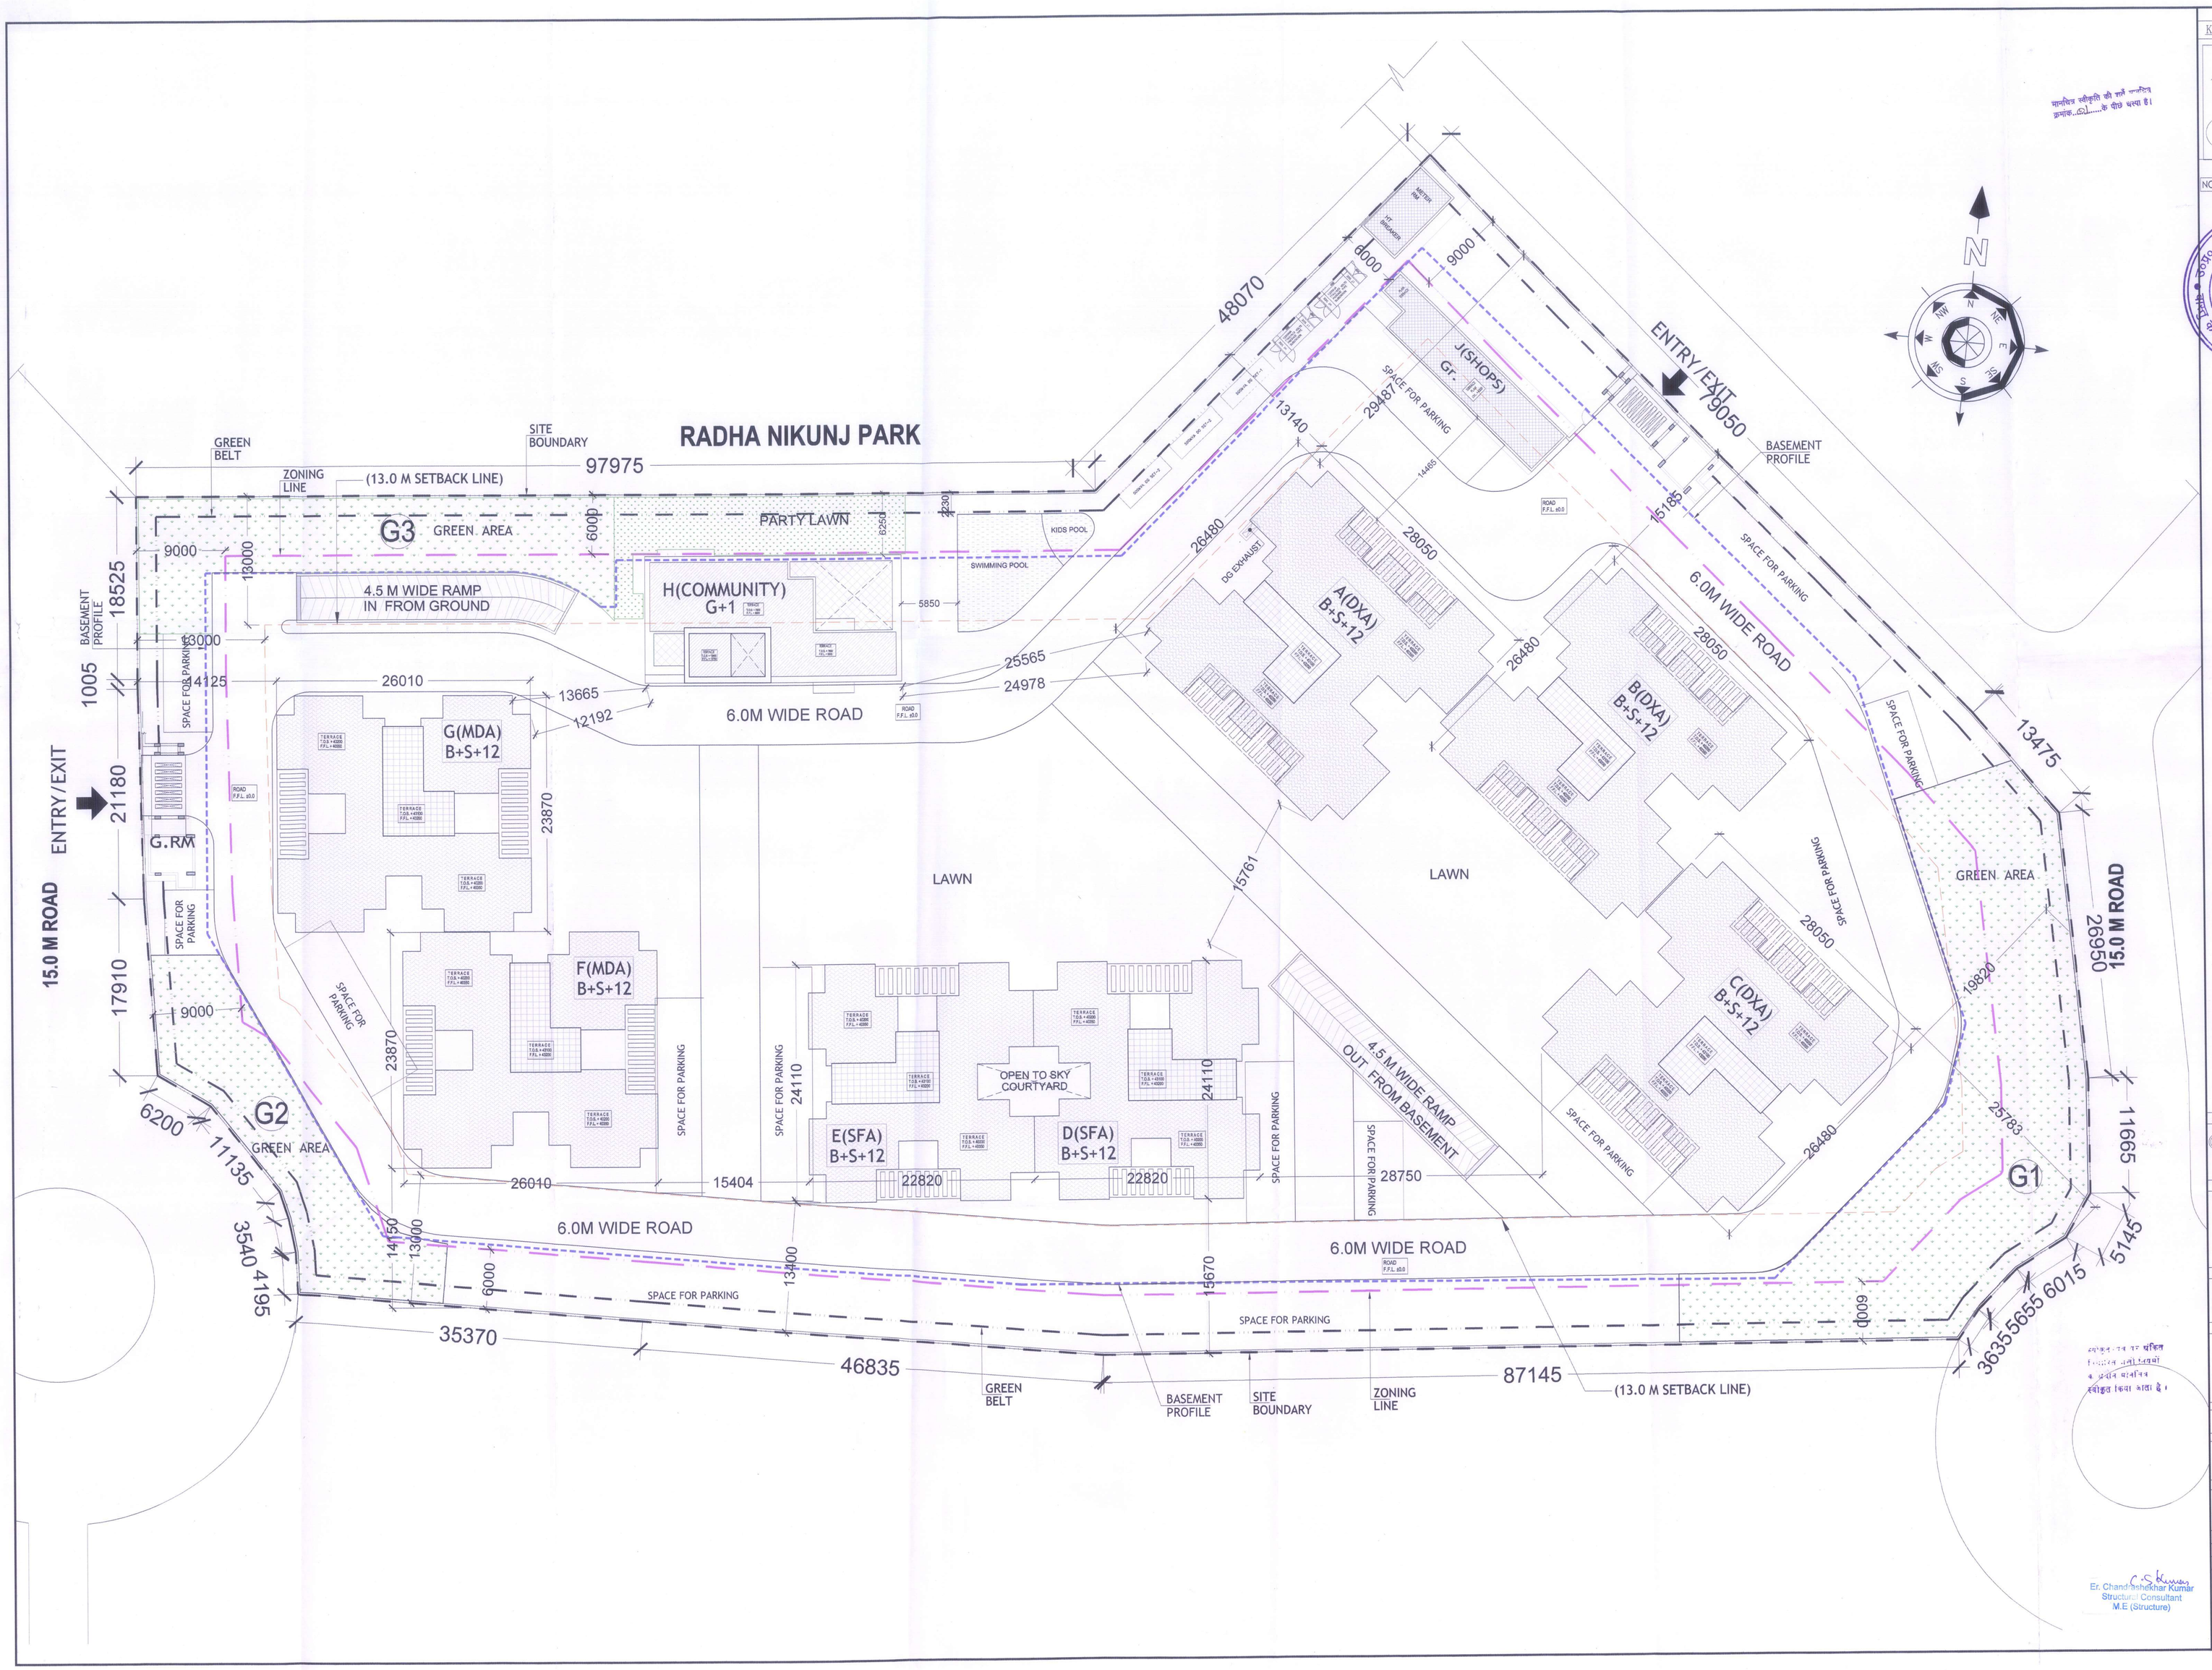

Key Plan- SITE 02

NOTE:- ALL DIMENSION & LEVELS ARE IN MM.

मानचित्र स्वीकृति की शर्तें नत्थी क्रमांक...61.....के पीछे चस्पा है।

स्वीकृत स्वीकृत क्र. 2823/2011-12 दि. 31/11/12 से 31/11/14 तक विशेष कार्याधिकारी वास्तुविद् नियोजक लखनऊ विकास प्राधिकरण

Checked & Submitted For Approval

स्वीकृत-पत्र पर अंकित निर्धारित शर्तों के अधीन मानचित्र स्वीकृत किया जाता है।

ARCHITECTS:

GIAN P. MATHUR AND ASSOCIATES (P) LTD.
C-55, East Of Kailash, New Delhi-110065
T: 46599559 / F: 46599512
E: info@gpmindia.com / W: www.gpmindia.com

ARCHITECT SIGNATURE :

GIAN P. MATHUR ARCHITECT B. Arch., M.C.A., M.I.A.A. Reg. No. 80/5769

CLIENT :

ARMY WELFARE HOUSING ORGANISATION
SOUTH HUTMENTS, KASHMIR HOUSE
RAJAJI MARG, NEW DELHI-110011

OWNER SIGNATURE :

(Sanjay Singh)
Col
Dir (Plg)
AWHO

JOB TITLE :

SUBMISSION DRAWING

PROJECT :

AWHO-VRINDAVAN YOJNA
SECTOR- 8B, PLOT NO- GH-5 & GH-6
VRINDAVAN AWAS YOJNA, LUCKNOW (U.P.)

DRAWING TITLE :

SITE PLAN

JOB NO. ..	DRAWING NO.
SCALE :- 1:200	AWHO/ASB/MP/01
DATE : 10-12-2014	
DEALT - BHARAT	CHECKED BY : / REVISION NO.

U.P. HOUSING AND DEVELOPMENT BOARD :-

ASSOCIATE ARCHITECT | ARCHITECT | CHIEF ARCHITECT

Er. Chandrashekhar Kumar
Structural Consultant
M.E (Structure)

स्वीकृत-पत्र पर अंकित निर्धारित शर्तों के अधीन मानचित्र स्वीकृत किया जाता है।