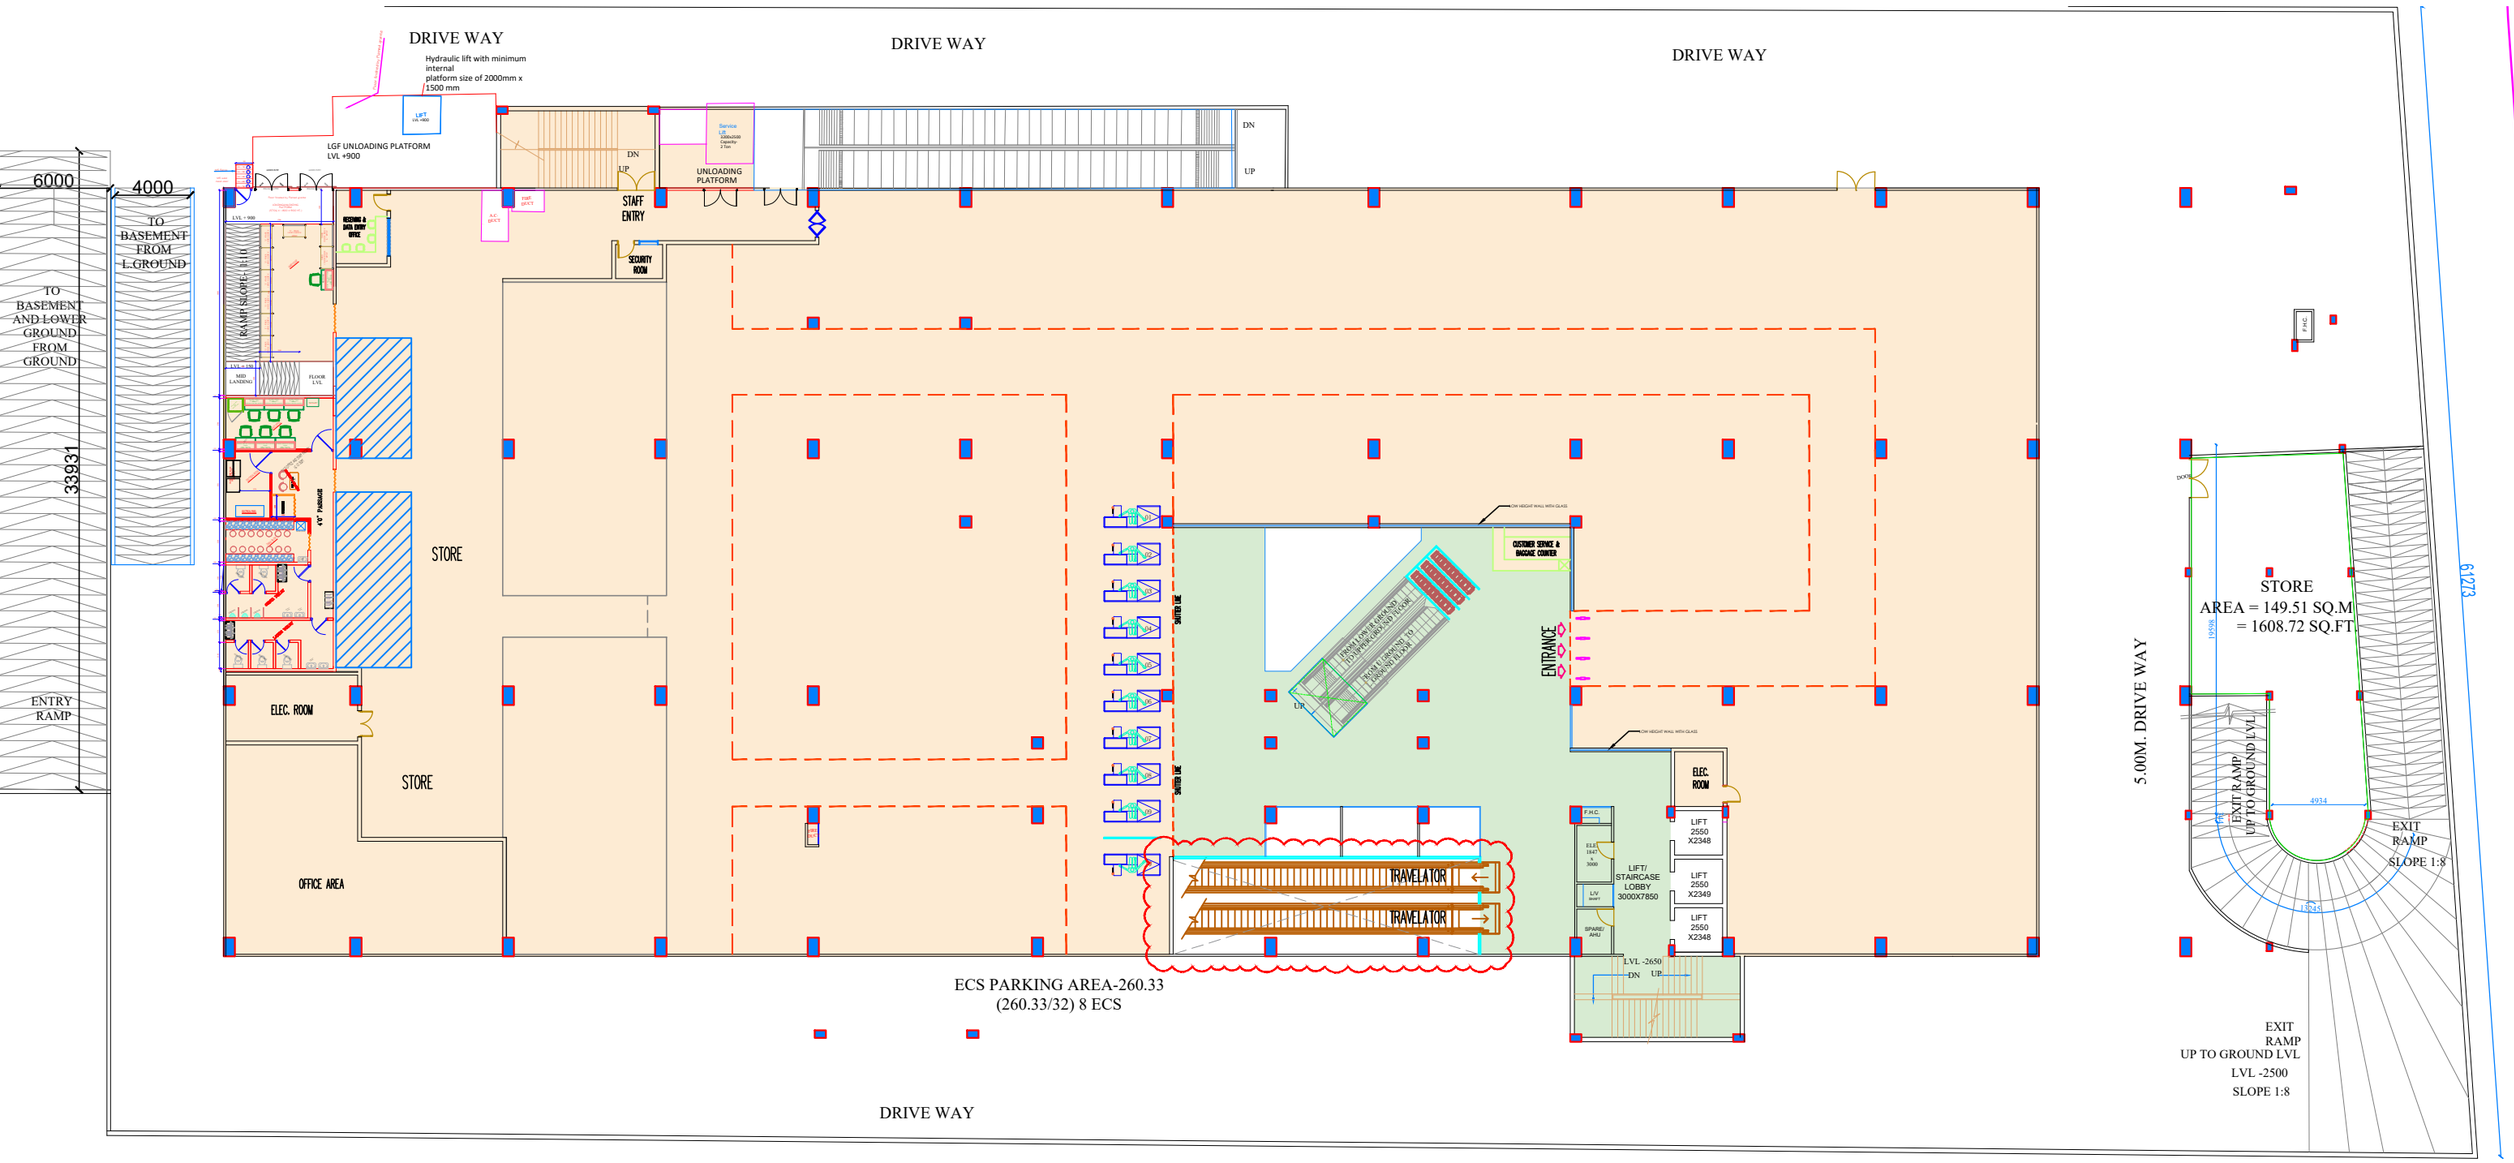
DRIVE WAY
DRIVE WAY
DRIVE WAY
Hydraulic lift with minimum internal platform size of 2000mm x /1500 mm
LIFT
LGF UNLOADING PLATFORM
LVL +900
DN
UP
UNLOADING PLATFORM
STAFF ENTRY
SECURITY ROOM
RECEIVING & DATA ENTRY OFFICE
6000
4000
TO BASEMENT FROM L.GROUND
TO BASEMENT AND LOWER GROUND FROM GROUND
33931
ENTRY RAMP
RAMP SLOPE 1:10
LVL + 150
MID LANDING
FLOOR LVL
4.5" PARAPET
STORE
ELEC. ROOM
STORE
OFFICE AREA
SHUTTER LINE
SHUTTER LINE
CUSTOMER SERVICE & BAGGAGE COUNTER
ENTRANCE
TRAVELATOR
TRAVELATOR
ELEC. ROOM
LIFT 2550 X2348
LIFT 2550 X2349
LIFT 2550 X2348
LIFT/ STAIRCASE LOBBY 3000X7850
LVL -2650
DN
UP
ECS PARKING AREA-260.33
(260.33/32) 8 ECS
DRIVE WAY
5.00M. DRIVE WAY
STORE
AREA = 149.51 SQ.M
= 1608.72 SQ.FT
EXIT RAMP UP TO GROUND LVL
4934
EXIT RAMP SLOPE 1:8
61273
EXIT RAMP UP TO GROUND LVL
LVL -2500
SLOPE 1:8