
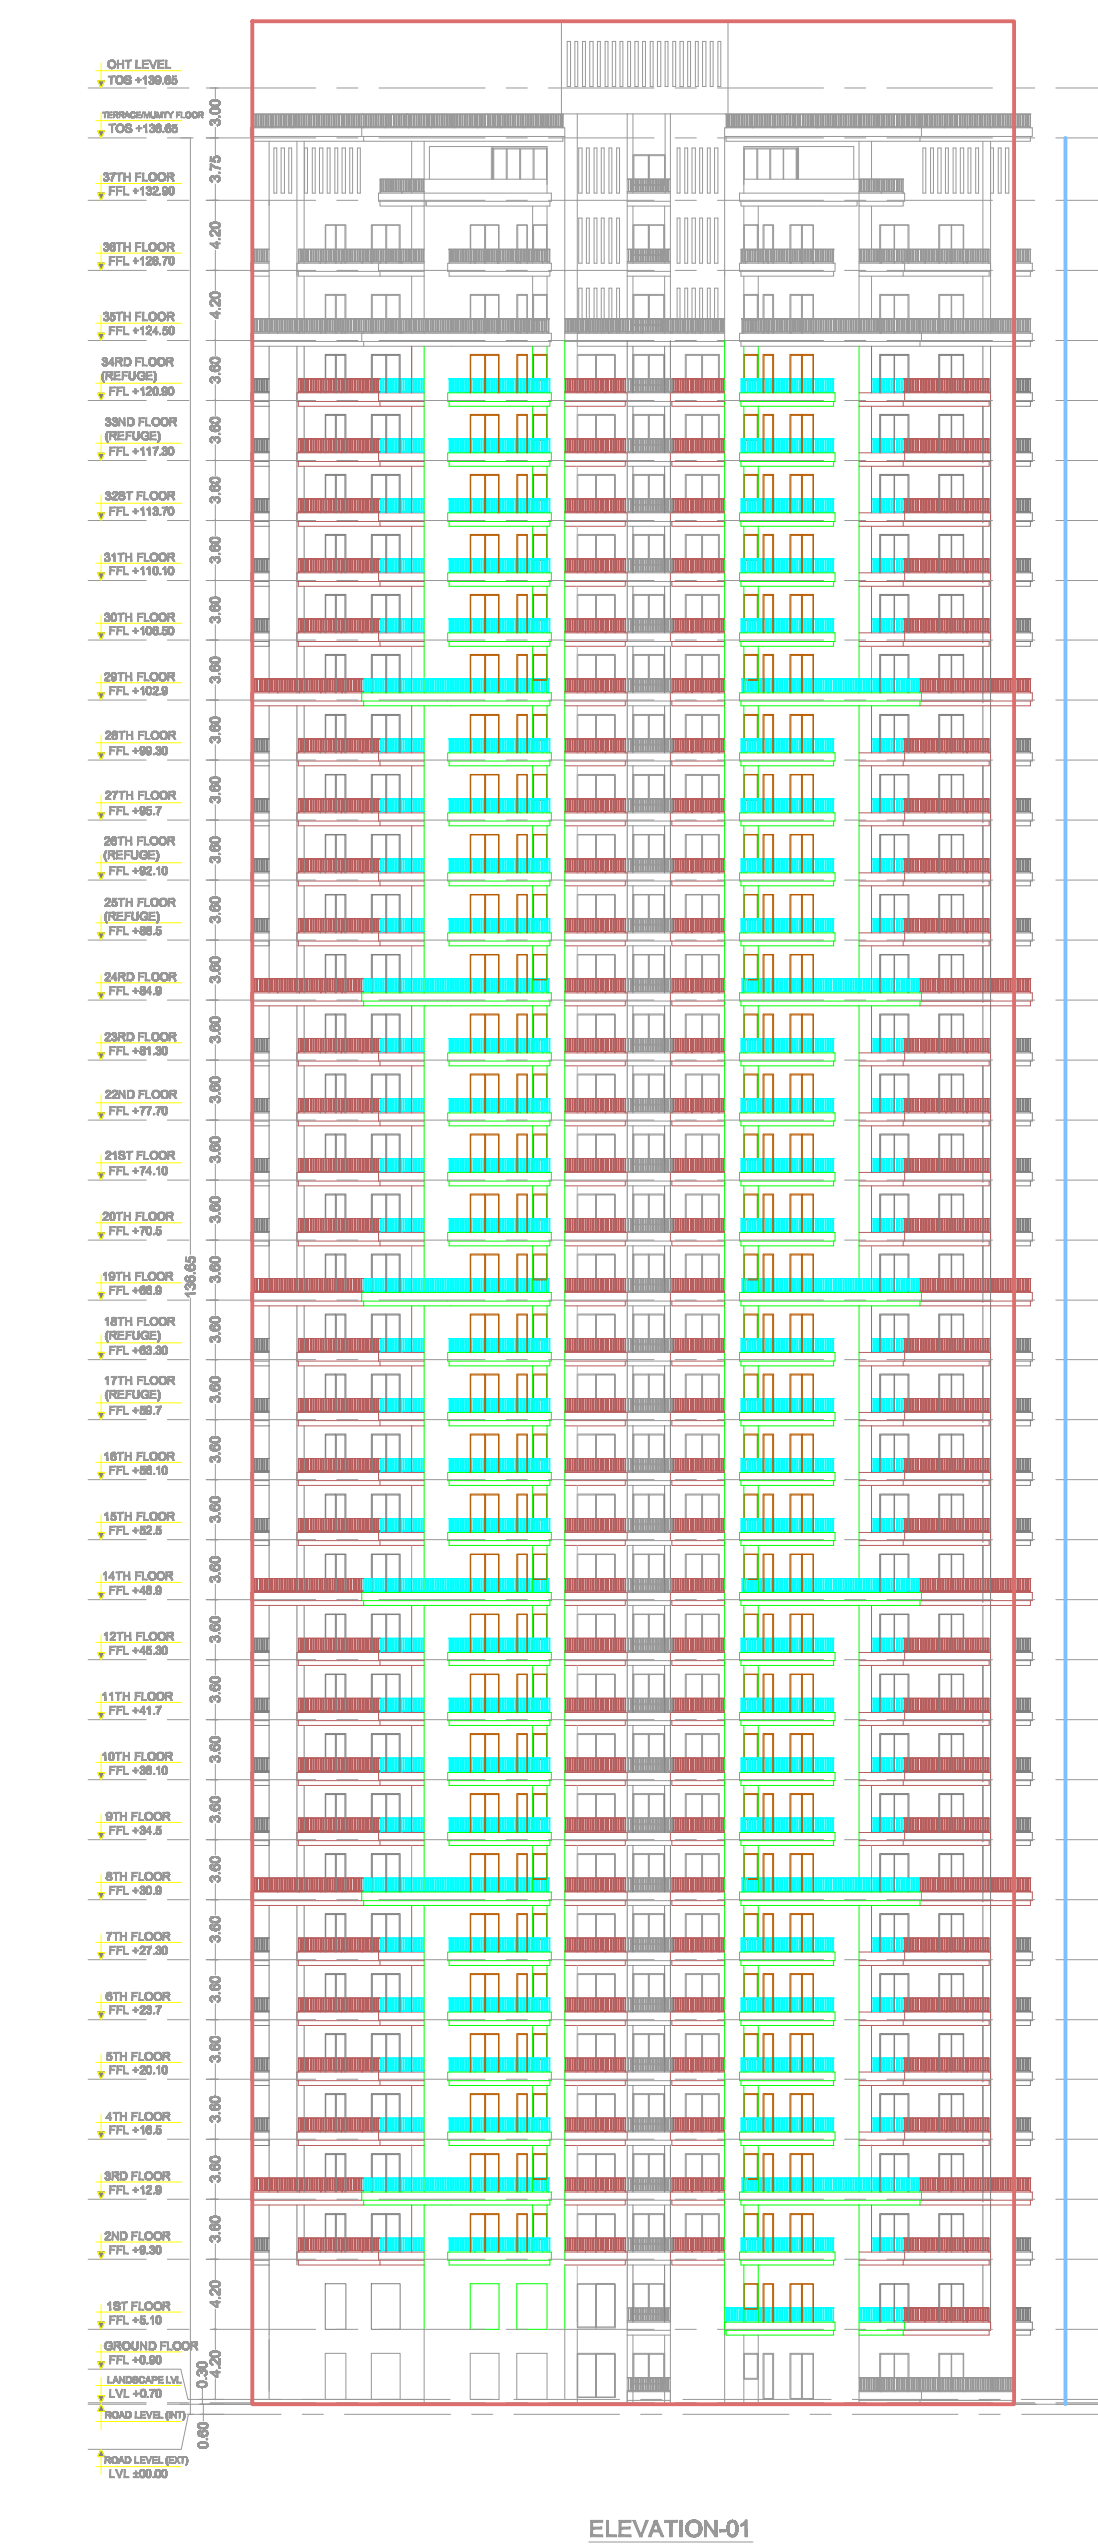


TOWER-4

FLOOR NO.	TOWER-4			
	F.A.R AREA	15 % SERVICES AREA	NON F.A.R AREA	NO OF UNIT
GROUND COVERAGE		1083.330		
BASEMENT - 1 AREA				
GR. FLOOR AREA	436.630	70.620	338.070	1
1ST FLOOR AREA	242.340	51.120	118.370	0
2ND FLOOR AREA	569.590	58.150	173.550	2
3rd FLOOR AREA	602.590	58.150	207.280	2
4th FLOOR AREA	569.590	58.150	173.550	2
5th FLOOR AREA	569.590	58.150	173.550	2
6th FLOOR AREA	569.590	58.150	173.550	2
7th FLOOR AREA	569.590	58.150	173.550	2
8th FLOOR AREA	602.590	58.150	207.280	2
9th FLOOR AREA	569.590	58.150	173.550	2
10th FLOOR AREA	569.590	58.150	173.550	2
11th FLOOR AREA	569.590	58.150	173.550	2
12th FLOOR AREA	569.590	58.150	173.550	2
14 th FLOOR AREA	602.590	58.150	207.280	2
15th FLOOR AREA	569.590	58.150	173.550	2
16th FLOOR AREA	569.590	58.150	173.550	2
17th FLOOR AREA (REFUGE)	569.590	58.150	195.870	2
18th FLOOR AREA (REFUGE)	569.590	58.150	195.870	2
19th FLOOR AREA	602.590	58.150	207.280	2
20th FLOOR AREA	569.590	58.150	173.550	2
21st FLOOR AREA	569.590	58.150	173.550	2
22nd FLOOR AREA	569.590	58.150	173.550	2
23rd FLOOR AREA	569.590	58.150	173.550	2
24 th FLOOR AREA	602.590	58.150	207.280	2
25 th FLOOR AREA (REFUGE)	569.590	58.150	195.870	2
26 th FLOOR AREA (REFUGE)	569.590	58.150	195.870	2
27 th FLOOR AREA	569.590	58.150	173.550	2
28 th FLOOR AREA	569.590	58.150	173.550	2
29 th FLOOR AREA	602.590	58.150	207.280	2
30 th FLOOR AREA	569.590	58.150	173.550	2
31 st FLOOR AREA	569.590	58.150	173.550	2
32 FLOOR AREA	569.590	58.150	173.550	2
33 FLOOR AREA (REFUGE)	569.590	58.150	195.870	2
34 FLOOR AREA (REFUGE)	569.590	58.150	195.870	2
35 FLOOR AREA	589.810	69.790	219.380	2
36 FLOOR AREA	488.880	60.900	129.650	0
37 th FLOOR AREA	301.850	64.860	81.520	0
TERRACE FLOOR, O.H.T TANK, & L.M.R		142.670		
NO. OF FLOORS	G+37			
F.A.R TOWER AREA	20484.390	2320.760	6776.890	
TOTAL DWELLING UNITS	67			

ALREADY APPROVED BLOCKS ARE AS PER APPLICATION NUMBER 2024/07/30/11022 DATED 2024-07-30

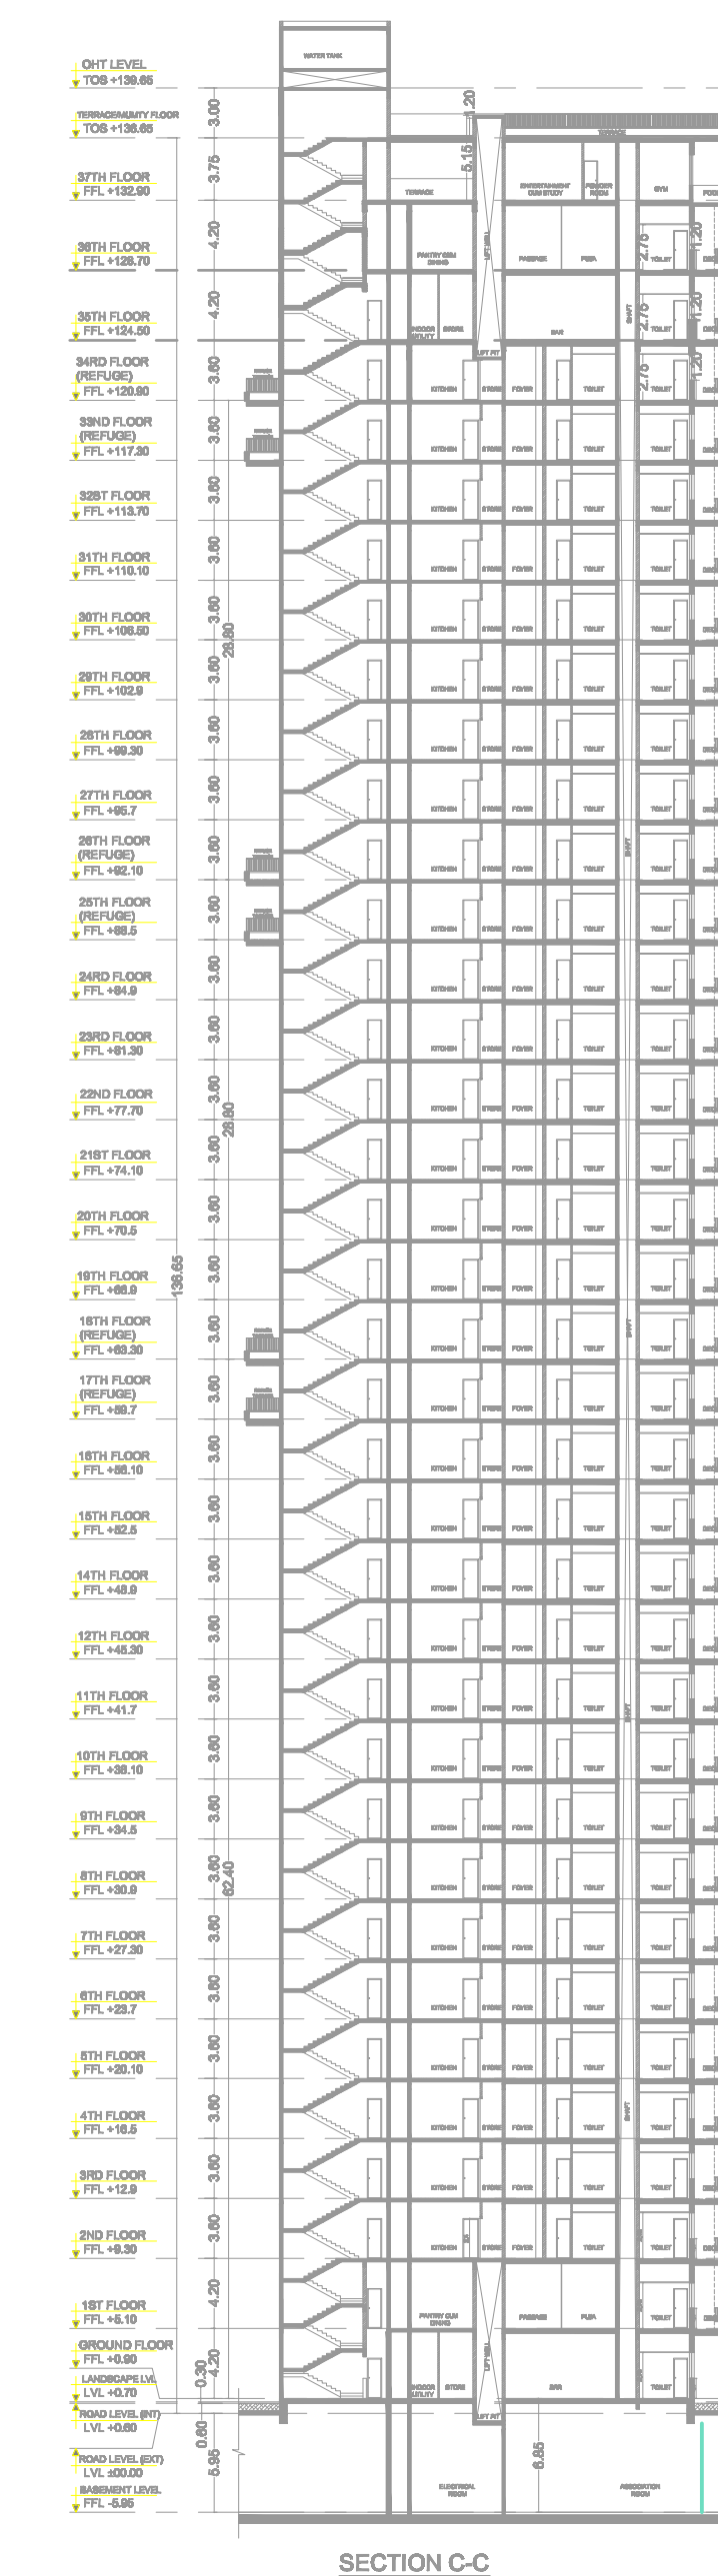


RAJESH SHARMA Digitally signed by RAJESH SHARMA
Date: 2024.12.06
18:04:24 +05'30'

SUMIT KUMAR NAYAK Digitally signed by SUMIT KUMAR NAYAK
Date: 2024.12.06
18:13:28 +05'30'

DEVENDRA NIGAM Digitally signed by DEVENDRA NIGAM
Date: 2024.12.06
18:35:06 +05'30'

Ishtiyak Ahmed Digitally signed by Ishtiyak Ahmed
Date: 2024.12.06
18:35:50 +05'30'

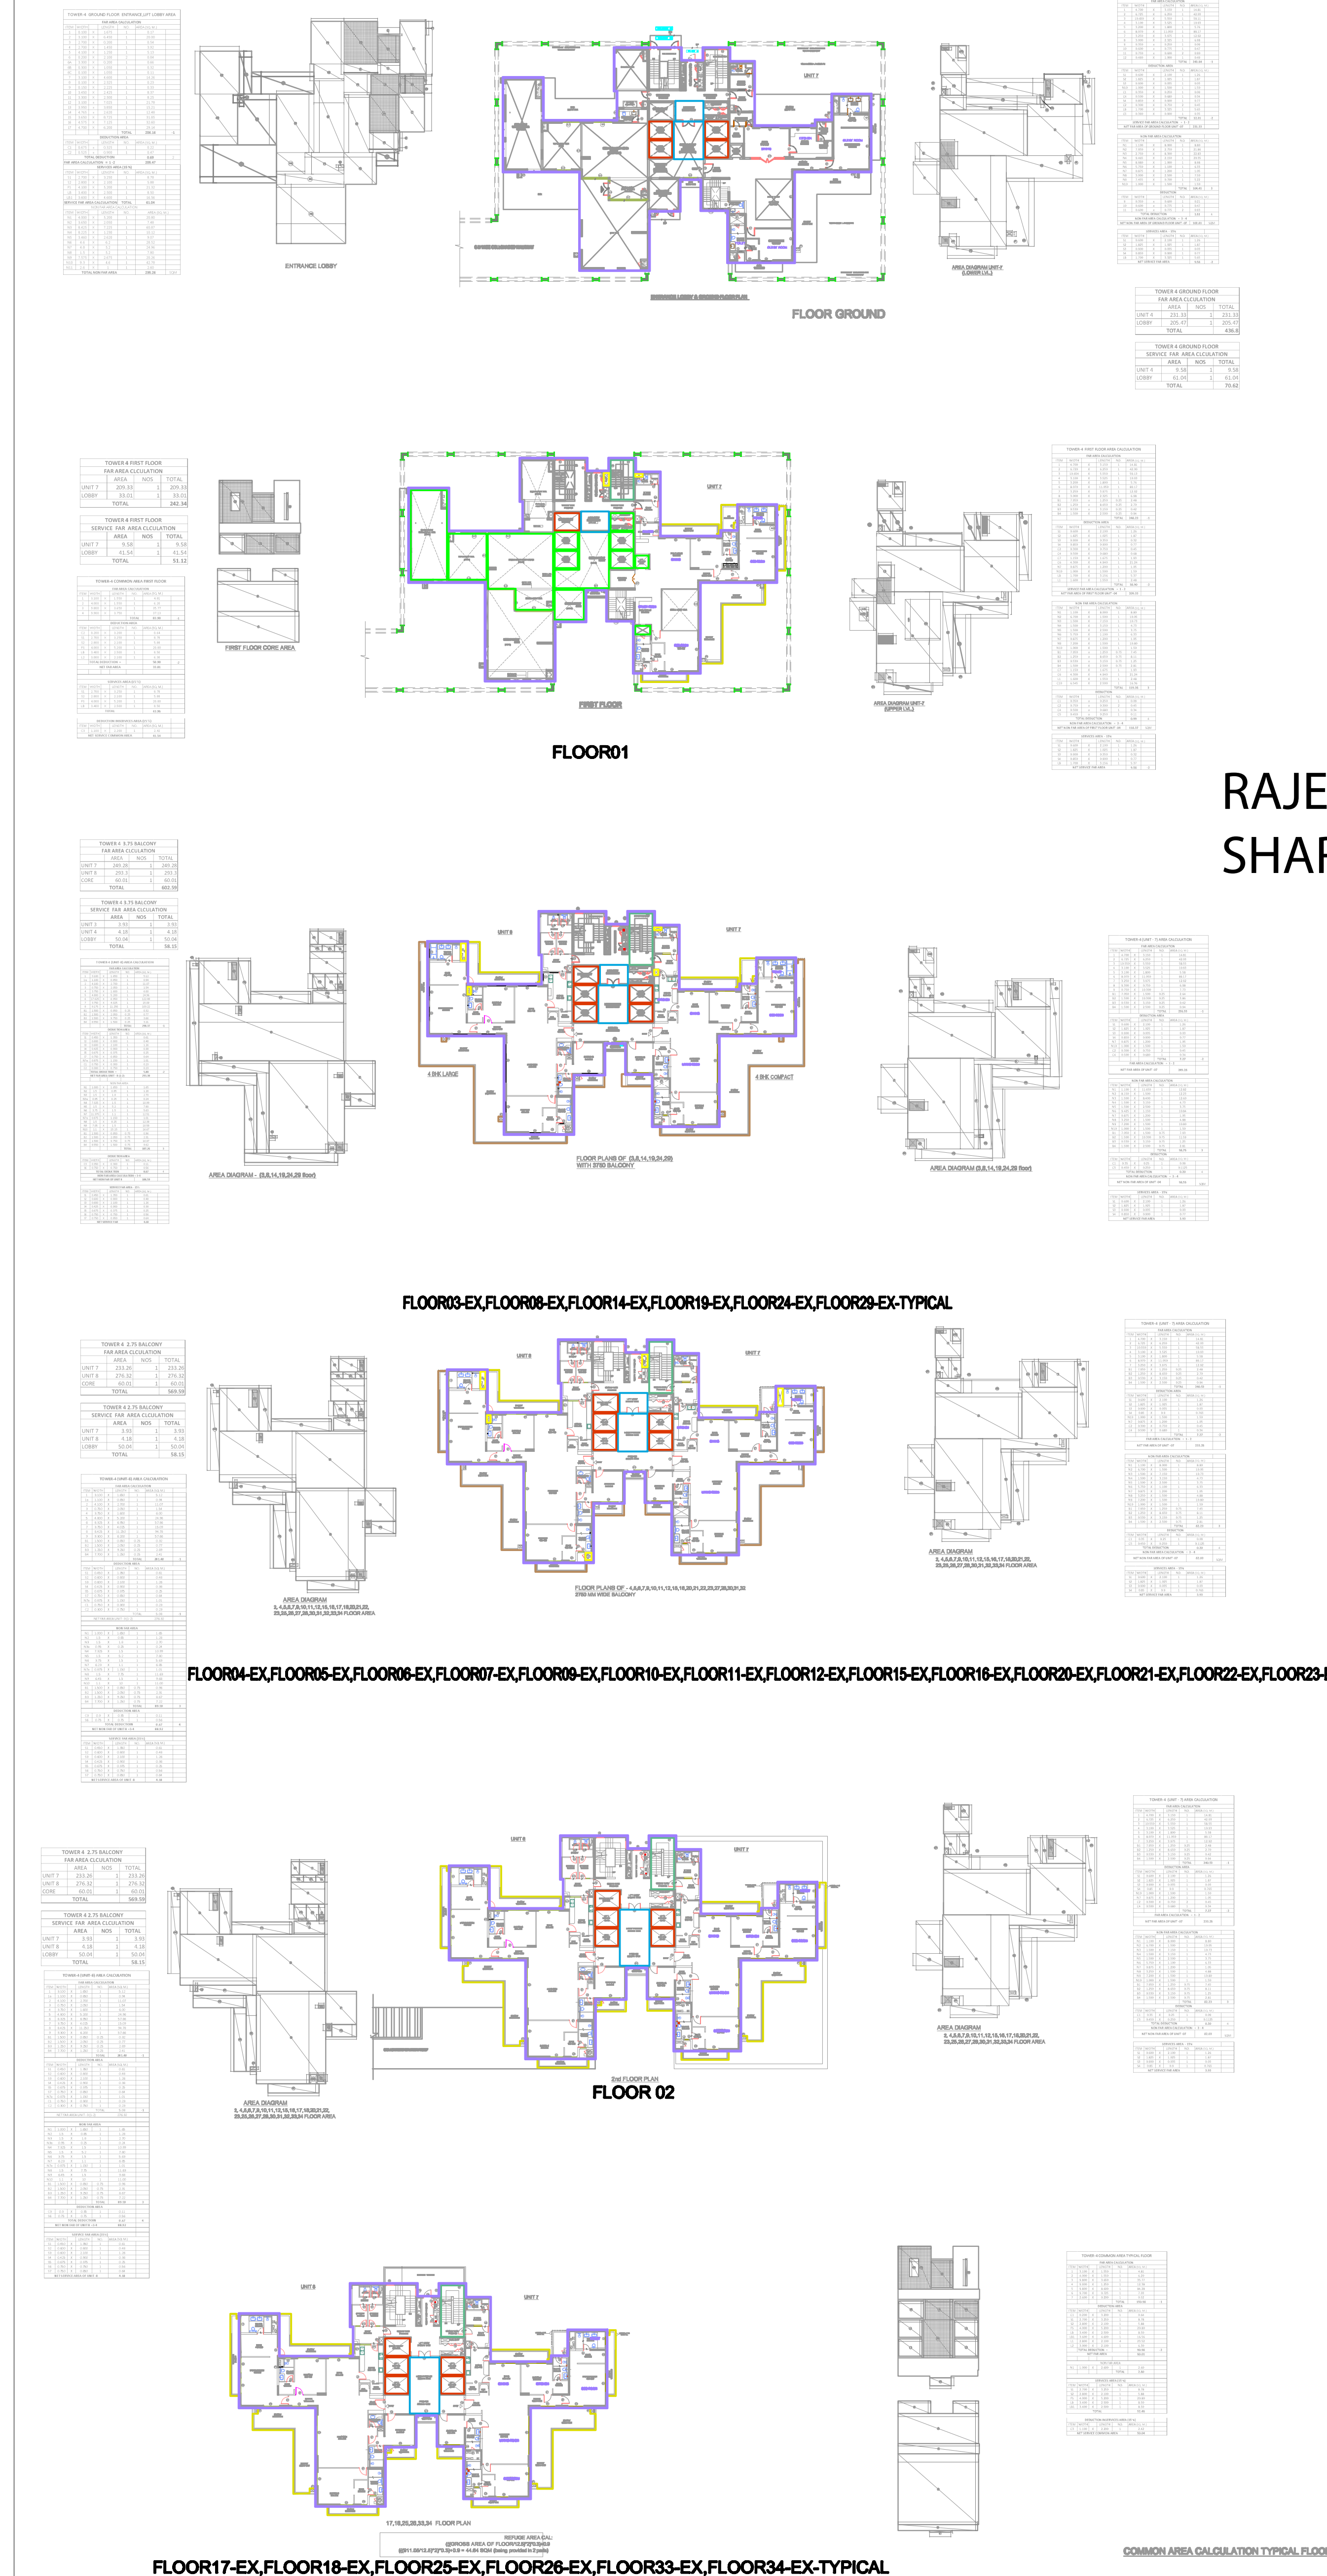

PROJECT	DEVELOPER	DESIGN CONSULTANT	ASSOCIATE DESIGN CONSULTANT	SERVICES CONSULTANTS	STRUCTURAL CONSULTANTS	DATE	ARCHITECT'S SEAL & SIGNATURE	OWNER'S SEAL & SIGNATURE	DWG.NO.	
PROPOSED GROUP HOUSING PLOT NO.-TS-02, AT JAYPEE GREENS WISH TOWN, SECTOR-128 NOIDA (UP).	M/S MAX ESTATES 128 PRIVATE LIMITED (Formerly ACCORD HOTELS AND RESORT PRIVATE LIMITED).	studiolotus	RSP RSP Design Consultants Pvt. Ltd.	Proton Consultants Private Limited Building Services - MEP Consulting	MELIOR STRUCTURAL SOLUTIONS	02.03.2023	NEERJA DIXIT CA/2004/34752		MAX-72	
									DWG.TITLE.	
									TOWER - 4	
									SUBMISSION DRAWING	