TOWER- B2
3rd. FLOOR PLAN

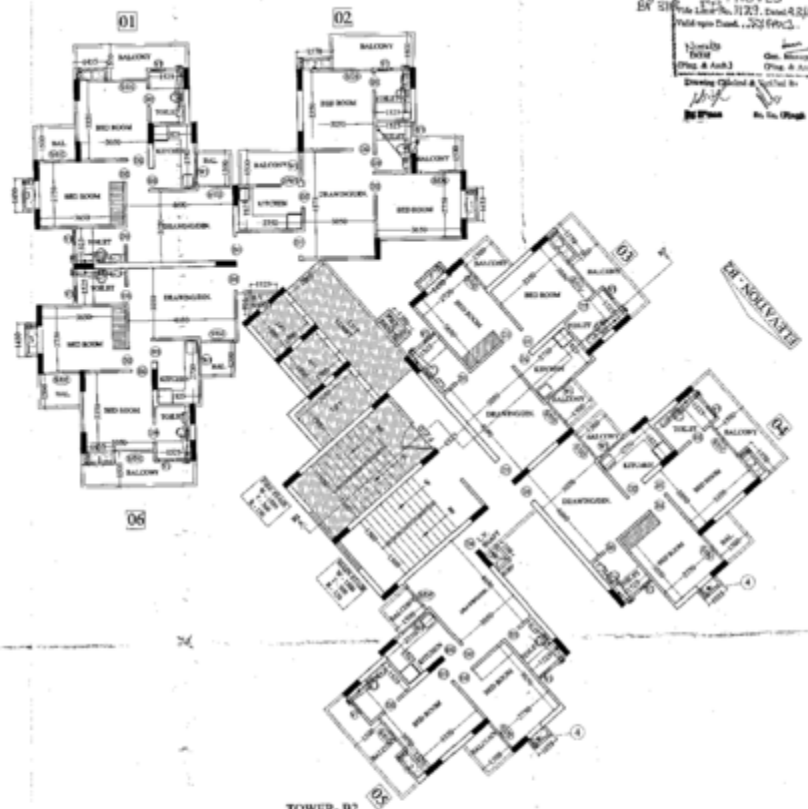

TOWER- B2
4th. TO 17th. FLOOR PLAN

APPROVED

F.A.R. AREA DETAIL OF GROUND FLOOR			
FLAT NO.	Flat area	No. Of Flat	TOTAL AREA
[illegible]	[illegible]	[illegible]	[illegible]
TOTAL AREA (Flat)		[illegible]	[illegible]
[illegible]	[illegible]	[illegible]	[illegible]
TOTAL F.A.R. AREA OF GROUND FLOOR			[illegible]

F.A.R. AREA DETAIL OF 1st. & 2nd. FLOOR			
FLAT NO.	Flat area	No. Of Flat	TOTAL AREA
[illegible]	[illegible]	[illegible]	[illegible]
TOTAL AREA (Flat)		[illegible]	[illegible]
[illegible]	[illegible]	[illegible]	[illegible]
TOTAL F.A.R. AREA OF 1st & 2nd FLOOR			[illegible]

F.A.R. AREA DETAIL OF 3rd. TO 17th. FLOOR			
FLAT NO.	Flat area	No. Of Flat	TOTAL AREA
[illegible]	[illegible]	[illegible]	[illegible]
TOTAL AREA (Flat)		[illegible]	[illegible]
[illegible]	[illegible]	[illegible]	[illegible]
TOTAL F.A.R. AREA OF 3rd. TO 17th. FLOOR			[illegible]

F.A.R. AREA DETAIL OF 18th. FLOOR			
FLAT NO.	Flat area	No. Of Flat	TOTAL AREA
[illegible]	[illegible]	[illegible]	[illegible]
TOTAL AREA (Flat)		[illegible]	[illegible]
[illegible]	[illegible]	[illegible]	[illegible]
TOTAL F.A.R. AREA OF 18th. FLOOR			[illegible]

PROJECT :- GROUP HOUSING AT PLOT NO. GU-03B / GH-03, SECTOR - 16C, GREATER NOIDA (U.P.)

BUILDERS & PROMOTER :-
M/S DEVYANSH INFRAREIGHT PVT. LTD.,
A-79, Kanti Nagar, Near Hero Honda Showroom, Delhi

DRAWING TITLE :- TOWER- B2

3rd TO 17th. FLOOR PLAN
F.A.R. AREA DETAIL

Space Designers
architects & planners

ARCHITECT :
Space Designers International
Architects Pvt. Ltd.
A - 36, SECTOR-62, NOIDA
Ph. 0120-4243000, 4243004
Fax. 0120-4243005
email : spacedesigners@vsnl.net, www.spacedesigners.in

DRAWN BY : SANJAY | CHECKED BY : VIVEK | SCALE : 1:100 | DATE : -

For DEVANSH INFRAREIGHT PVT. LTD.
DIRECTOR

SUNIL MITTAL
ARCHITECT
COA REGD. NO. - 18

DWG. NO. - 18