OSED CONVENIENT SHOPS PLAN AT POCKET-'D' MADHUBAN

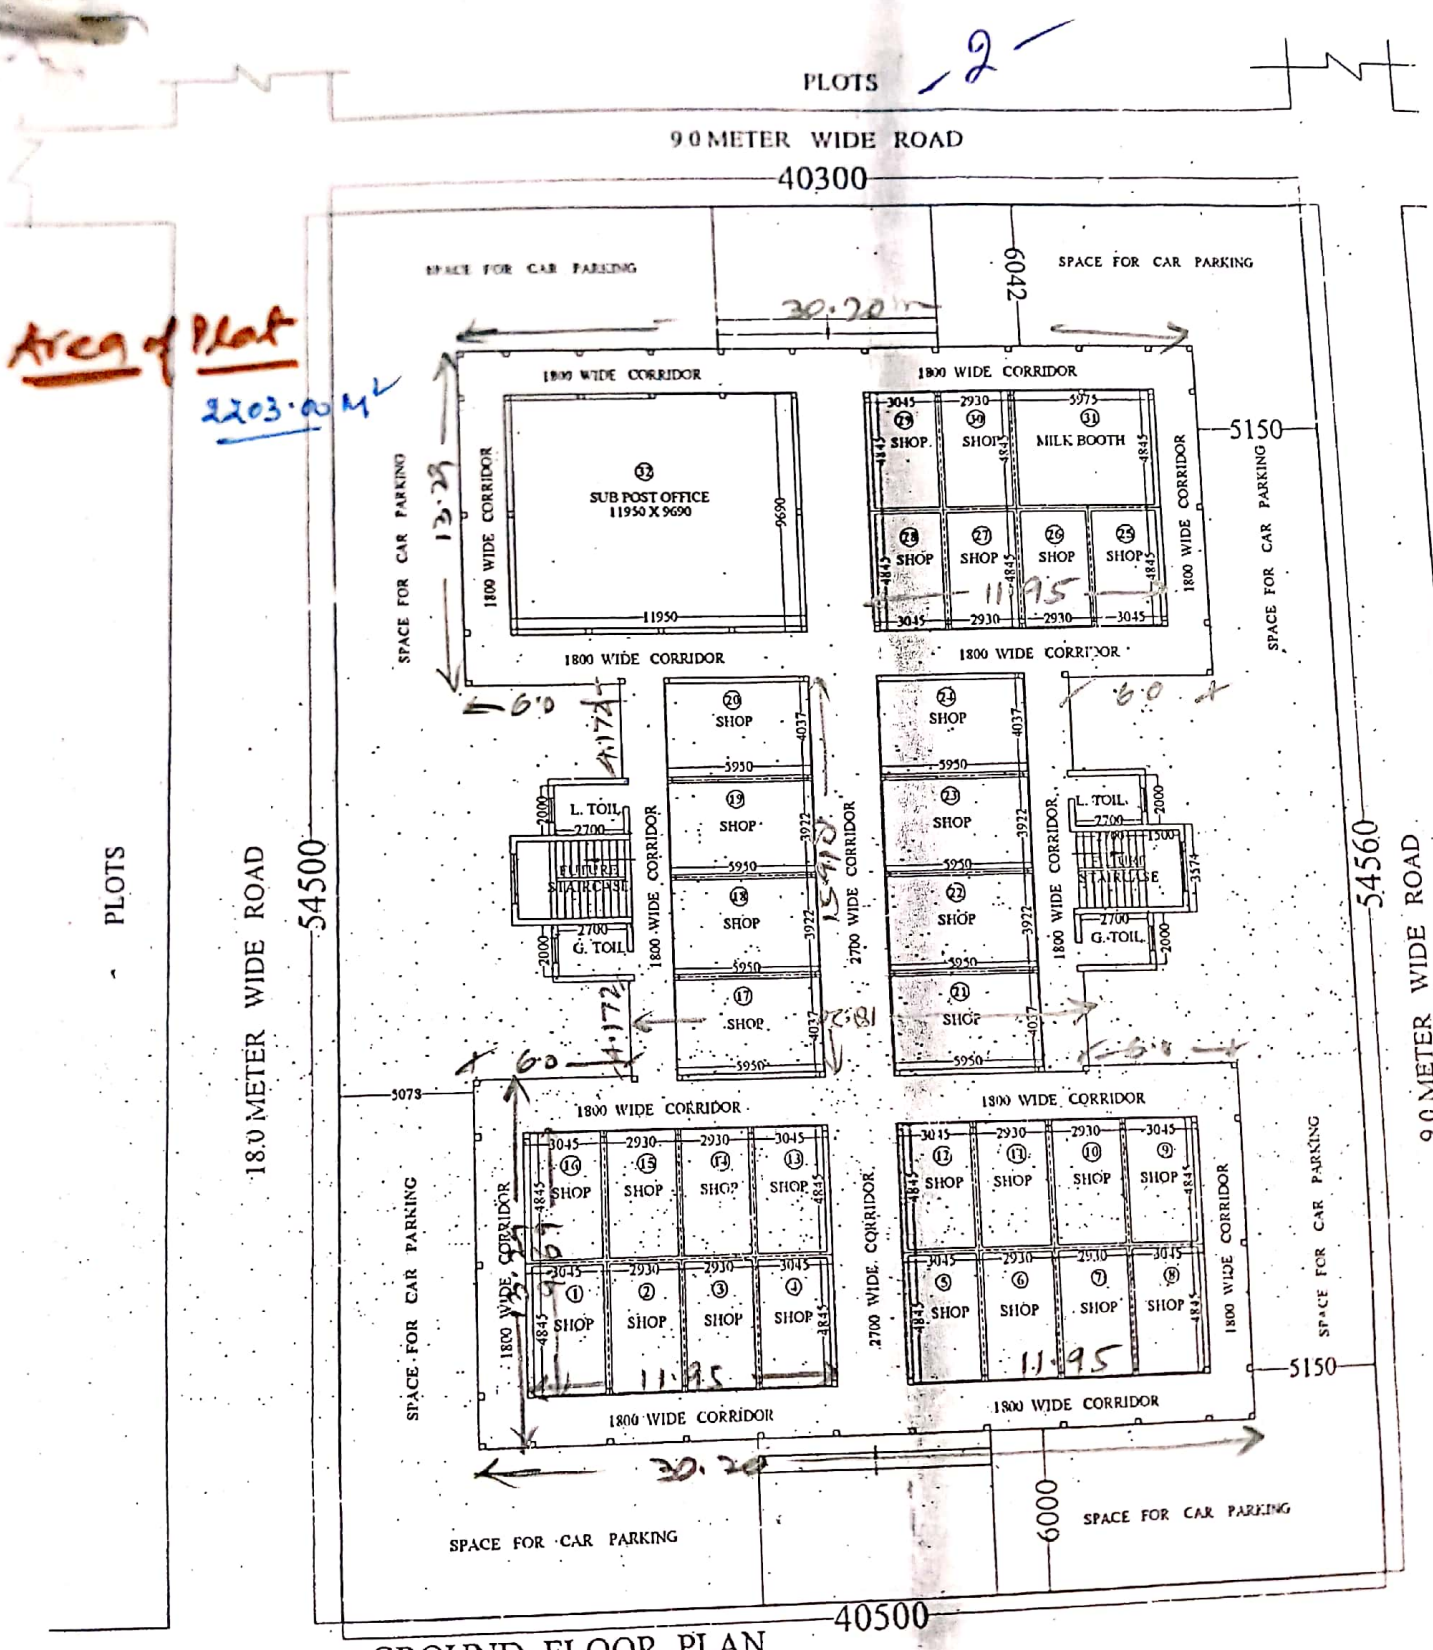

GROUND FLOOR PLAN

30.0 METER WIDE ROAD

AMIN J.E. A.E. A.T.P. TEH.-L.A. E.E. T.P.

Scanned by CamScanner