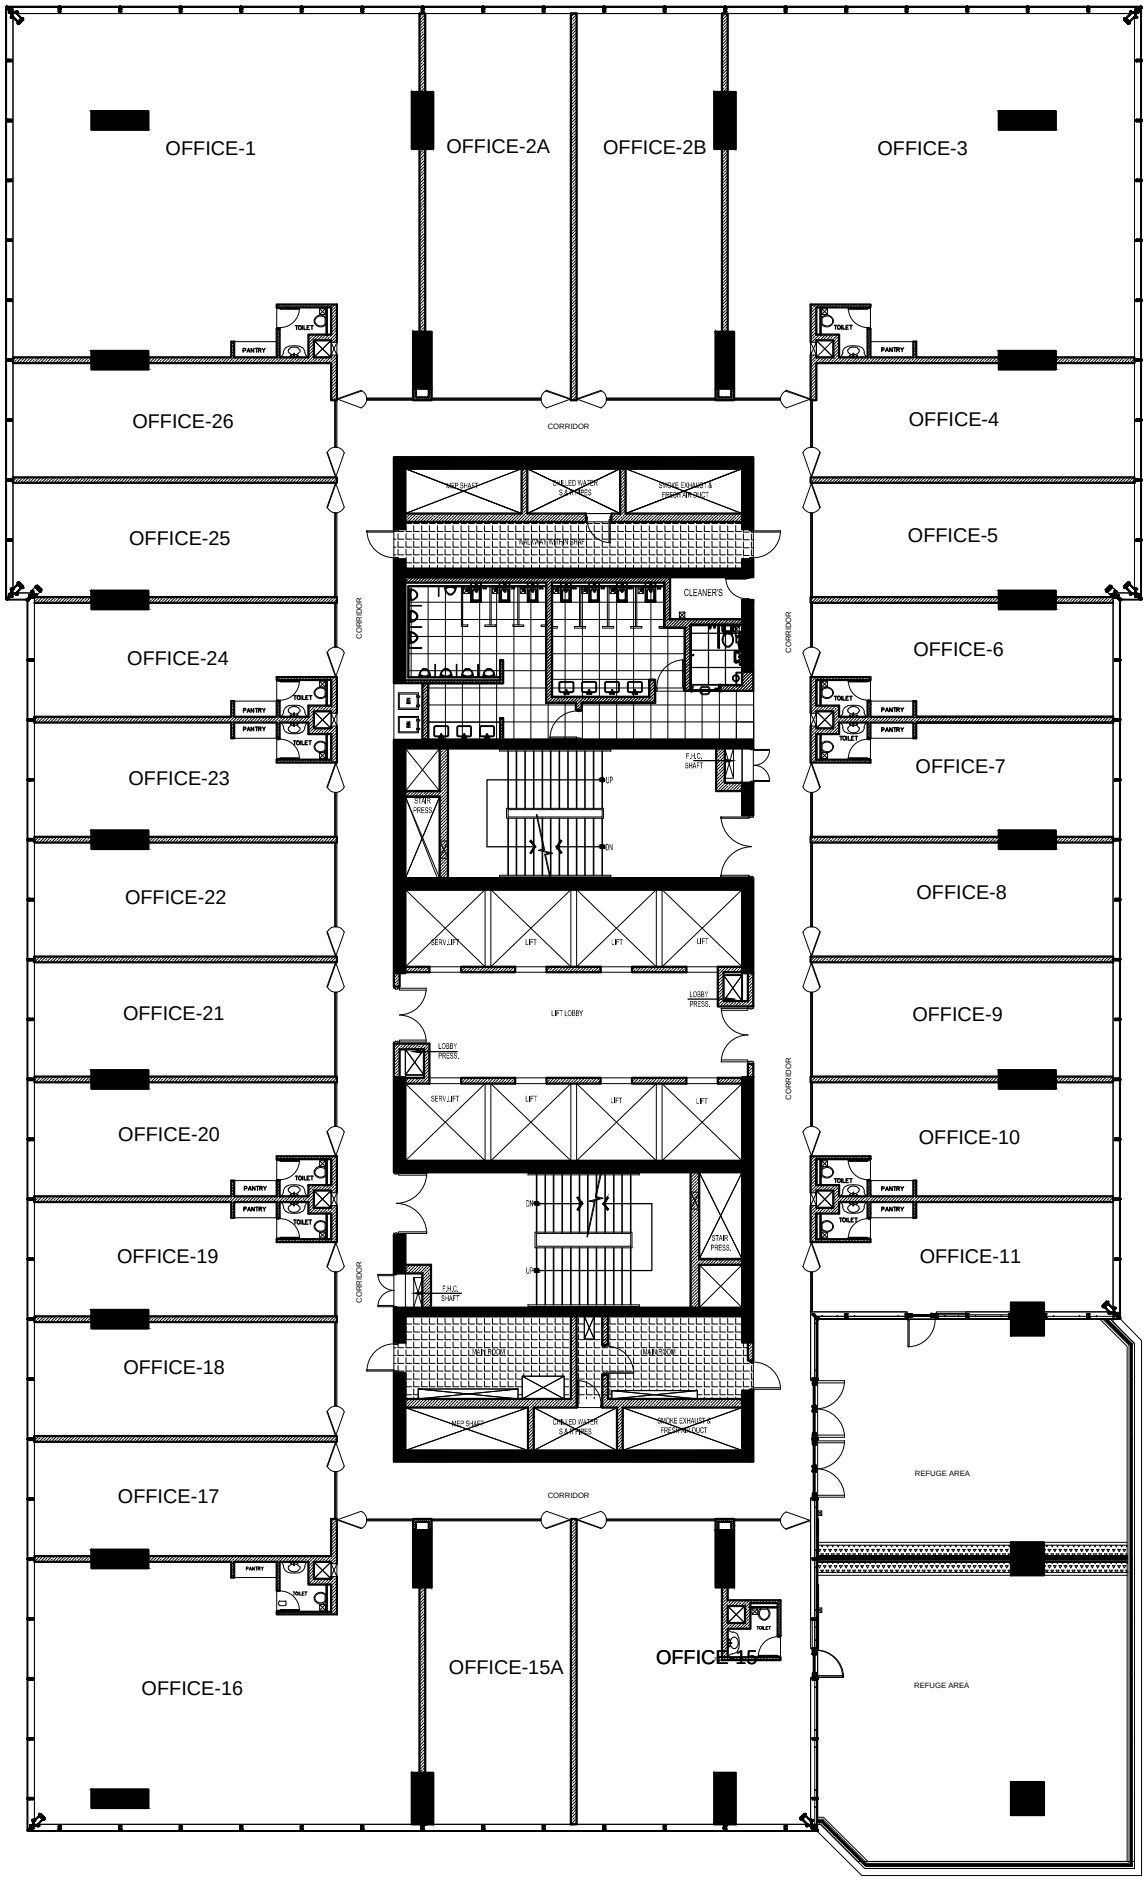

5TH, 10TH, 15TH, 20TH & 25TH FLOOR PLAN	ASTRALIS (OFFICE TOWER)	SUPERNOVA

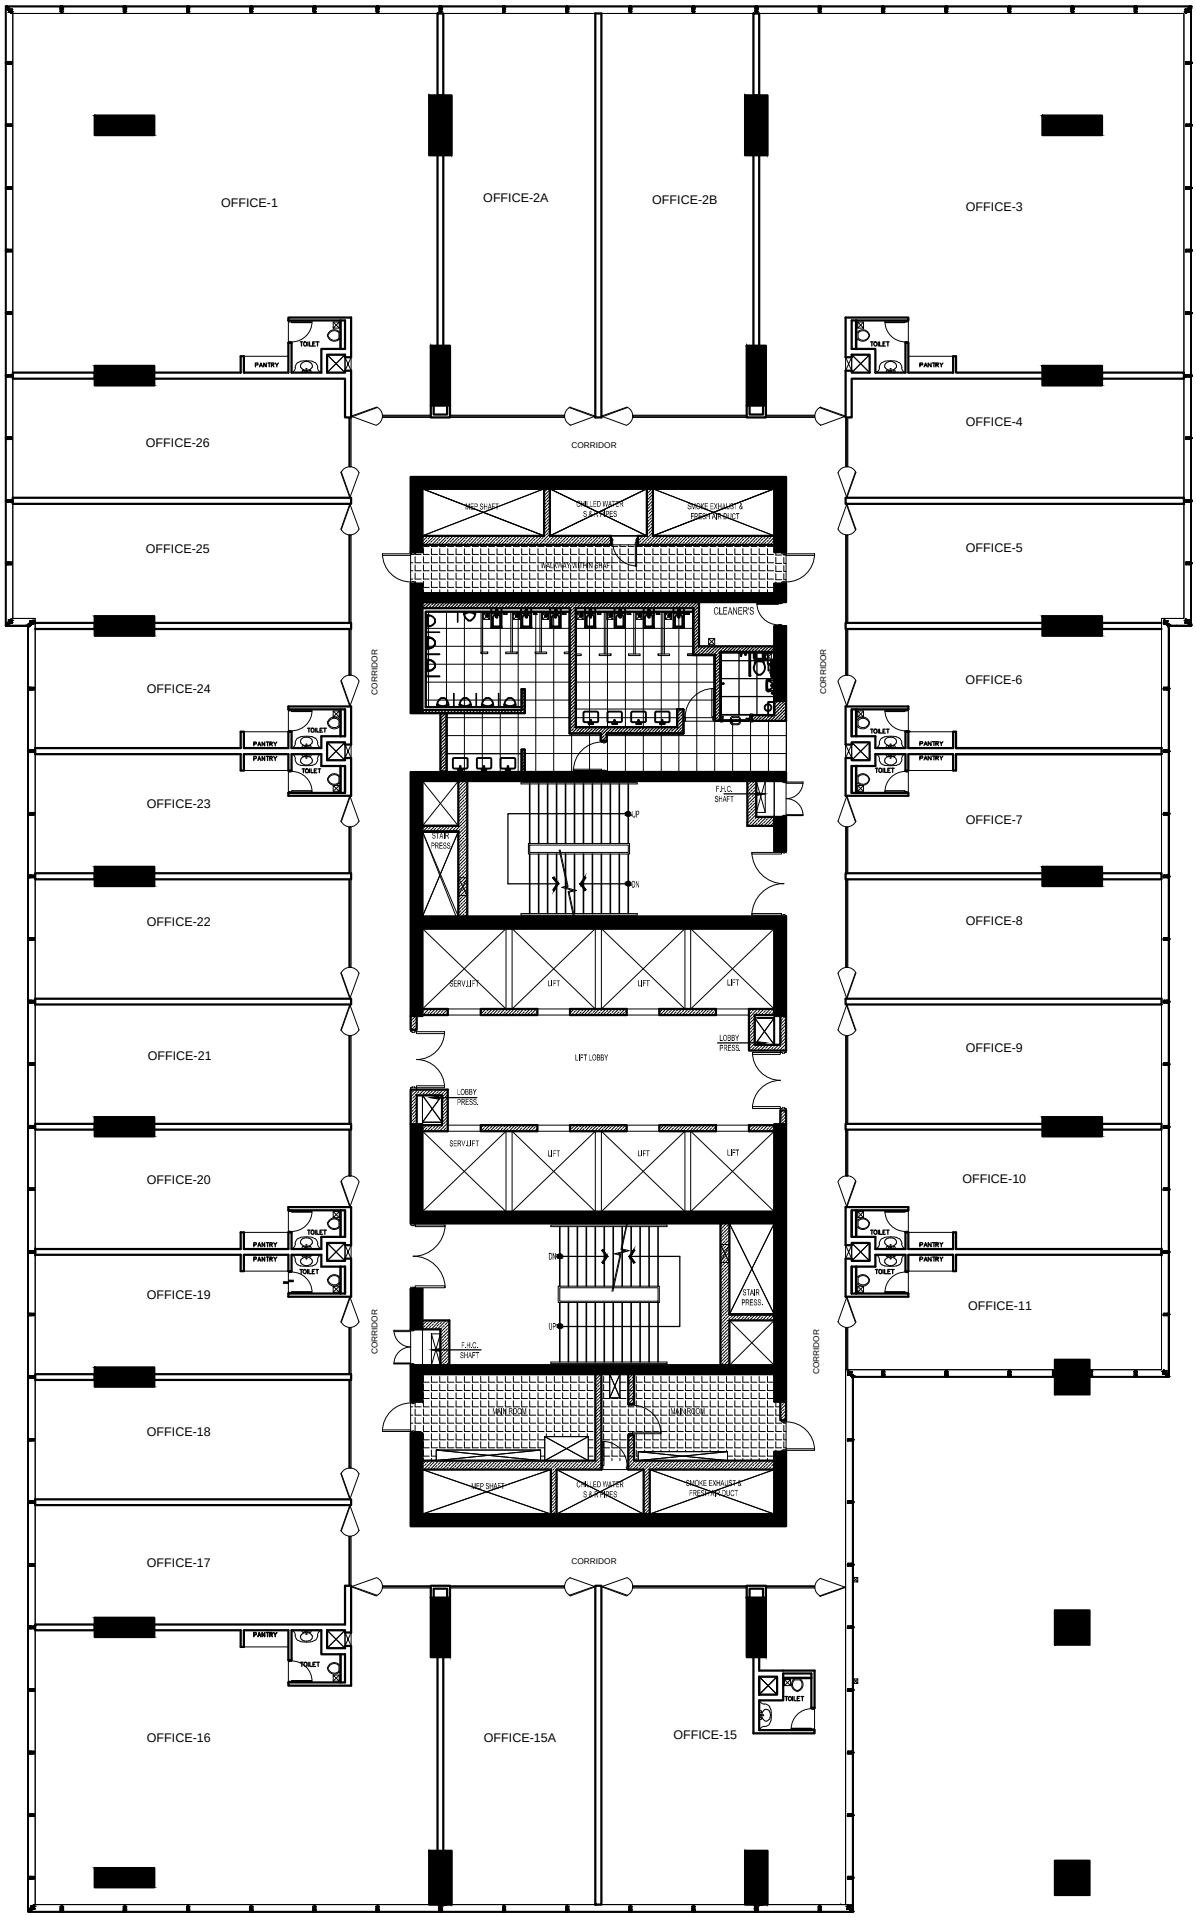

6TH,16TH,21ST FLOOR PLAN	ASTRALIS (OFFICE TOWER)	SUPERNOVA

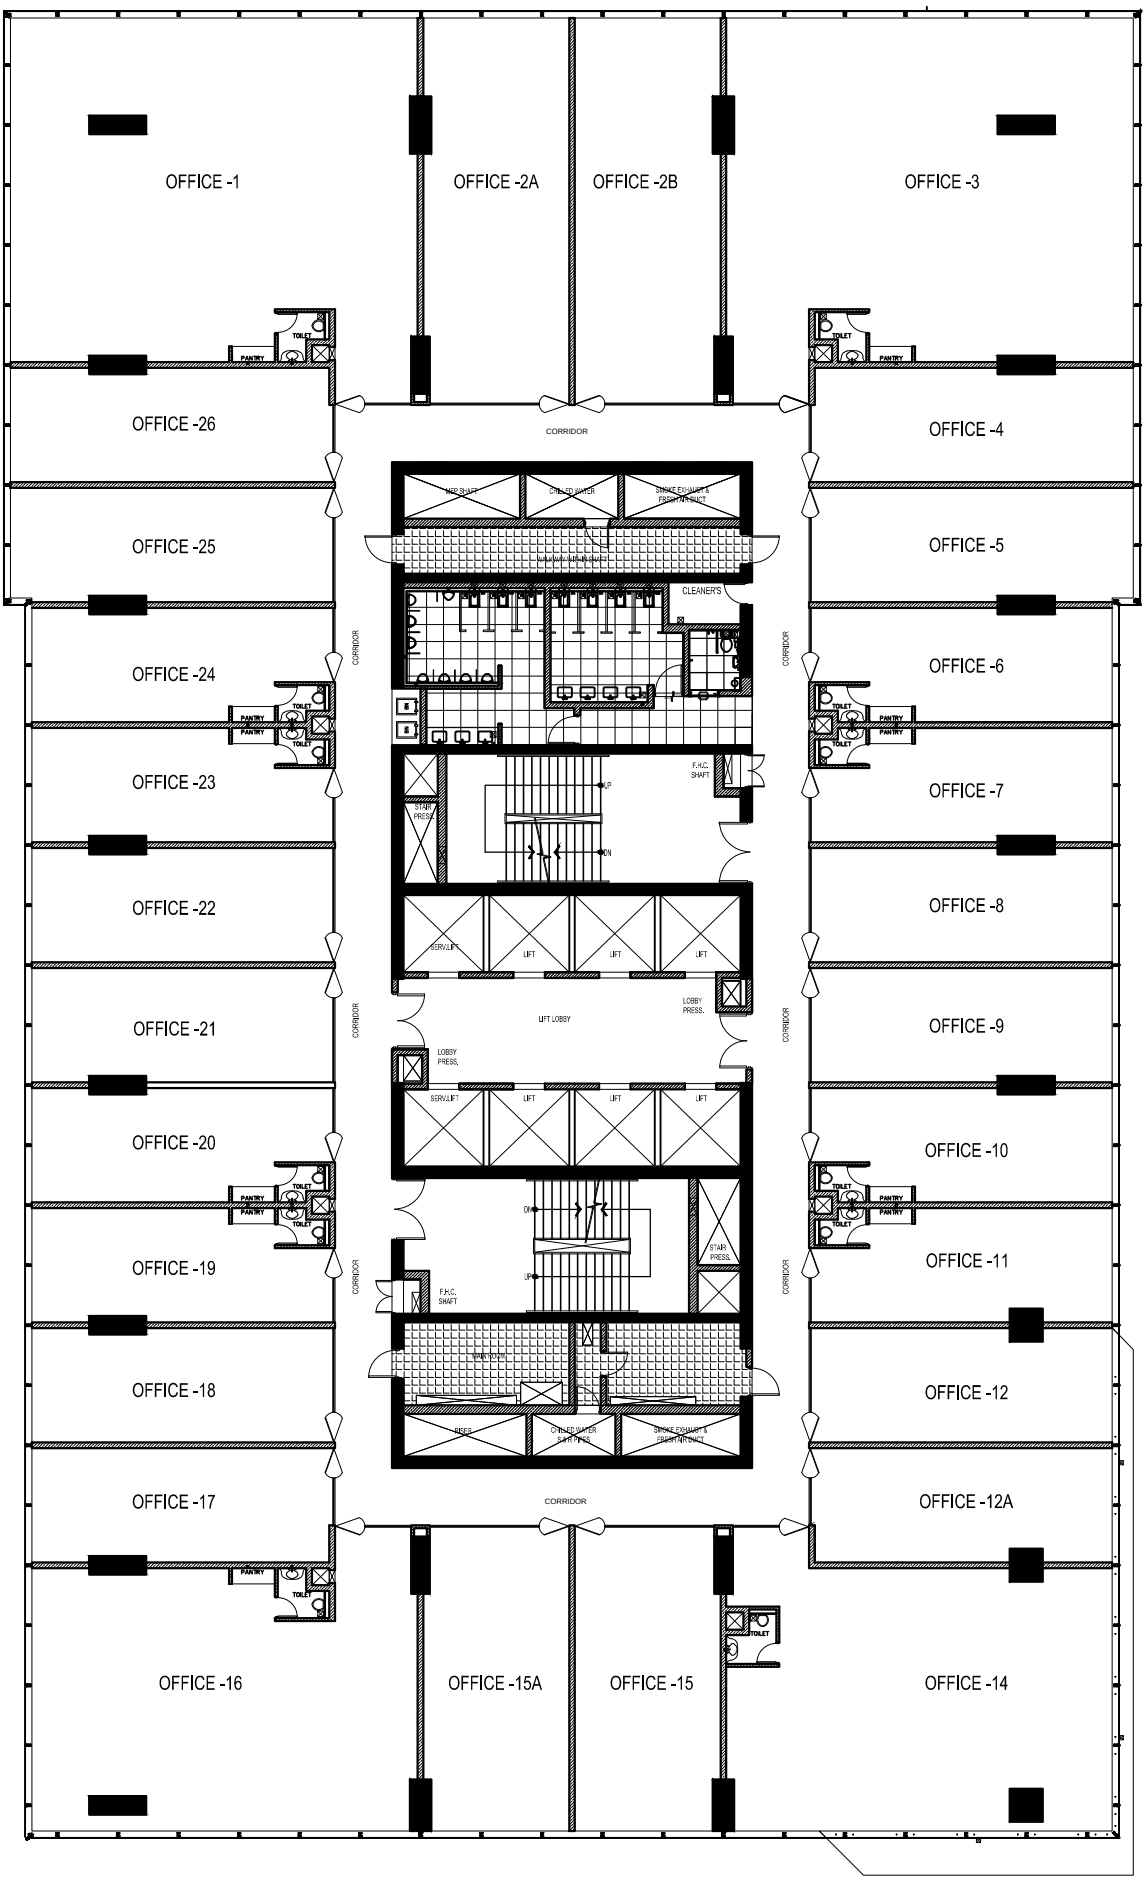

7TH, 12TH,13TH, 14TH, 17TH , 18TH, 19TH, 22ND,23RD,24TH FLOOR PLAN	ASTRALIS (OFFICE TOWER)	SUPERNOVA

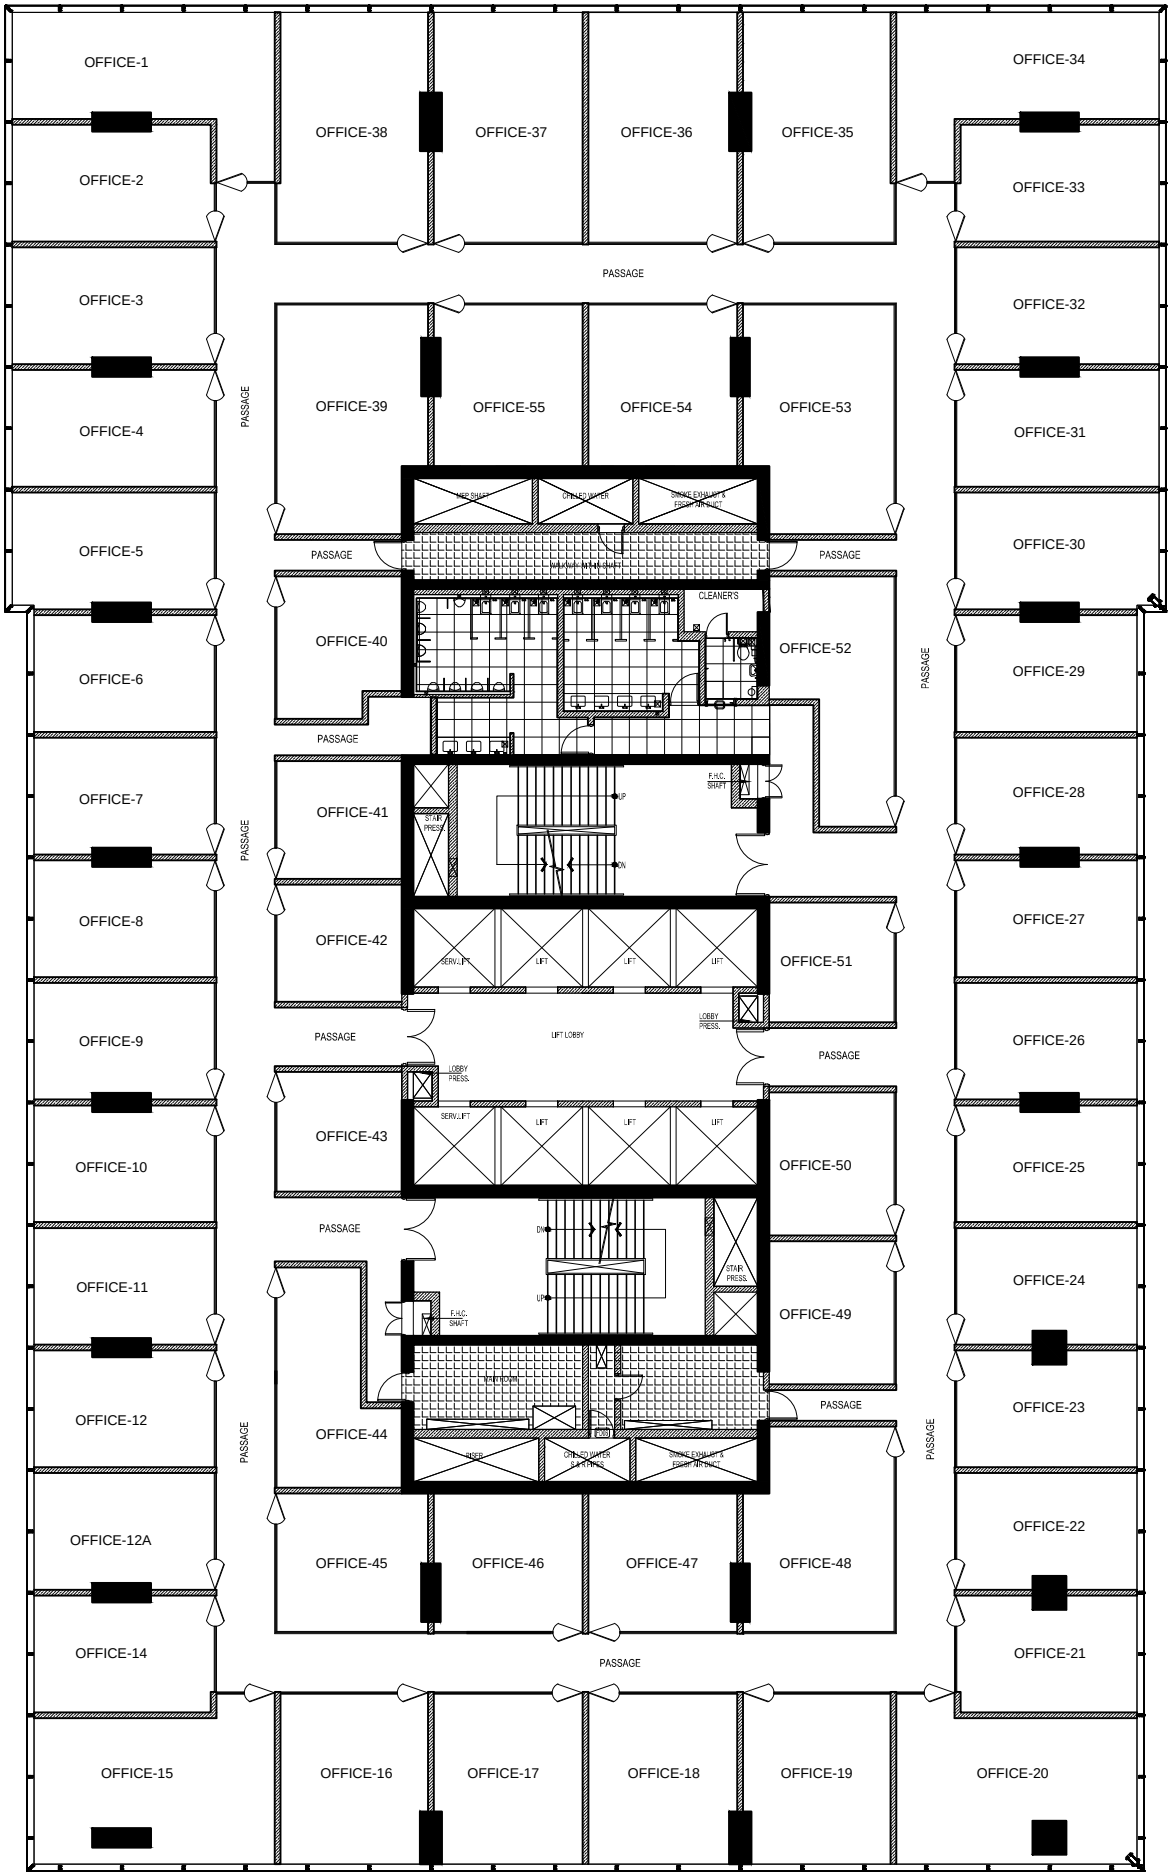

8TH & 9TH FLOOR PLAN	ASRALIS (OFFICE TOWER)	SUPERNOVA

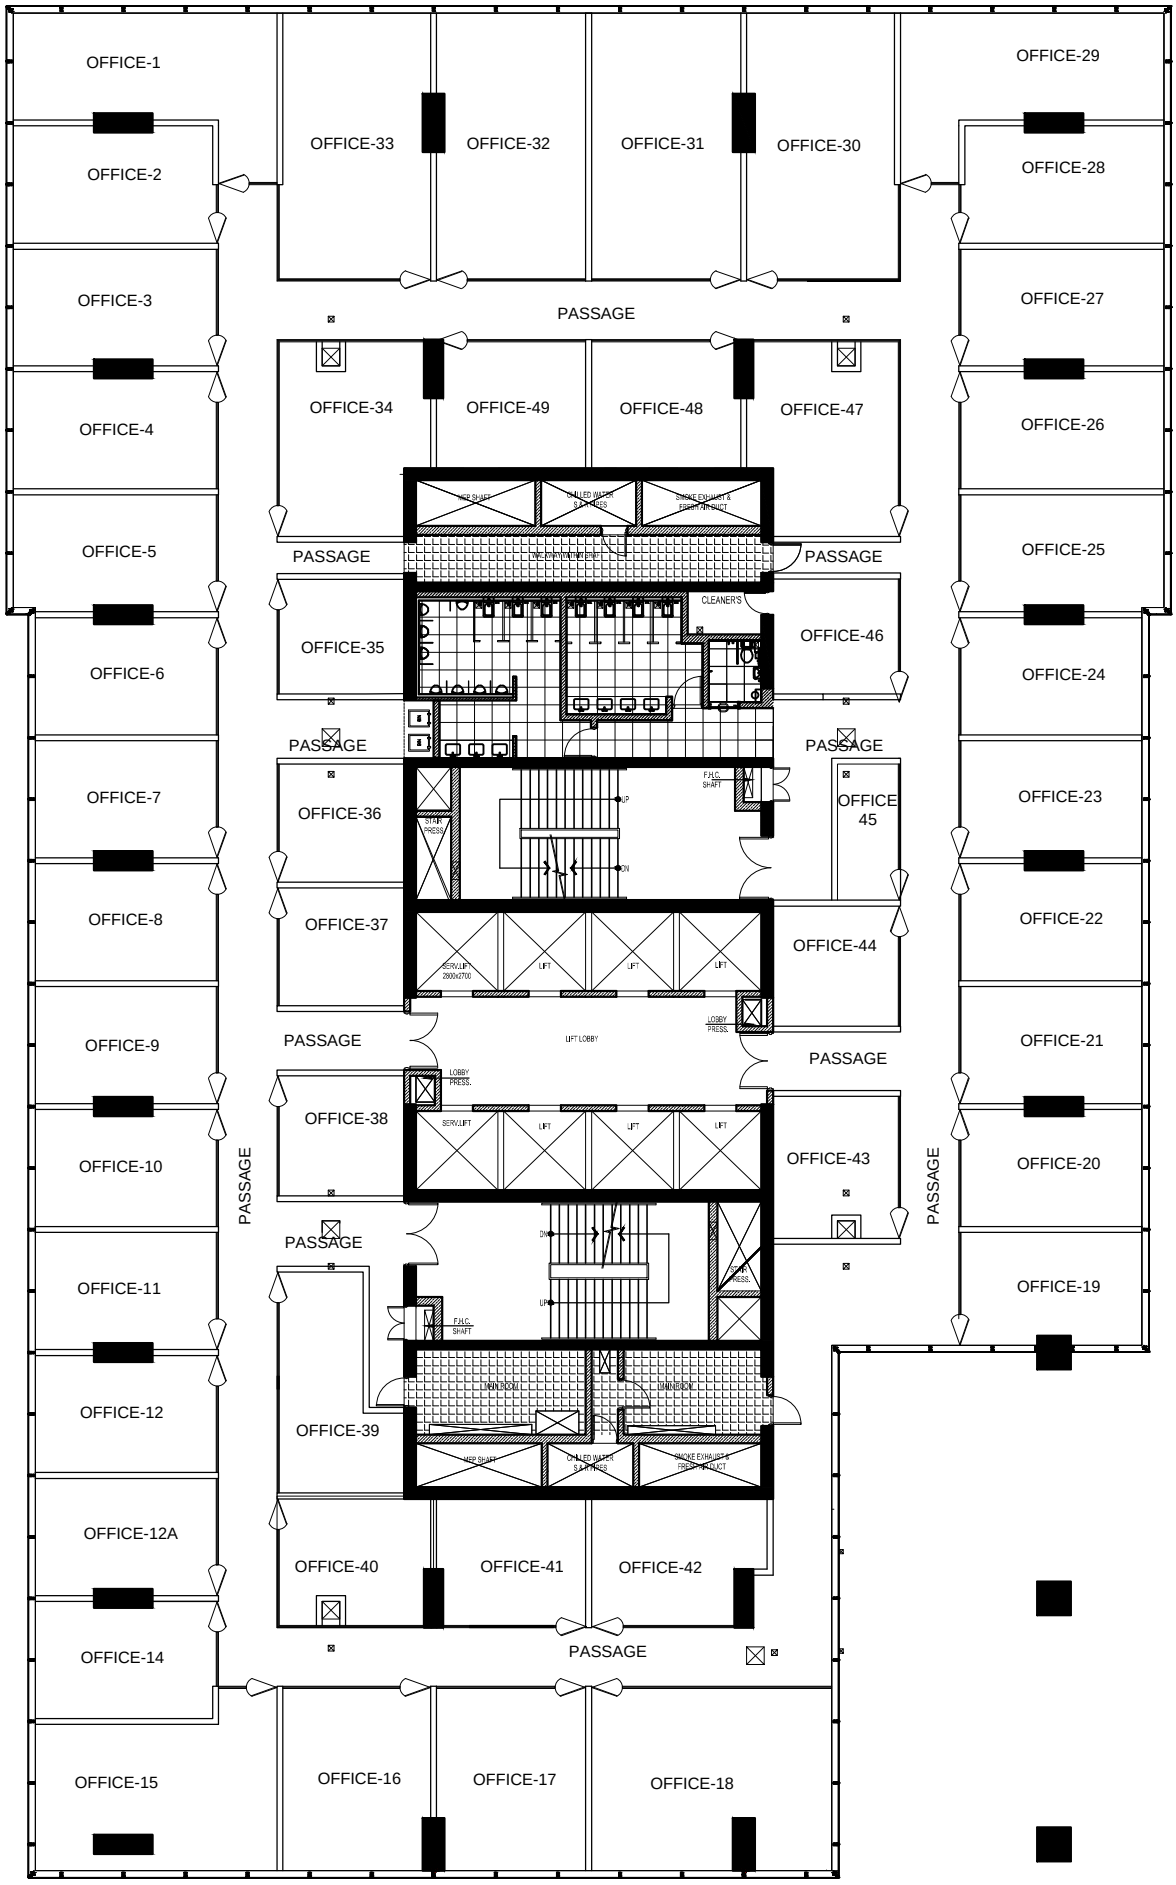

11TH FLOOR	ASTRALIS (OFFICE TOWER)	SUPERNOVA

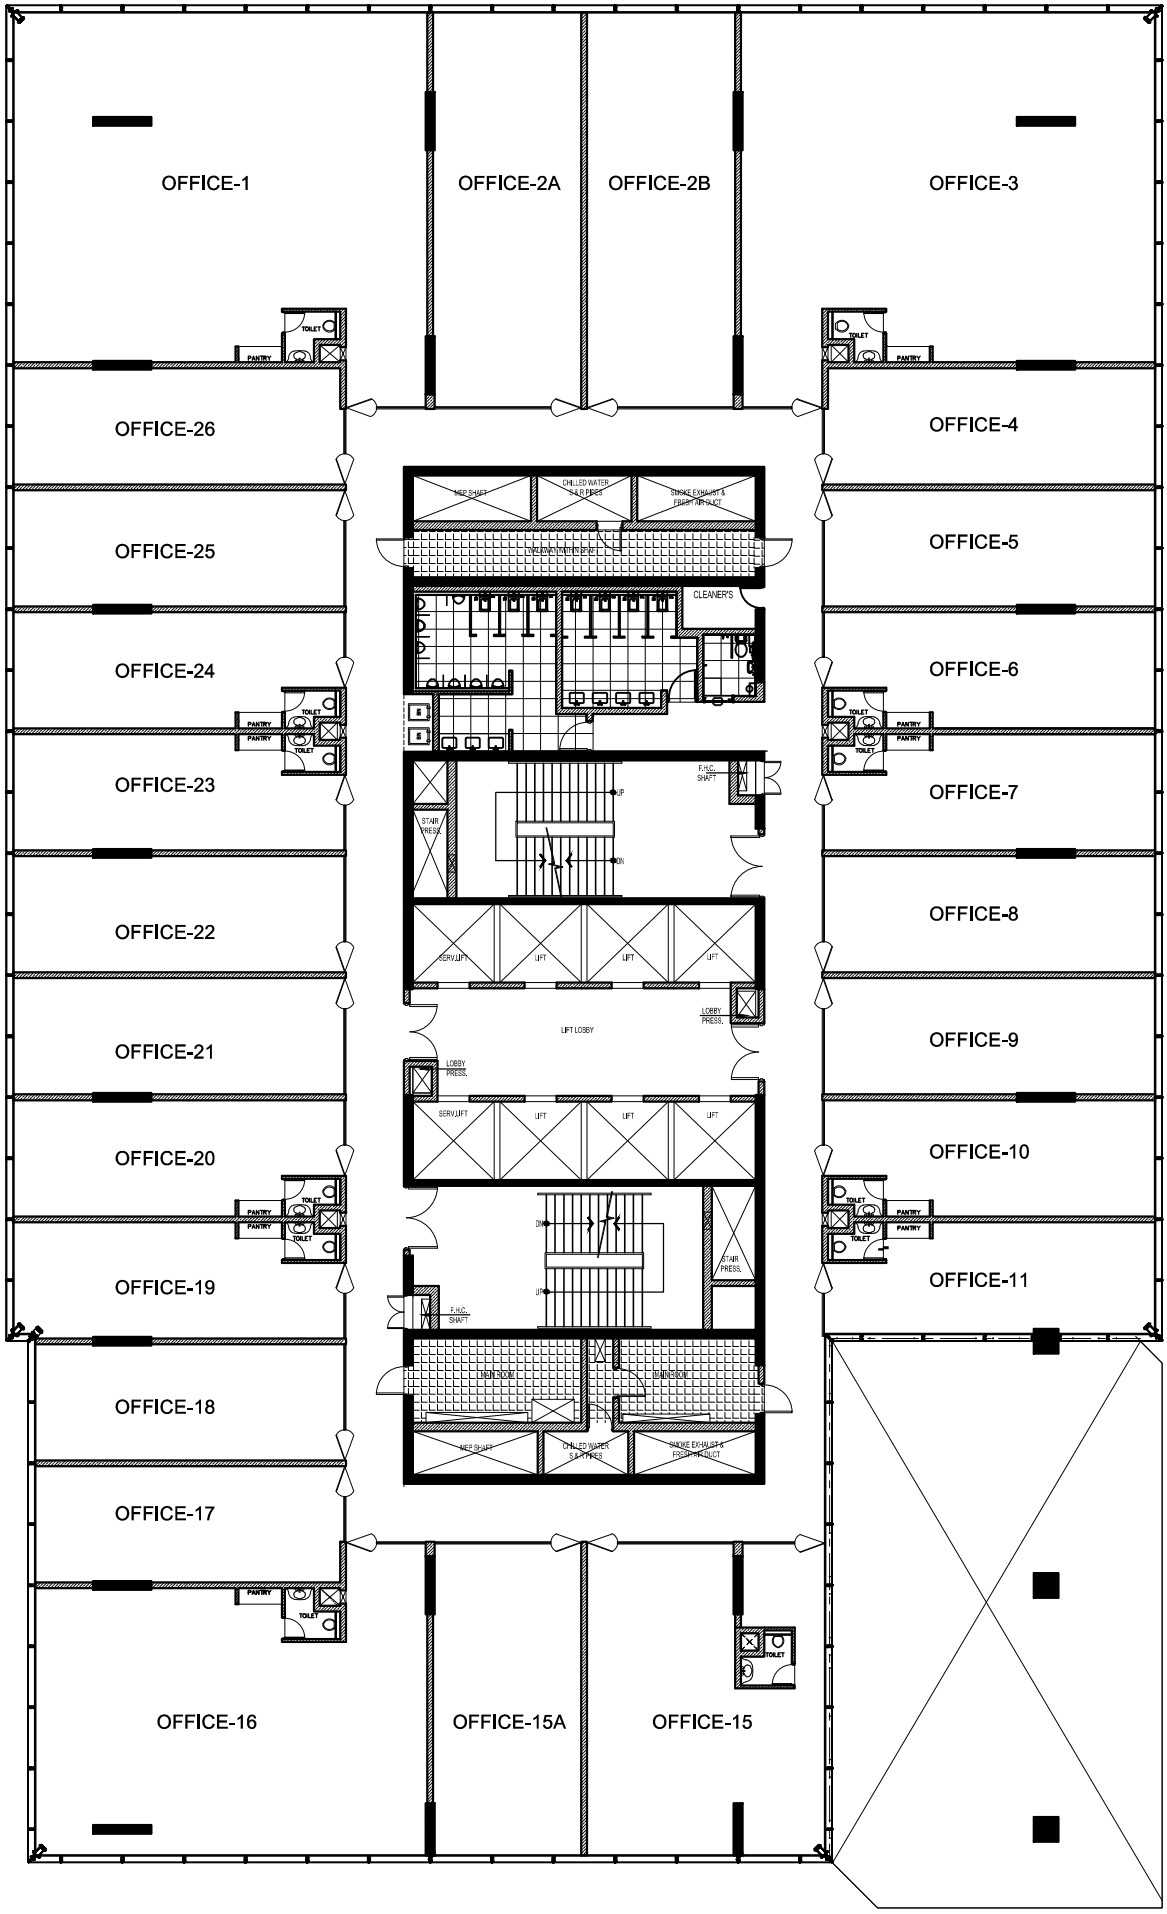

26TH FLOOR	ASTRALIS (OFFICE TOWER)	SUPERNOVA

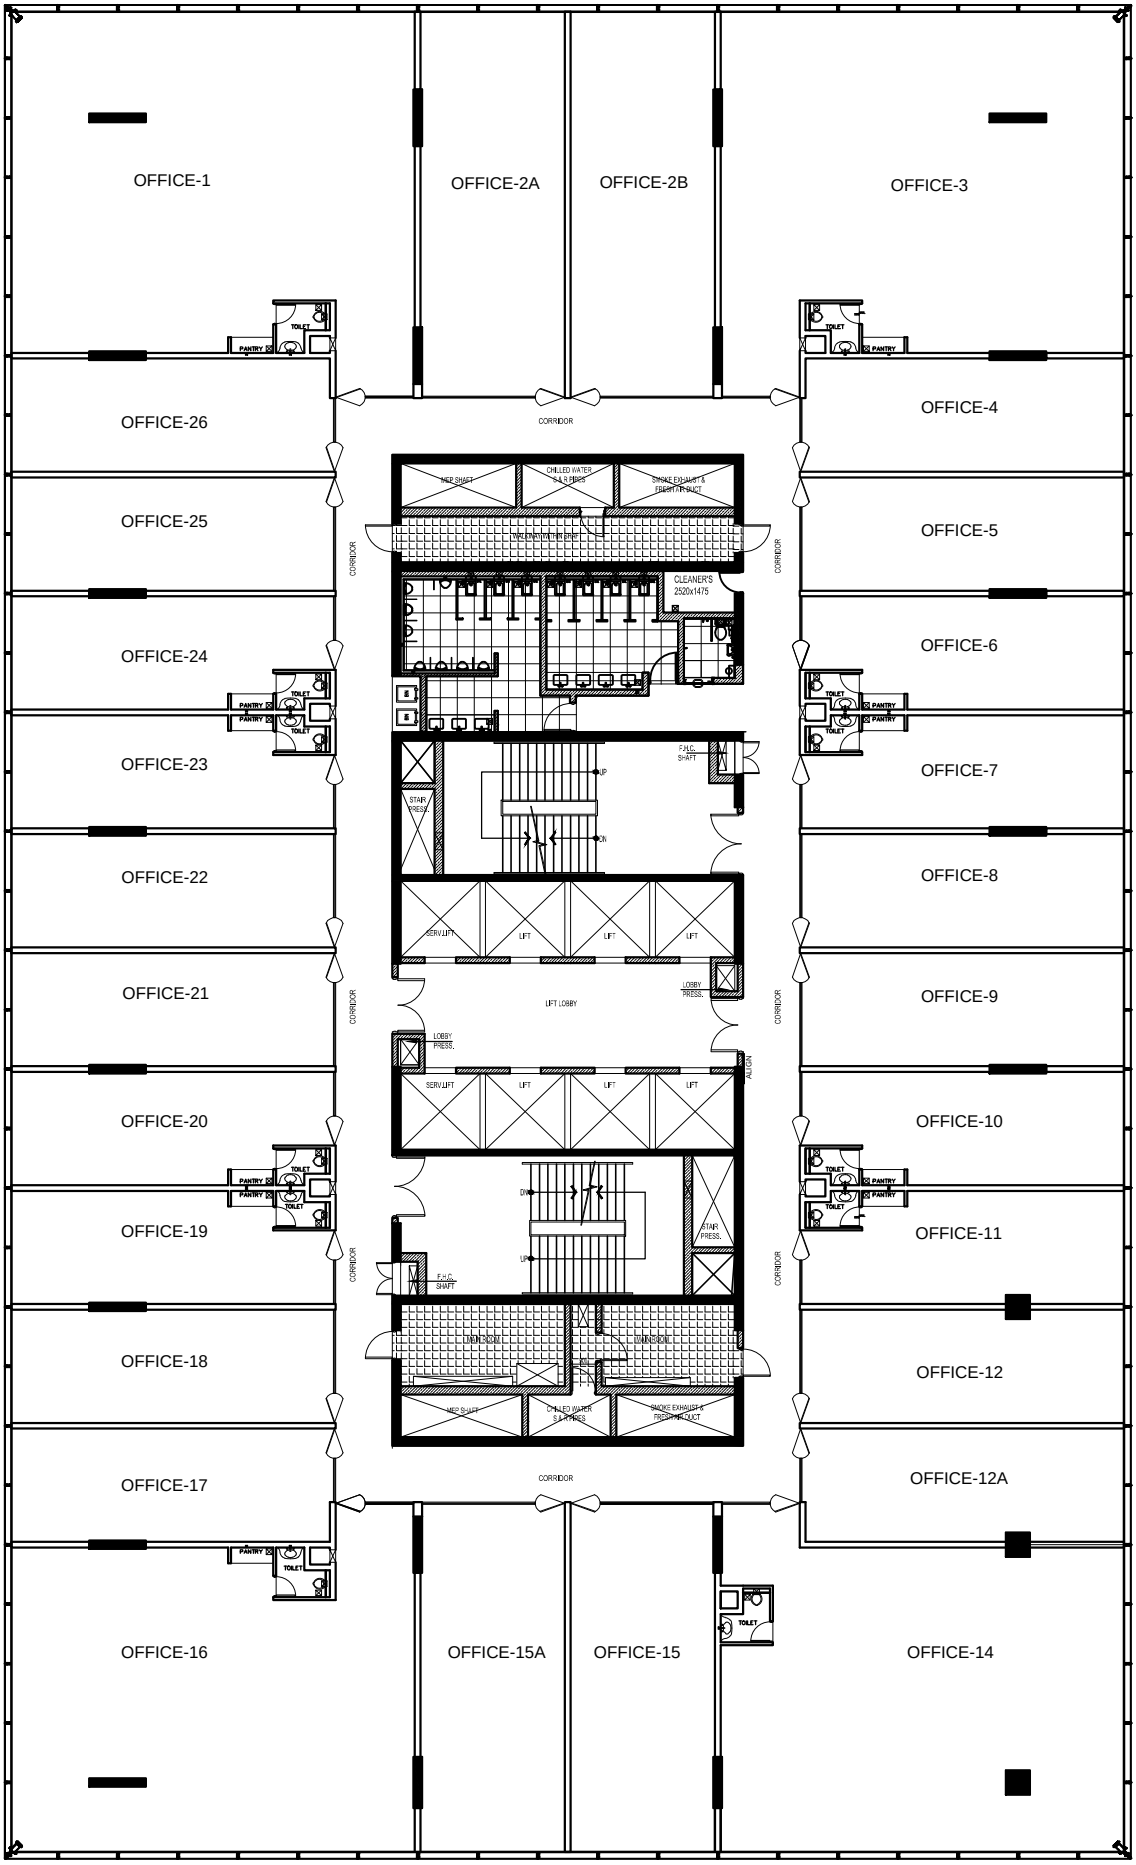

27TH & 28TH FLOOR PLAN	ASTRALIS (OFFICE TOWER)	SUPERNOVA