PRODUCED BY AN AUTODESK EDUCATIONAL PRODUCT

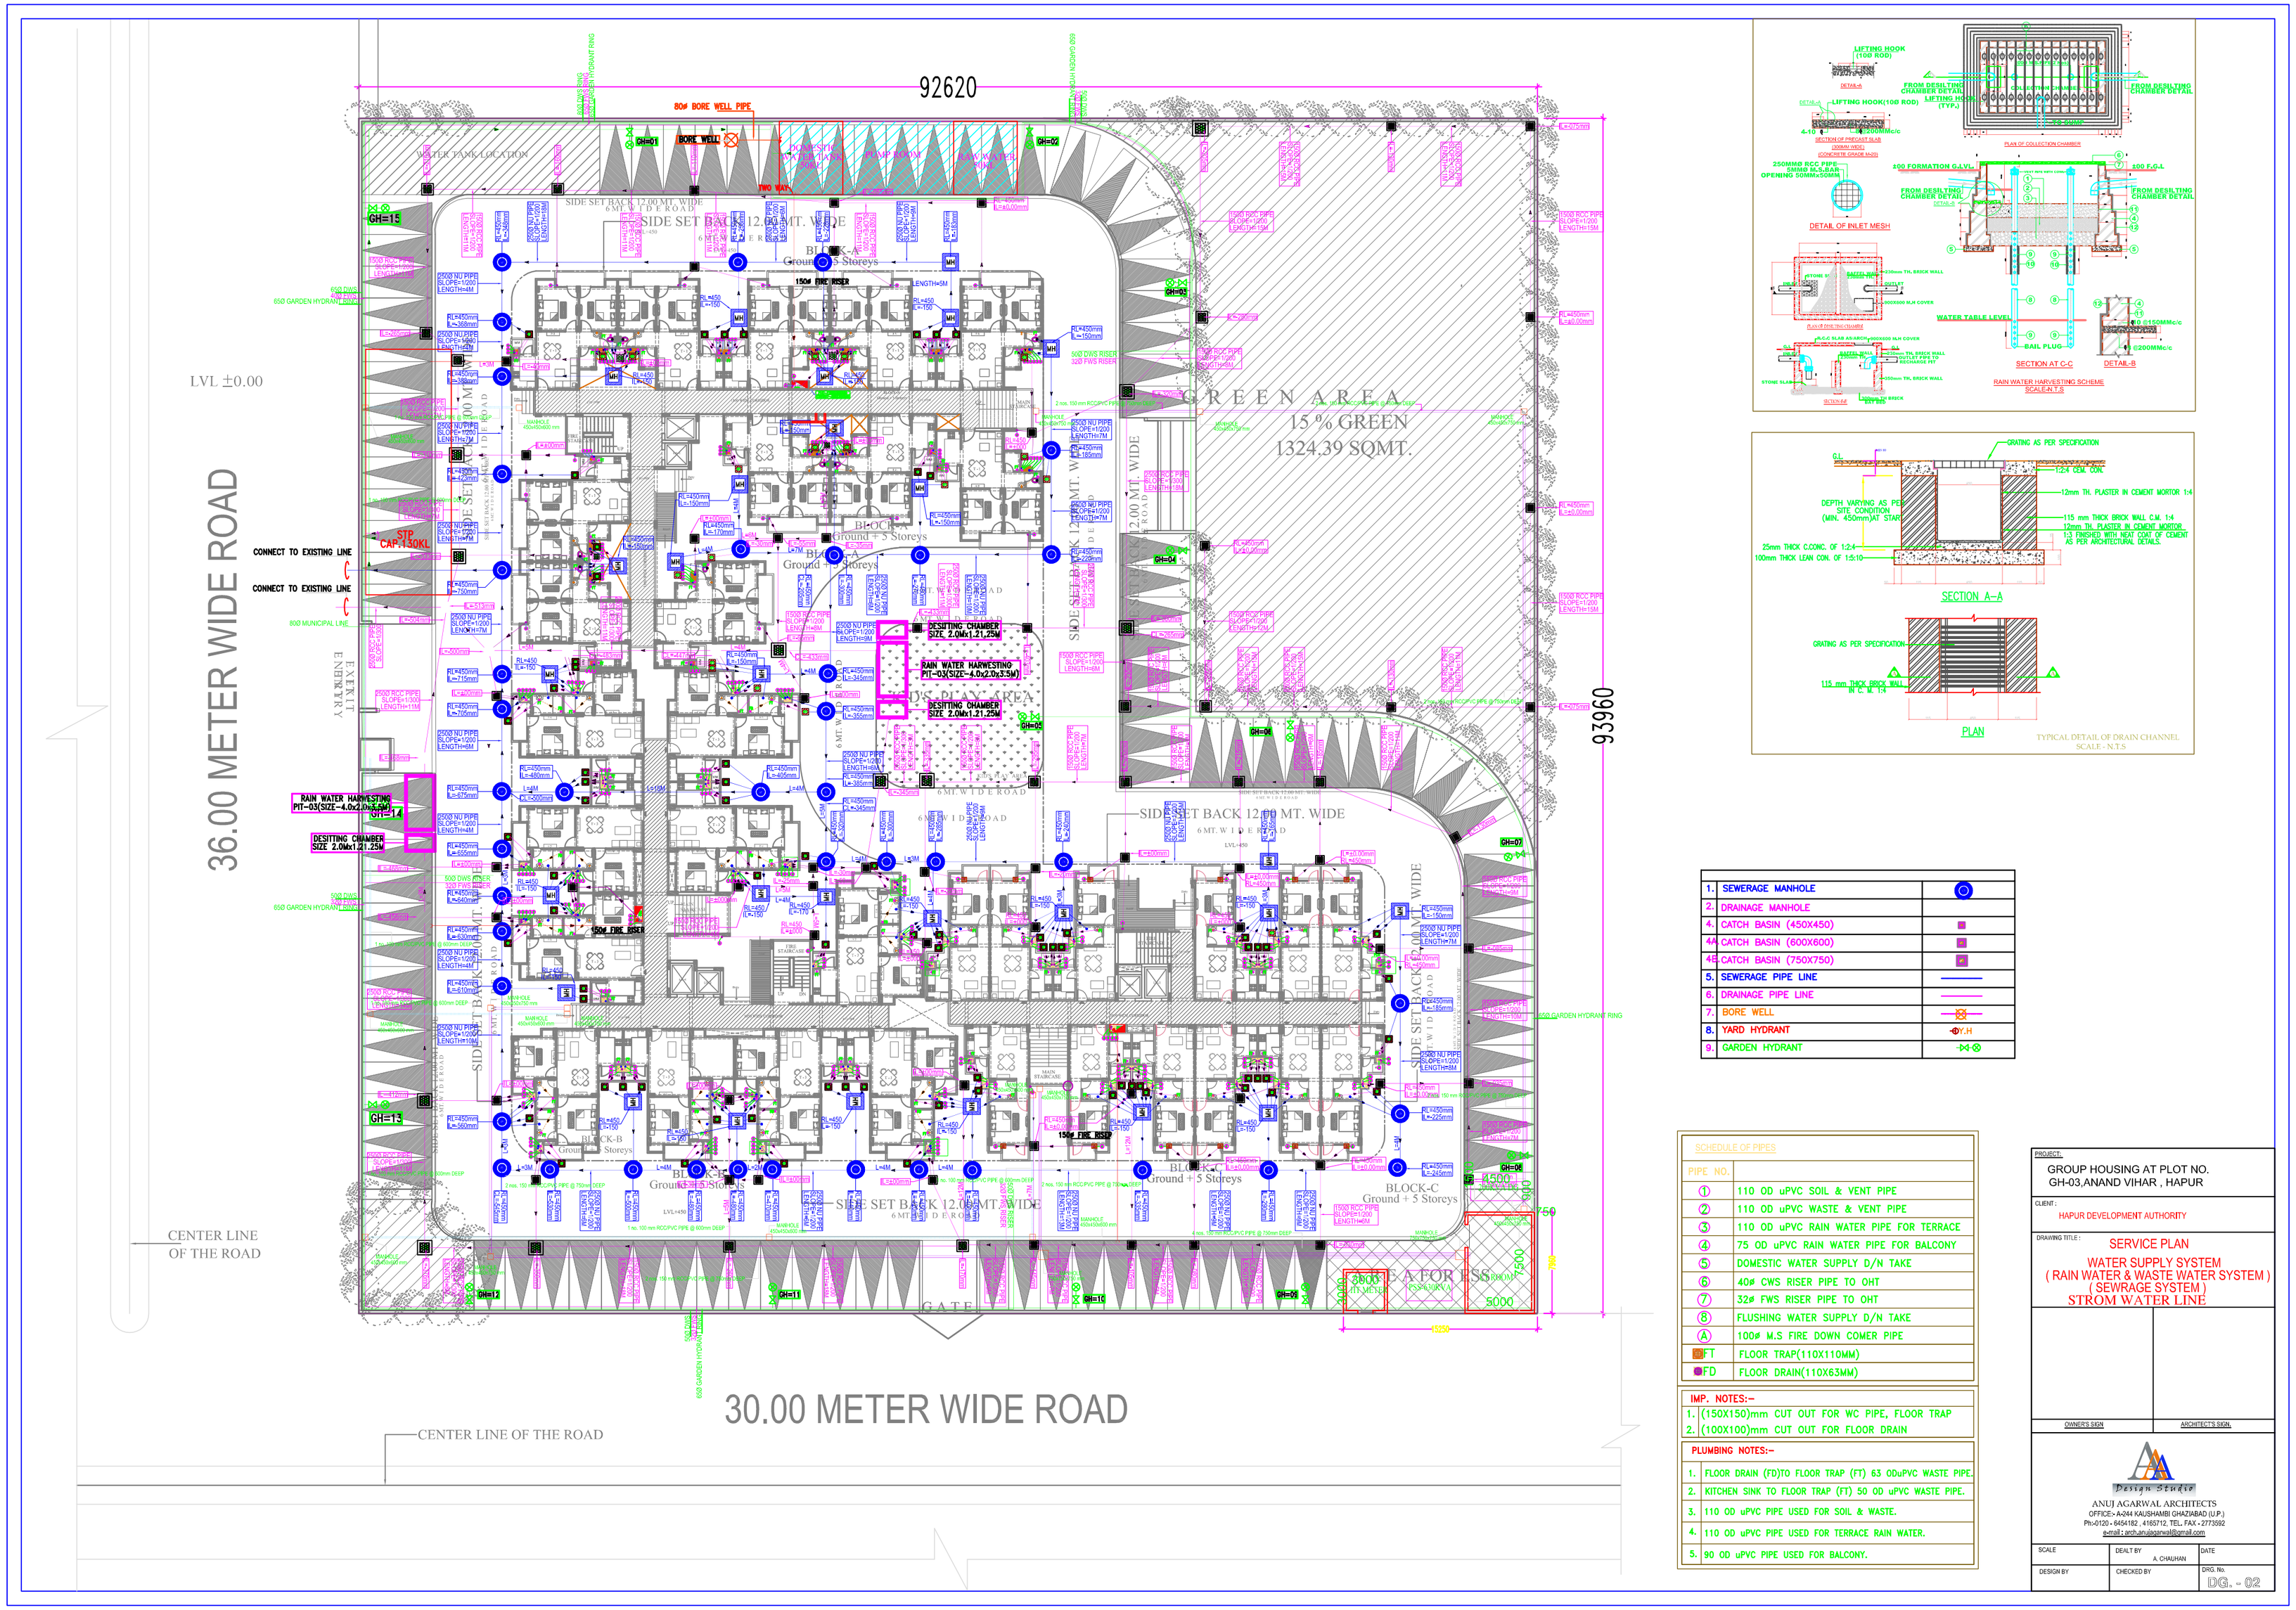

1.	SEWERAGE MANHOLE	
2.	DRAINAGE MANHOLE	
4.	CATCH BASIN (450X450)	
4A	CATCH BASIN (600X600)	
4B	CATCH BASIN (750X750)	
5.	SEWERAGE PIPE LINE	
6.	DRAINAGE PIPE LINE	
7.	BORE WELL	
8.	YARD HYDRANT	Y.H
9.	GARDEN HYDRANT	

SCHEDULE OF PIPES

PIPE NO.	
1	110 OD uPVC SOIL & VENT PIPE
2	110 OD uPVC WASTE & VENT PIPE
3	110 OD uPVC RAIN WATER PIPE FOR TERRACE
4	75 OD uPVC RAIN WATER PIPE FOR BALCONY
5	DOMESTIC WATER SUPPLY D/N TAKE
6	40ø CWS RISER PIPE TO OHT
7	32ø FWS RISER PIPE TO OHT
8	FLUSHING WATER SUPPLY D/N TAKE
A	100ø M.S FIRE DOWN COMER PIPE
FT	FLOOR TRAP(110X110MM)
FD	FLOOR DRAIN(110X63MM)

IMP. NOTES:–

1. (150X150)mm CUT OUT FOR WC PIPE, FLOOR TRAP
2. (100X100)mm CUT OUT FOR FLOOR DRAIN

PLUMBING NOTES:–

1. FLOOR DRAIN (FD)TO FLOOR TRAP (FT) 63 ODuPVC WASTE PIPE.
2. KITCHEN SINK TO FLOOR TRAP (FT) 50 OD uPVC WASTE PIPE.
3. 110 OD uPVC PIPE USED FOR SOIL & WASTE.
4. 110 OD uPVC PIPE USED FOR TERRACE RAIN WATER.
5. 90 OD uPVC PIPE USED FOR BALCONY.

PROJECT:
GROUP HOUSING AT PLOT NO. GH-03,ANAND VIHAR , HAPUR

CLIENT :
HAPUR DEVELOPMENT AUTHORITY

DRAWING TITLE :
SERVICE PLAN
WATER SUPPLY SYSTEM
(RAIN WATER & WASTE WATER SYSTEM)
(SEWRAGE SYSTEM)
STROM WATER LINE

OWNER'S SIGN | ARCHITECT'S SIGN

Design Studio
ANUJ AGARWAL ARCHITECTS
OFFICE:- A-244 KAUSHAMBI GHAZIABAD (U.P.)
Ph:-0120 - 6454182 , 4165712, TEL, FAX - 2773592
e-mail : arch.anujagarwal@gmail.com

SCALE	DEALT BY	DATE
	A. CHAUHAN	
DESIGN BY	CHECKED BY	DRG. No. DG.- 02

PRODUCED BY AN AUTODESK EDUCATIONAL PRODUCT
PRODUCED BY AN AUTODESK EDUCATIONAL PRODUCT
PRODUCED BY AN AUTODESK EDUCATIONAL PRODUCT