Yamuna Expressway Indl. Development Auth.
APPROVED
Vide Letter No. 0/29/Ba-44/2018 Date 09/03/2019
Valid Upto Date 21/02/2019
Sr. Executive (Planning) | Gen. Manager (Plng. & Arch.)

Drawing Checked & Verified By
Manager (Plng.)

PARKING & AREA CALCULATION

SITE PLAN

A
01B

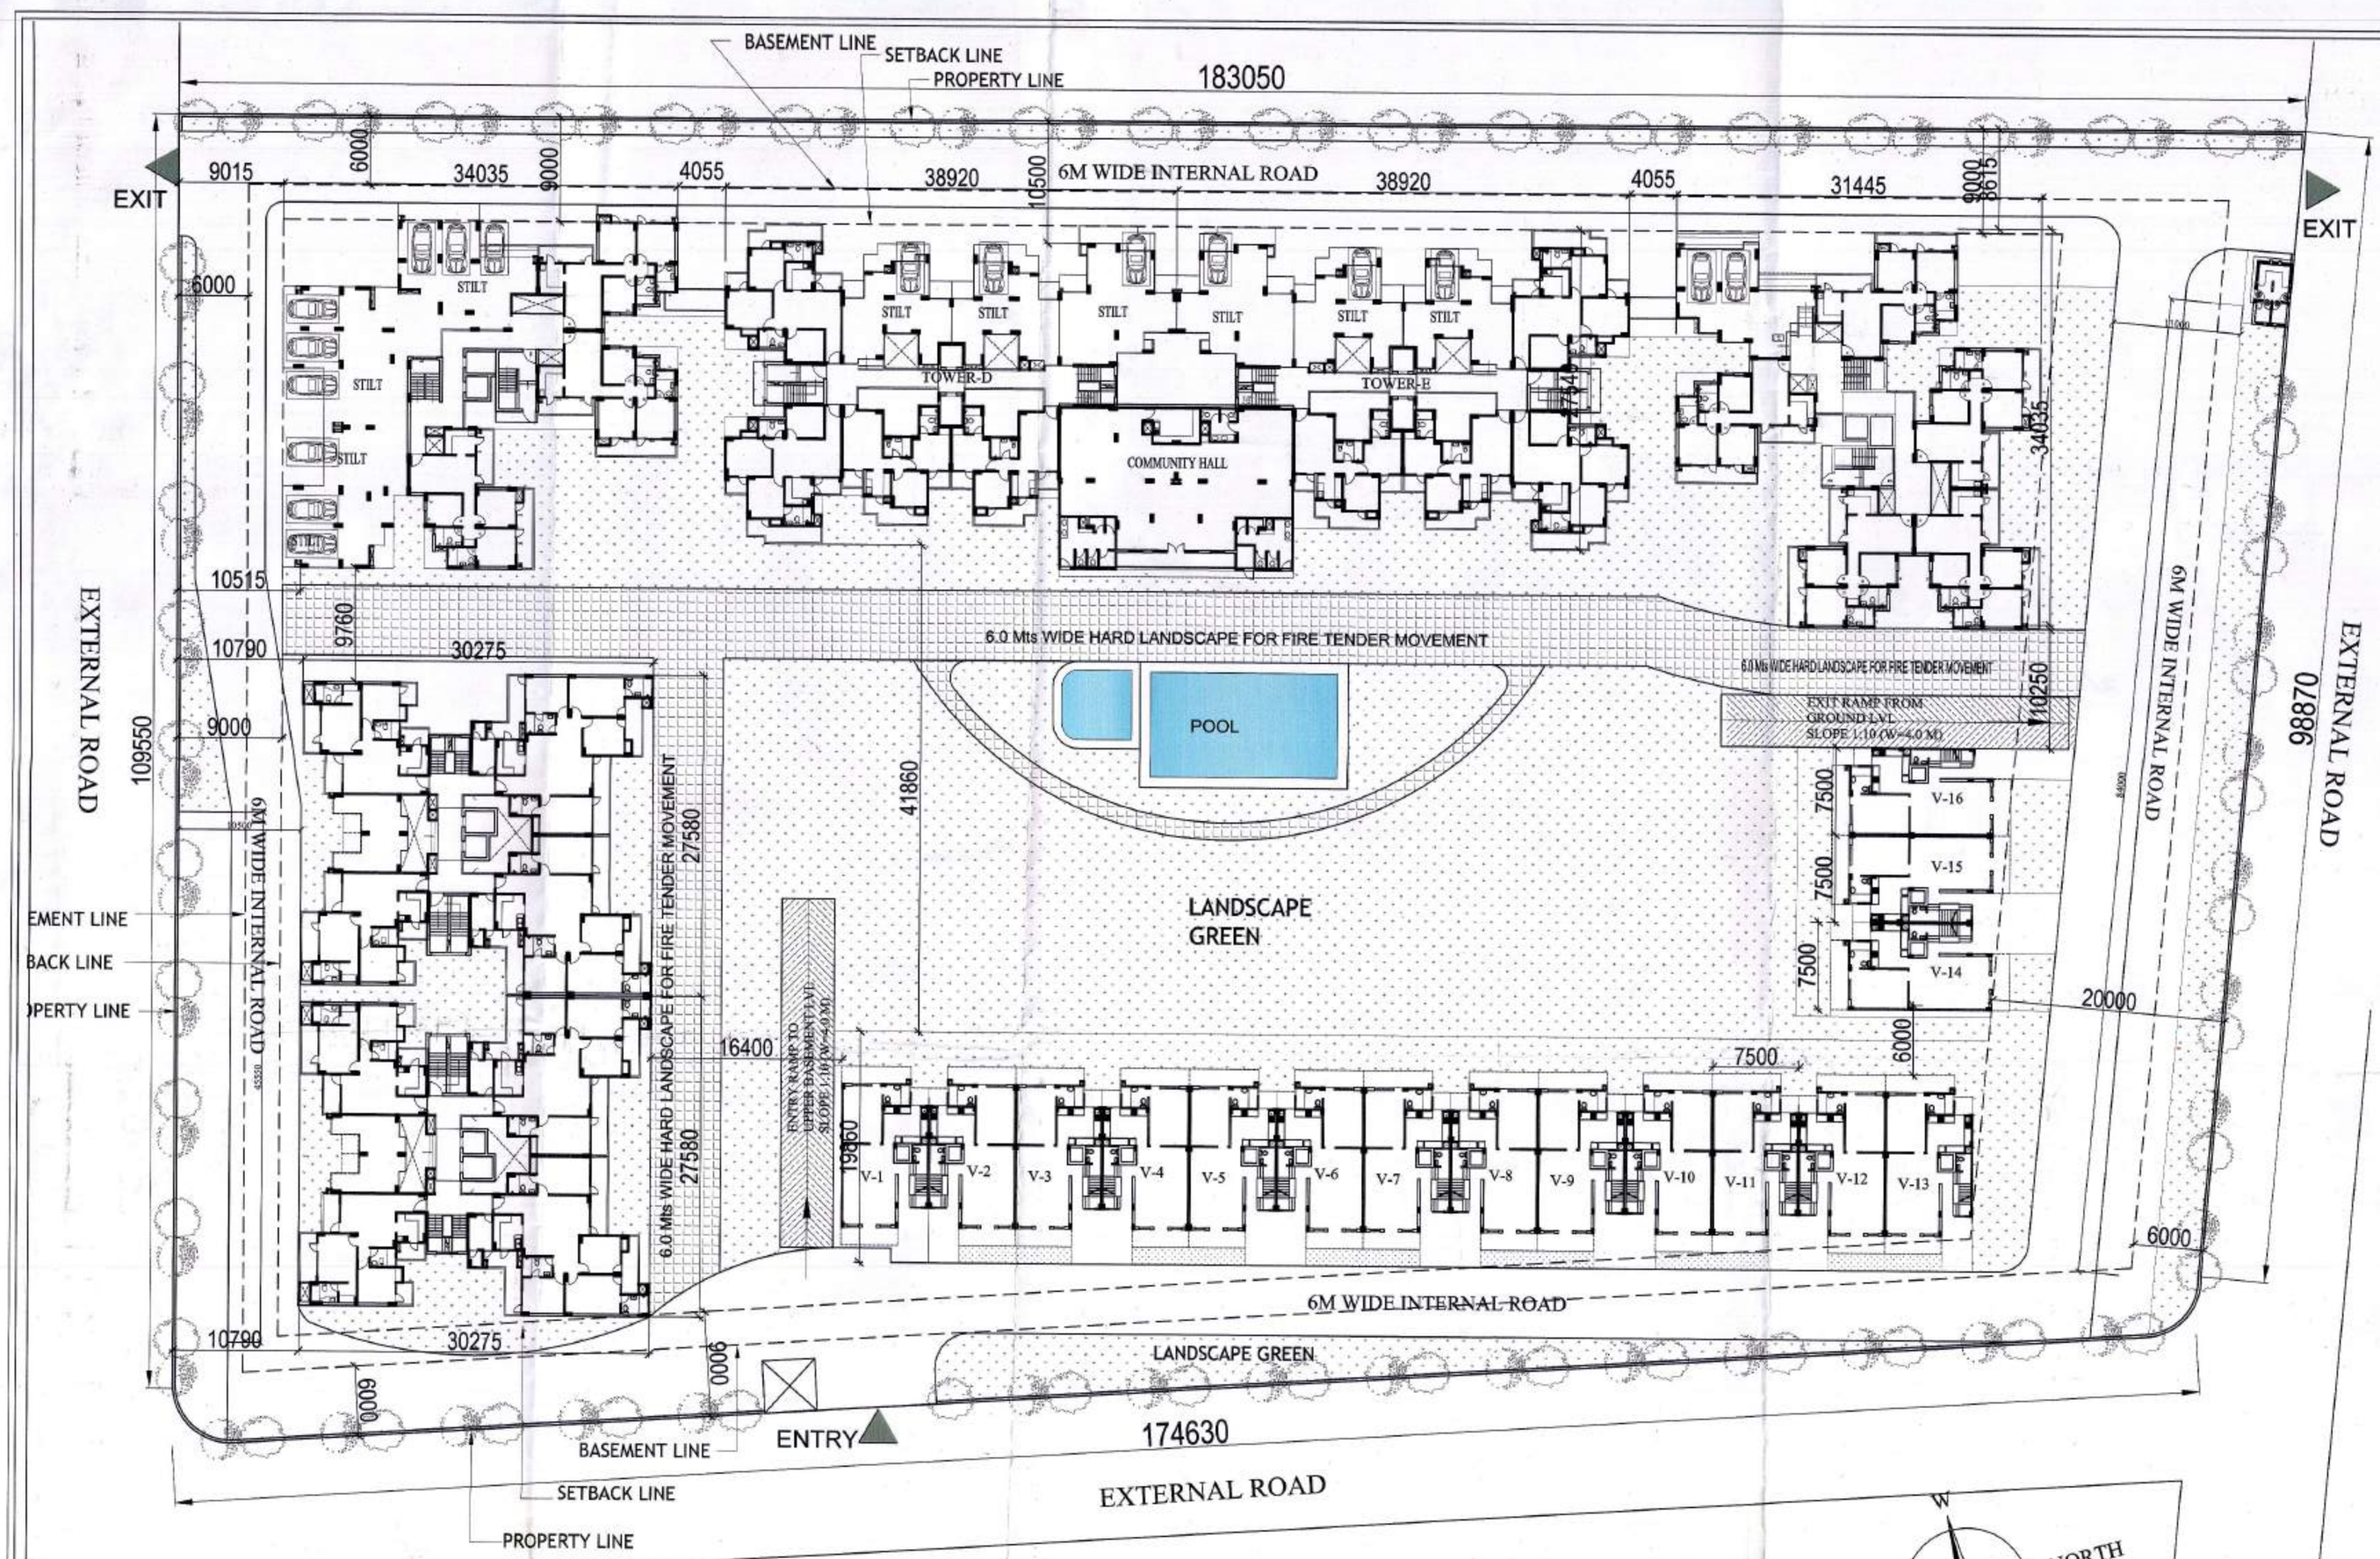

STILT AREA CALCULATION							
	(SQM)	(SQM)	(SQM)	(SQM)	(SQM)	(SQM)	(SQM)
BLOCKS	TOWER-A	TOWER-B	TOWER-C	TOWER-D	TOWER-E	TOWER-F	TOTAL
GR. COVERAGE	32.338	32.338	226.422	188.524	188.524	75.480	743.626

PARKING			
PROPOSED FAR	=	59296.727	Sq Mts
TOTAL PARKING REQUIRED @ 1 ECS/80 Sq Mts		=	741
ECS PROVIDED IN SURFACE		=	0
ECS PROVIDED IN UPPER BASEMENT		=	393
ECS PROVIDED IN LOWER BASEMENT		=	371
TOTAL ECS PROVIDED		=	764

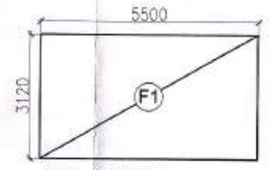

AREA DIAGRAM

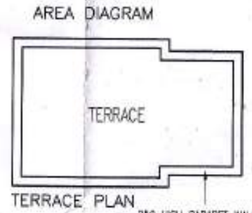

TERRACE PLAN

GROUND FLOOR PLAN

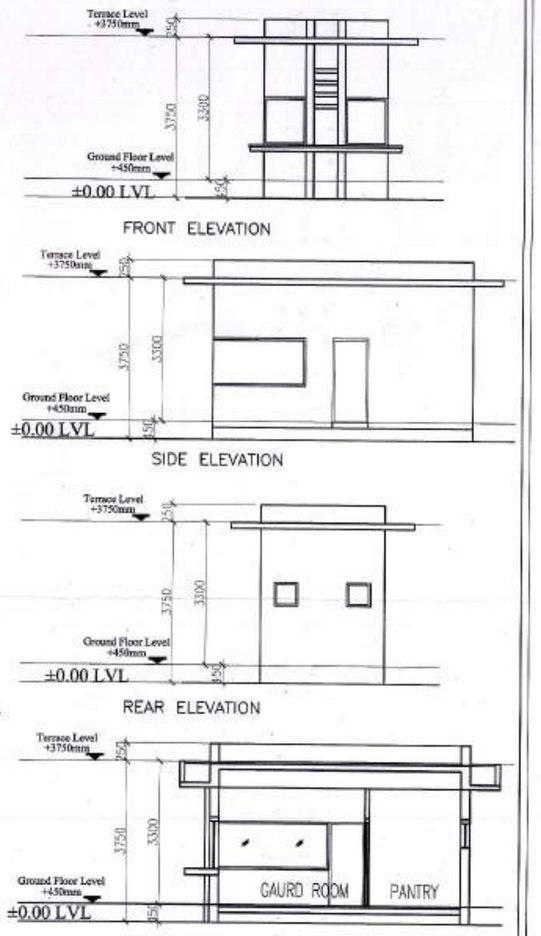

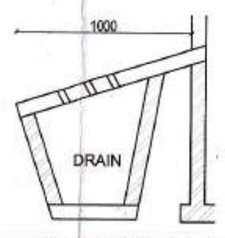

CULVERT DETAIL

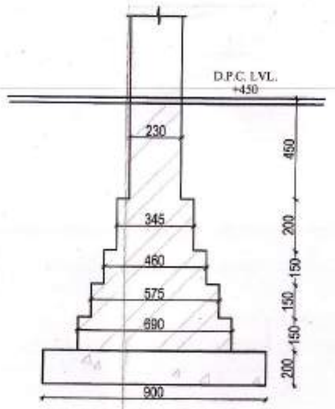

230 TH. BRICK FOUNDATION DETAIL

Architects
GIAN P. MATHUR AND ASSOCIATES (P) LTD.
C - 55, East Of Kailash, New Delhi-110065
T : 46599599 | F 46599512
E : info@gpmindia.com | W : www.gpmindia.com

Client
VGA DEVELOPERS PRIVATE LIMITED

Project Title
PROPOSED GROUP HOUSING AT PLOT NO. GH-P4 SITUATED AT SECTOR 25,JAYPEE GREENS SPORTS CITY , SDZ,YAMUNA EXPRESSWAY INDUSTRIAL DEVELOPMENT AUTHORITY AREA , DISTT. GAUTAM BUDDHA NAGAR,UP

Drawing Title
OPEN PARKING & AREA CALCULATION

Status: SUBMISSION DRAWING

For VGA DEVELOPERS PVT. LTD.
Authorised Signatory
OWNER'S SIGN

GIAN P. MATHUR
ARCHITECT
B. Arch. / M.C.A. / I.I.A.
CA. No. 80/1766
ARCHITECT'S SIGN

Date:	Scale:	Drawing No:- /GH/NDA/AR/SITE-01 A	
MAR-2014	1:300	DEALT: RAZI	CHECKED: PRITI

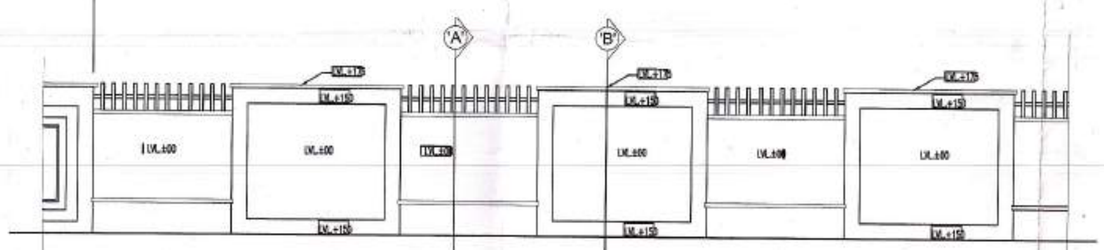

TYPICAL ELEVATION FRONT WALL

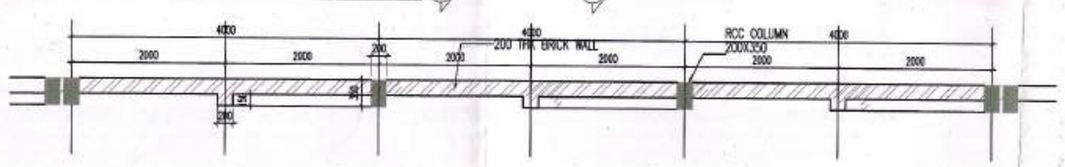

TYPICAL PLAN FOR BOUNDARY WALL

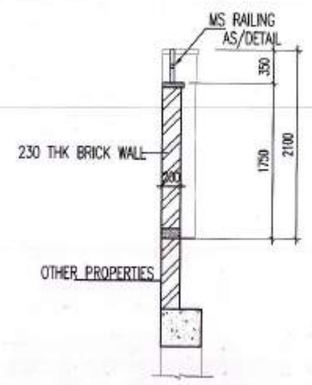

SECTION -AA

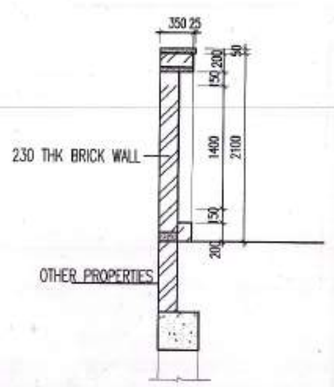

SECTION -BB

COMMUNITY BUILDING
TOWERS
HARD GREEN
GRASS BED
RAMP