Total super area = 54012.80 sqm

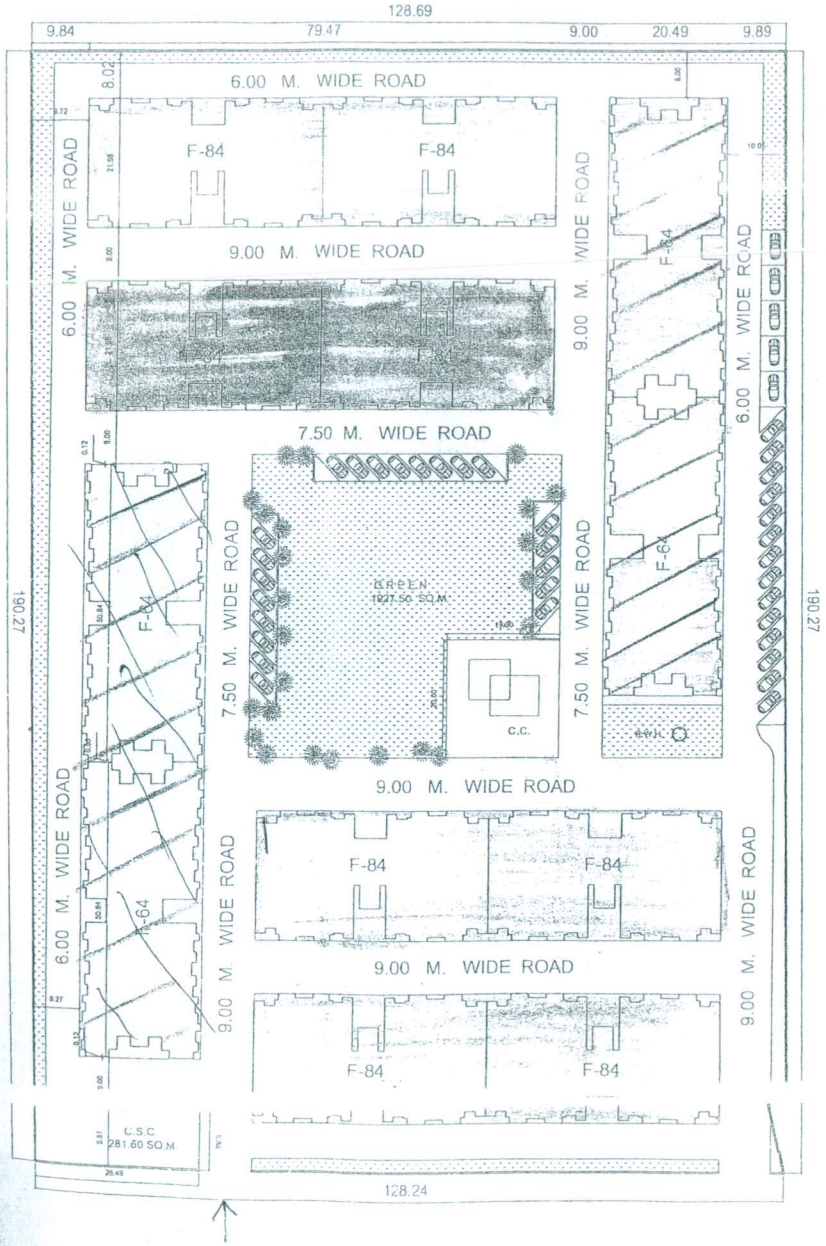

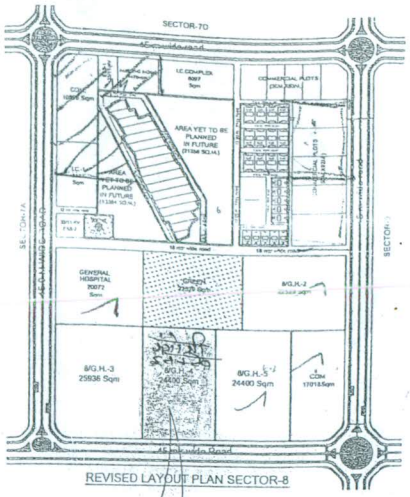

REVISED LAYOUT PLAN SECTOR-8

UPAVP
ARCHITECTURE AND PLANNING UNIT - 3
NEELGIRI COMPLEX, INDIRA NAGAR
LUCKNOW

DRG. NO. पत्रांक 698/एपीजी/प्लानिंग3/2014-8/01/14

FILE. NO. दि० 22-9-2014

NOTES:

1. THIS LAYOUT PLAN HAS BEEN REVISED ON THE BASIS OF INFORMATION RECEIVED FROM S.E.(H.Q.) VIDE HIS LETTER NO. 949/DW-01/58 DATED 04.08.2014. AND FINALISED ON THE BASIS OF FEASIBILITY RECEIVED FROM E.E.- C.D.-15 BY HAND ON DATED 05.09.2014.

PARTICULAR

LAND AREA	24465.70SQ.M.
GREEN AREA	3192.00 SQ.M. (13.04%)

RESIDENTIAL

S.N.	PARTICULAR	NO.OF BLOCK	UNIT OF EACH BLOCK	NO. OF FLOOR	TOTAL UNITS	BLOCK AREA (SQ.M.)	AREA FOR GROUND COVERAGE (SQ.M.)	GROUND COVERAGE (%)
(A)	F-64	4	12	S+7	336	762.00	3048.00	
(B)	F-84	8	8	S+7	448	672.80	5382.40	
	TOTAL	12			784		8430.40	34.55%
F.A.R. ACHIEVED								2.41

		BRIEF RECORD	INITIAL

REVISION

DELT BY : VIKAS SINGH D/MAN.(CIVIL)		UNIT M.M.

DRG. NO. :

PROJECT:

AVADH VIHAR YOJNA
SULTANPUR ROAD, LUCKNOW.

DRG. TITLE:

REVISED LAYOUT PLAN OF G.H.PLOT NO.- 8/G.H.-04
(AFFORDABLE HOUSING)
(STILT+7 FLOOR)

DATE : 05.09.2014

SCALE : N.T.S.

D/MAN.(CIVIL)	
A.D.ARYA	
ASSTT. ARCH. PLANNER	
AJIT DUBEY	
ARCHITECT PLANNER	
CHIEF ARCH. PLANNER	
SHAHABUDDIN MOHAMMAD IAS	