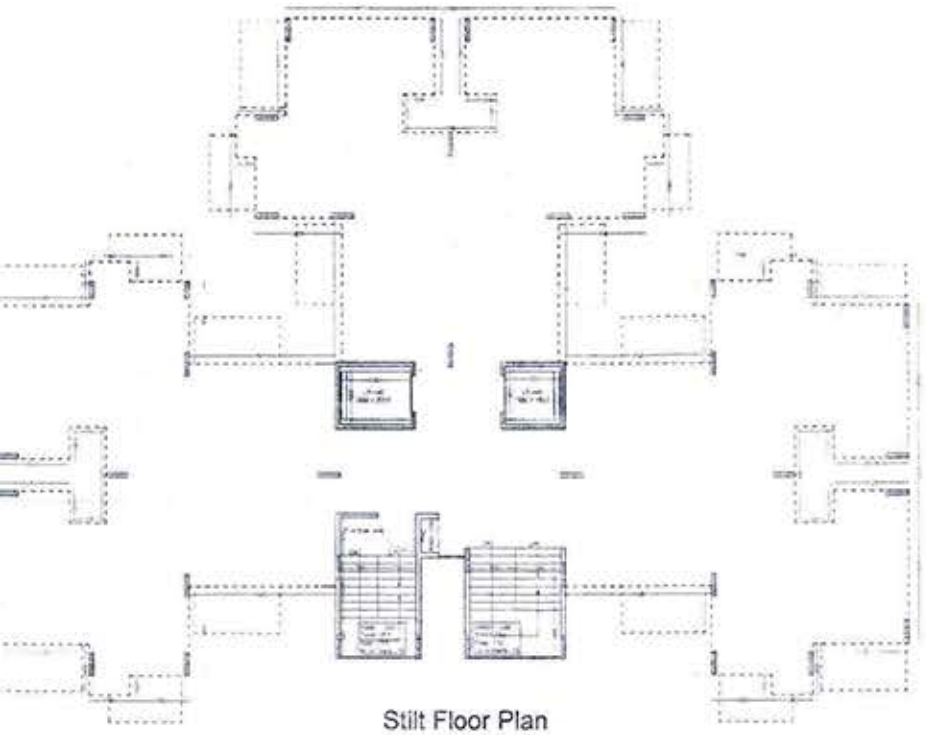

Stilt Floor Plan

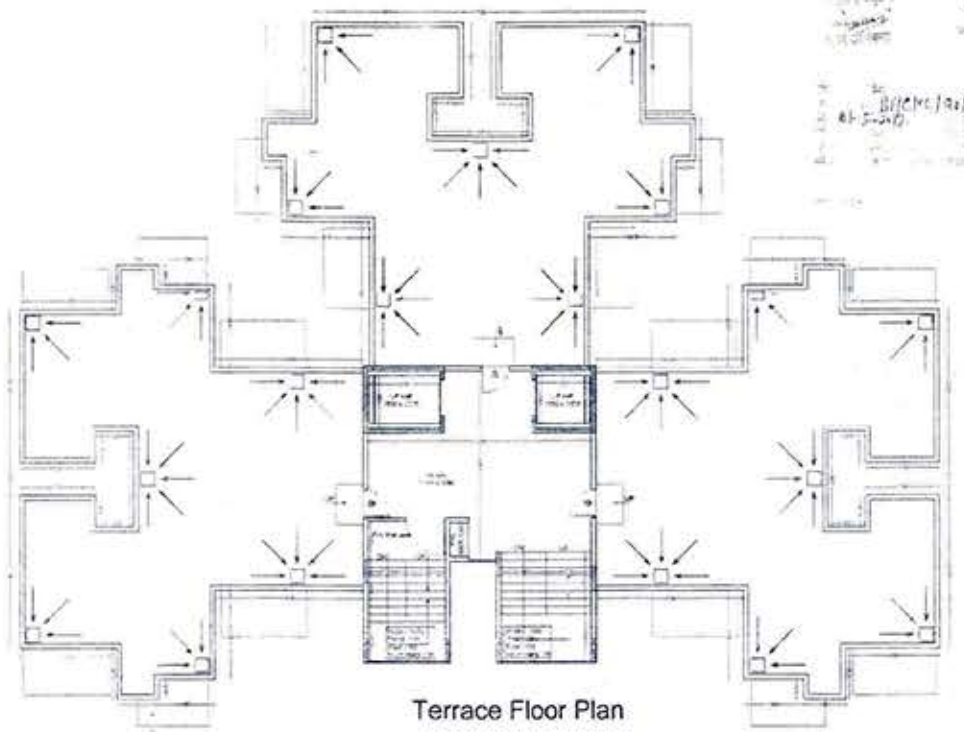

Terrace Floor Plan

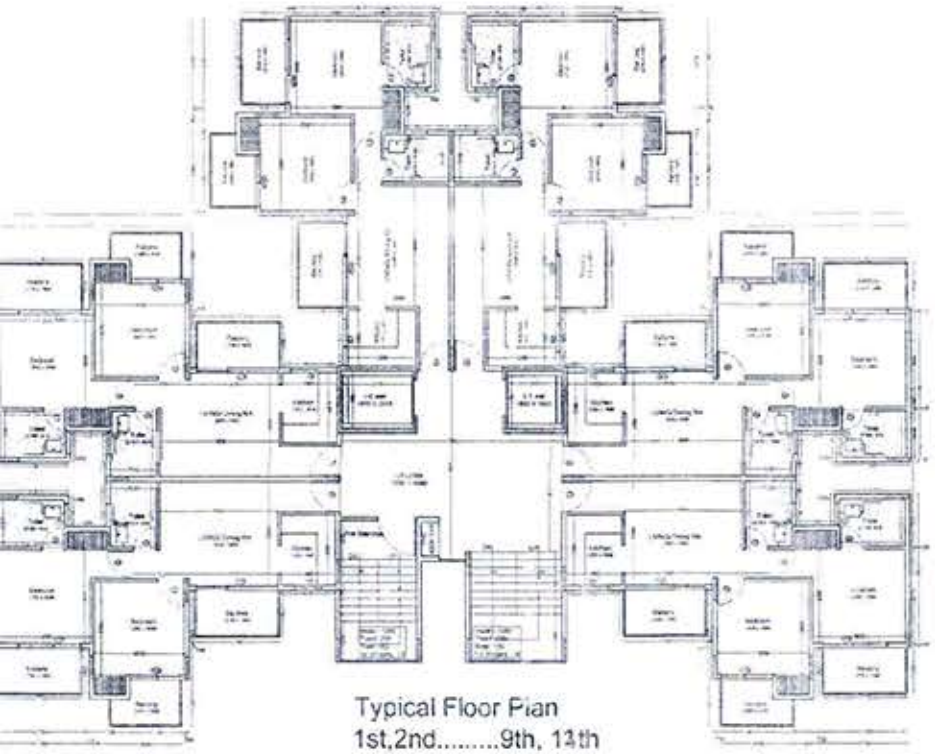

Typical Floor Plan
1st,2nd.....9th, 13th

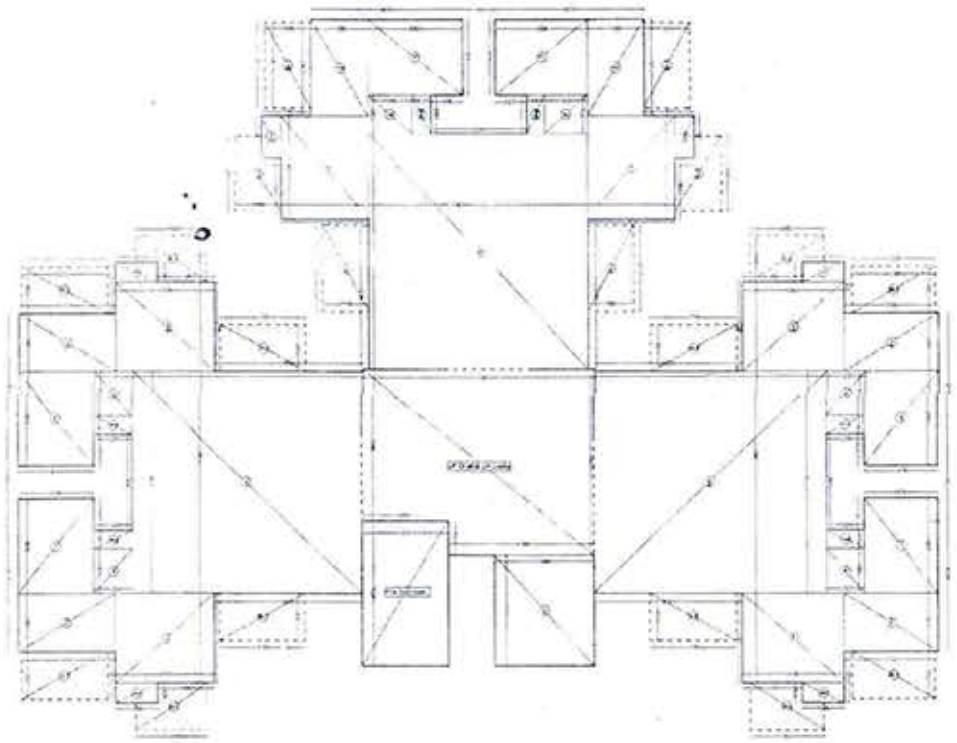

## SCHEDULE DOOR & WINDOW

| TYPE | WIDTH | SILL | LINTEL | REMARKS |
|---|---|---|---|---|
| DW1 | 2100 | 0.00 | 2500 | DOOR/WINDOW |
| DW2 | 1900 | 0.00 | 2500 | DOOR/WINDOW |
| DW3 | 2100 | 0.00 | 2500 | DOOR/WINDOW |
| D1 | 1000 | 0.00 | 2150 | DOOR |
| D2 | 900 | 0.00 | 2150 | DOOR |
| D3 | 750 | 0.00 | 2150 | DOOR |
| D4 | 1250 | 0.00 | 2500 | DOOR |
| W1 | 900 | 900 | 2550 | WINDOW |
| W2 | 1050 | 900 | 2550 | WINDOW |
| V1 | 750 | 1100 | 2500 | VENTILATOR |
| | | | | |

AREA CALCULATION FOR Block B2

FAR Areas (A)

| Floor | No. | A | B | Area(SQM) |
|---|---|---|---|---|
| 1 | 2 | 2.18 | 3.05 | 13.47 |
| 2 | 6 | 3.5 | 1.968 | 34.69 |
| 3 | 6 | 3.5 | 1.975 | 34.53 |
| 4 | 4 | 1.22 | 1.425 | 10.90 |
| 5 | 2 | 7.577 | 7.138 | 162.29 |
| 6 | 1 | 3.5 | 3.55 | 11.95 |
| TOTAL | | | | 308.84 |

NON FAR Areas

Balconies (B)

| Floor | Nos | A | B | Area(SQM) |
|---|---|---|---|---|
| BL1 | 6 | 2.75 | 1.5 | 24.75 |
| BL2 | 6 | 2.4 | 1.2 | 17.28 |
| BL3 | 3 | 2.55 | 1.5 | 23.50 |
| TOTAL | | | | 65.13 |

Wardrobe (C)

| Floor | Nos | A | B | Area(SQM) |
|---|---|---|---|---|
| WR1 | 6 | 1.35 | 0.6 | 4.85 |
| WR2 | 6 | 1.22 | 0.6 | 4.38 |
| TOTAL | | | | 9.24 |

Fire Staircase (D)

| Floor | Nos | A | B | Area(SQM) |
|---|---|---|---|---|
| 1 | 1 | 4.65 | 2.8 | 13.02 |
| TOTAL | | | | 13.02 |

Lift & Lift Lobby (E)

| Floor | Nos | A | B | Area(SQM) |
|---|---|---|---|---|
| 1 | 1 | 7.08 | 5.58 | 39.52 |
| TOTAL | | | | 39.52 |

| | | |
|---|---|---|
| Total Ground Coverage | A+B+C+D+E | 479.66 |
| Total FAR | A X 11 | 3397.25 |

CLIENT'S SIGN.

ARCHITECT'S SIGN.

PROJECT TITLE
Akash Residency Affordable Group Housing
Near 23 BTN, PAC, Moradabad

CLIENT
Shri Inderjeet Singh Chadha
455, Civil Lines, Moradabad

DRAWING TITLE
Block B 2
Floor Plan

SCALE 1: 100

DATE

DRAWING NO
CSGH/SUB/SL-07