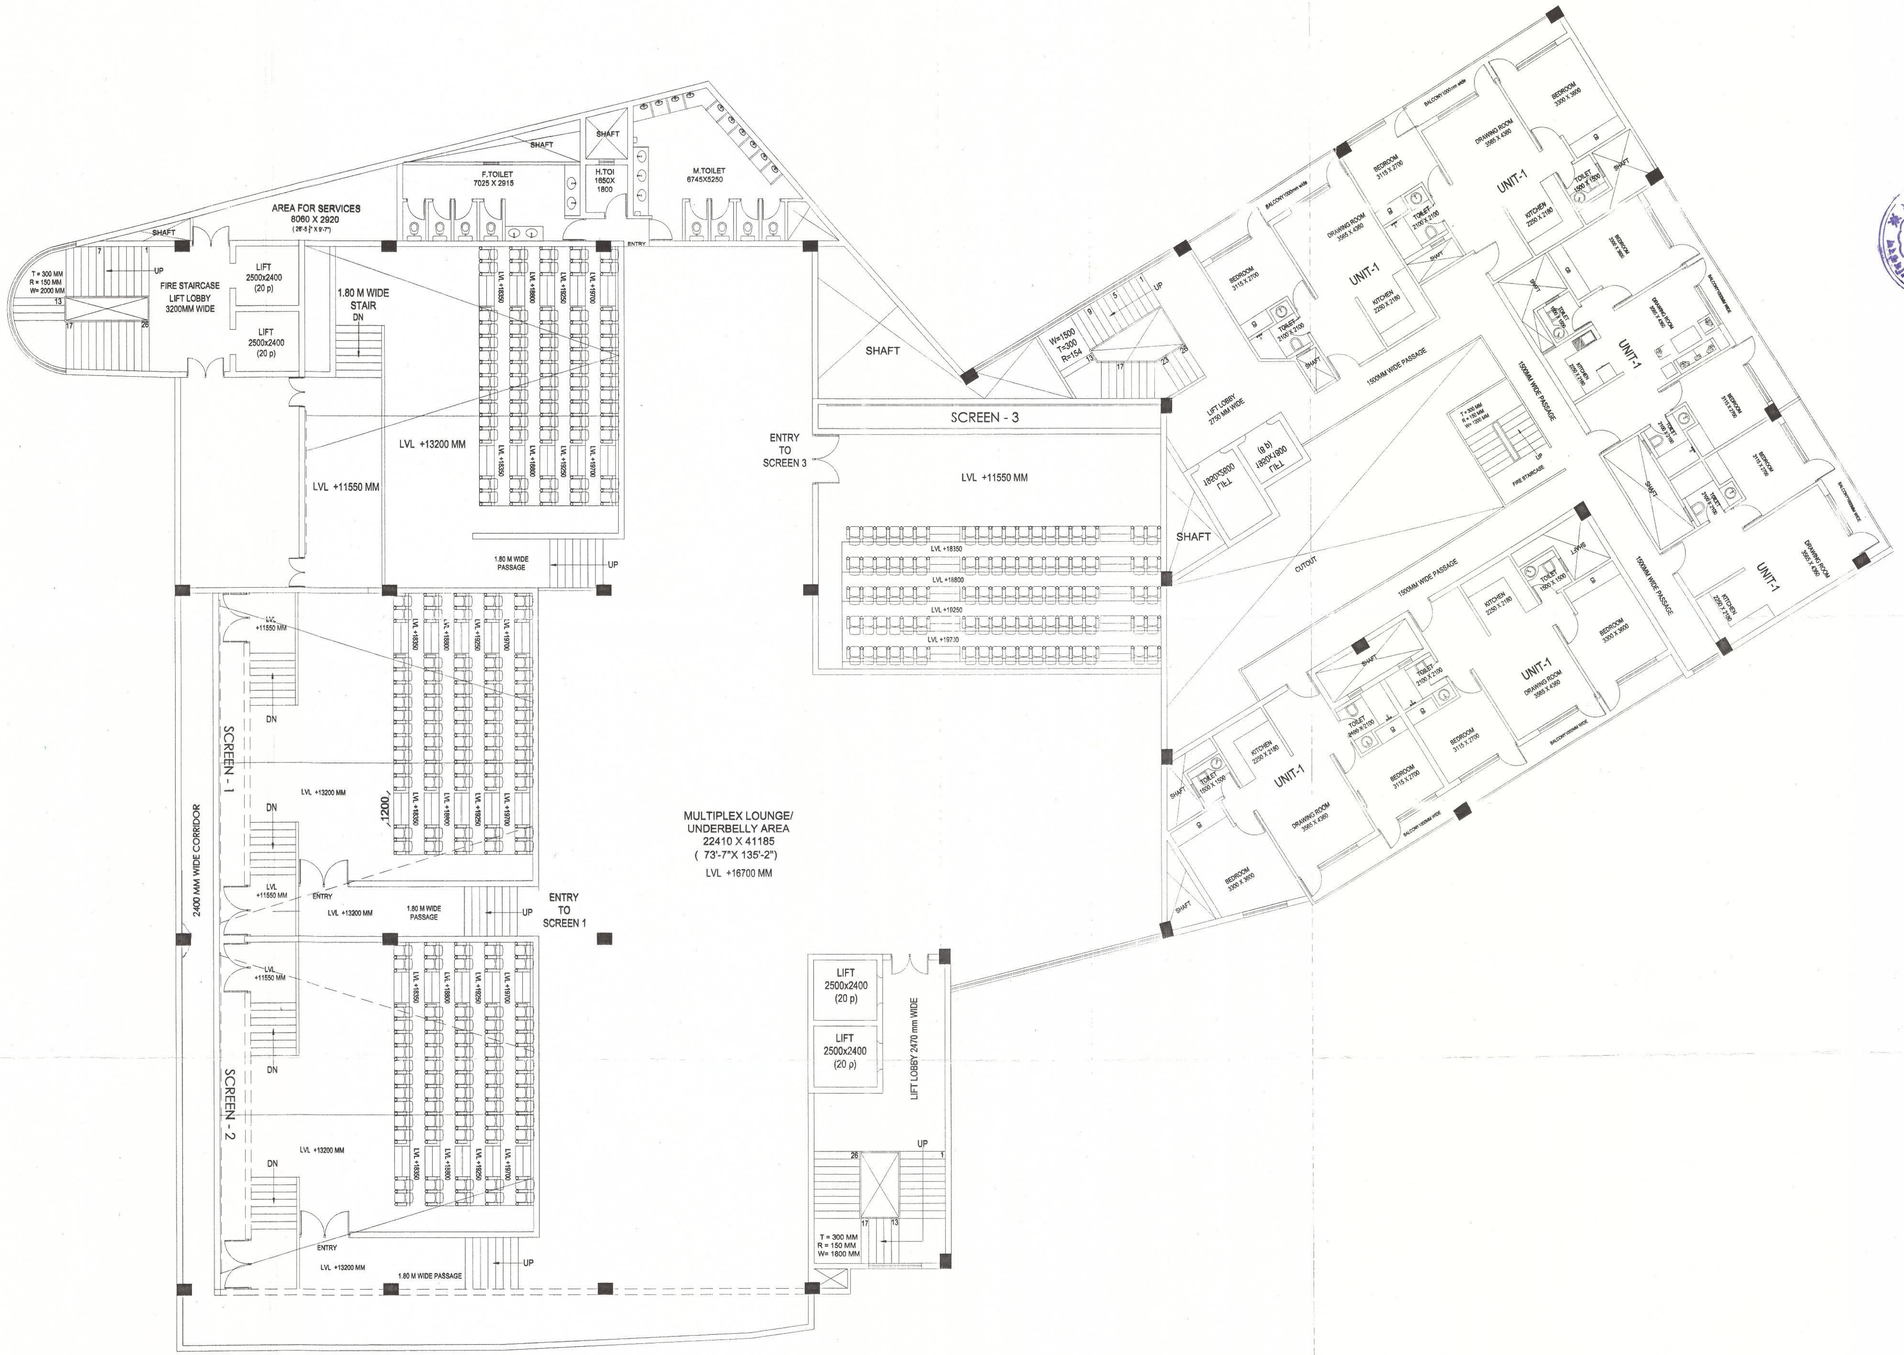

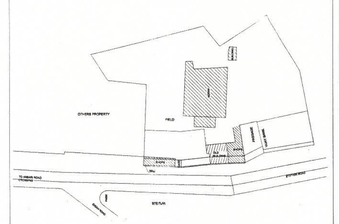

LOCATION PLAN

बुलन्दशहर विकास प्राधिकरण
बुलन्दशहर

106/2014 (Revised)
19/5/16 के दिनांक 18/5/16 तक
स्वीकृत

सचिव अभियन्ता सहा.अभि. सहा.न.नि. अधि.अभि. सचिव
Vice Chairman
B.D.A.

1 मानचित्र स्वीकृति दिनांक से पाँच वर्ष तक वैध रहेगा ।
2 **नक्शे** की स्वीकृति इस शर्त के साथ प्रदान **की** जाती है कि सर्विस/सु-अजेब/नाजूल सहित। भू स्वामित्व मामले में यदि कोई विवाद उत्पन्न होता है । तो उसकी जिम्मेदारी प्रार्थी की स्वंय होगी तथा स्वीकृति स्वतः ही निरस्तमानी हो जायेगी ।

भवन निर्माण पूर्ण होने के उपरान्त पूर्णता प्रमाण पत्र लेना होगा ।

NOTE:- ALL DIMENSION ARE IN MM

OWNER:-
M/S SAI FORTUNE DEVELOPERS PRIVATE LIMITED AT J-3/196, DDA FLATS, KALKAJI, DELHI-110010.

ARCHITECT'S SIGNATURE :-	OWNER'S SIGNATURE :-
MAHESH KUMAR (Architect) CA/95/18656 Holistics Urban Innovations (P.) Ltd. The Corenthum, A-41, Sector - 62, Noida	SAI FORTUNE DEVELOPERS PVT. LTD. Director

PROJECT :-

PROPOSED THE COMMERCIAL/MULTIPLEX/RESIDENTIAL HOUSING AT SARAI KUDIYA, STATION ROAD, BULANDSHAHAR, U.P-203001

PROJECT CONSULTANTS :-

HOLISTICS URBAN INNOVATIONS PVT. LTD.
PLANNING & ARCHITECTURE EPC & KEPC ACTIVITIES
GREEN & ENERGY SERVICES BUILDING TECH. SERVICES.
THE CORENTHUM, TOWER- A-41, SEC.- 62, NOIDA 201 301
PH.- 0120-4527777, FAX- 0120-4527788
HOLISTICS URBAN INNOVATIONS

NATURE OF DRAWING:-

REVISED SUBMISSION DRAWING

DRG. NO.	10	DATE	18-05-2016	NORTH :-
		SCALE	1:100	N

DRG. TITLE

SECOND FLOOR PLAN

REMARKS				
A	0	0	1	0