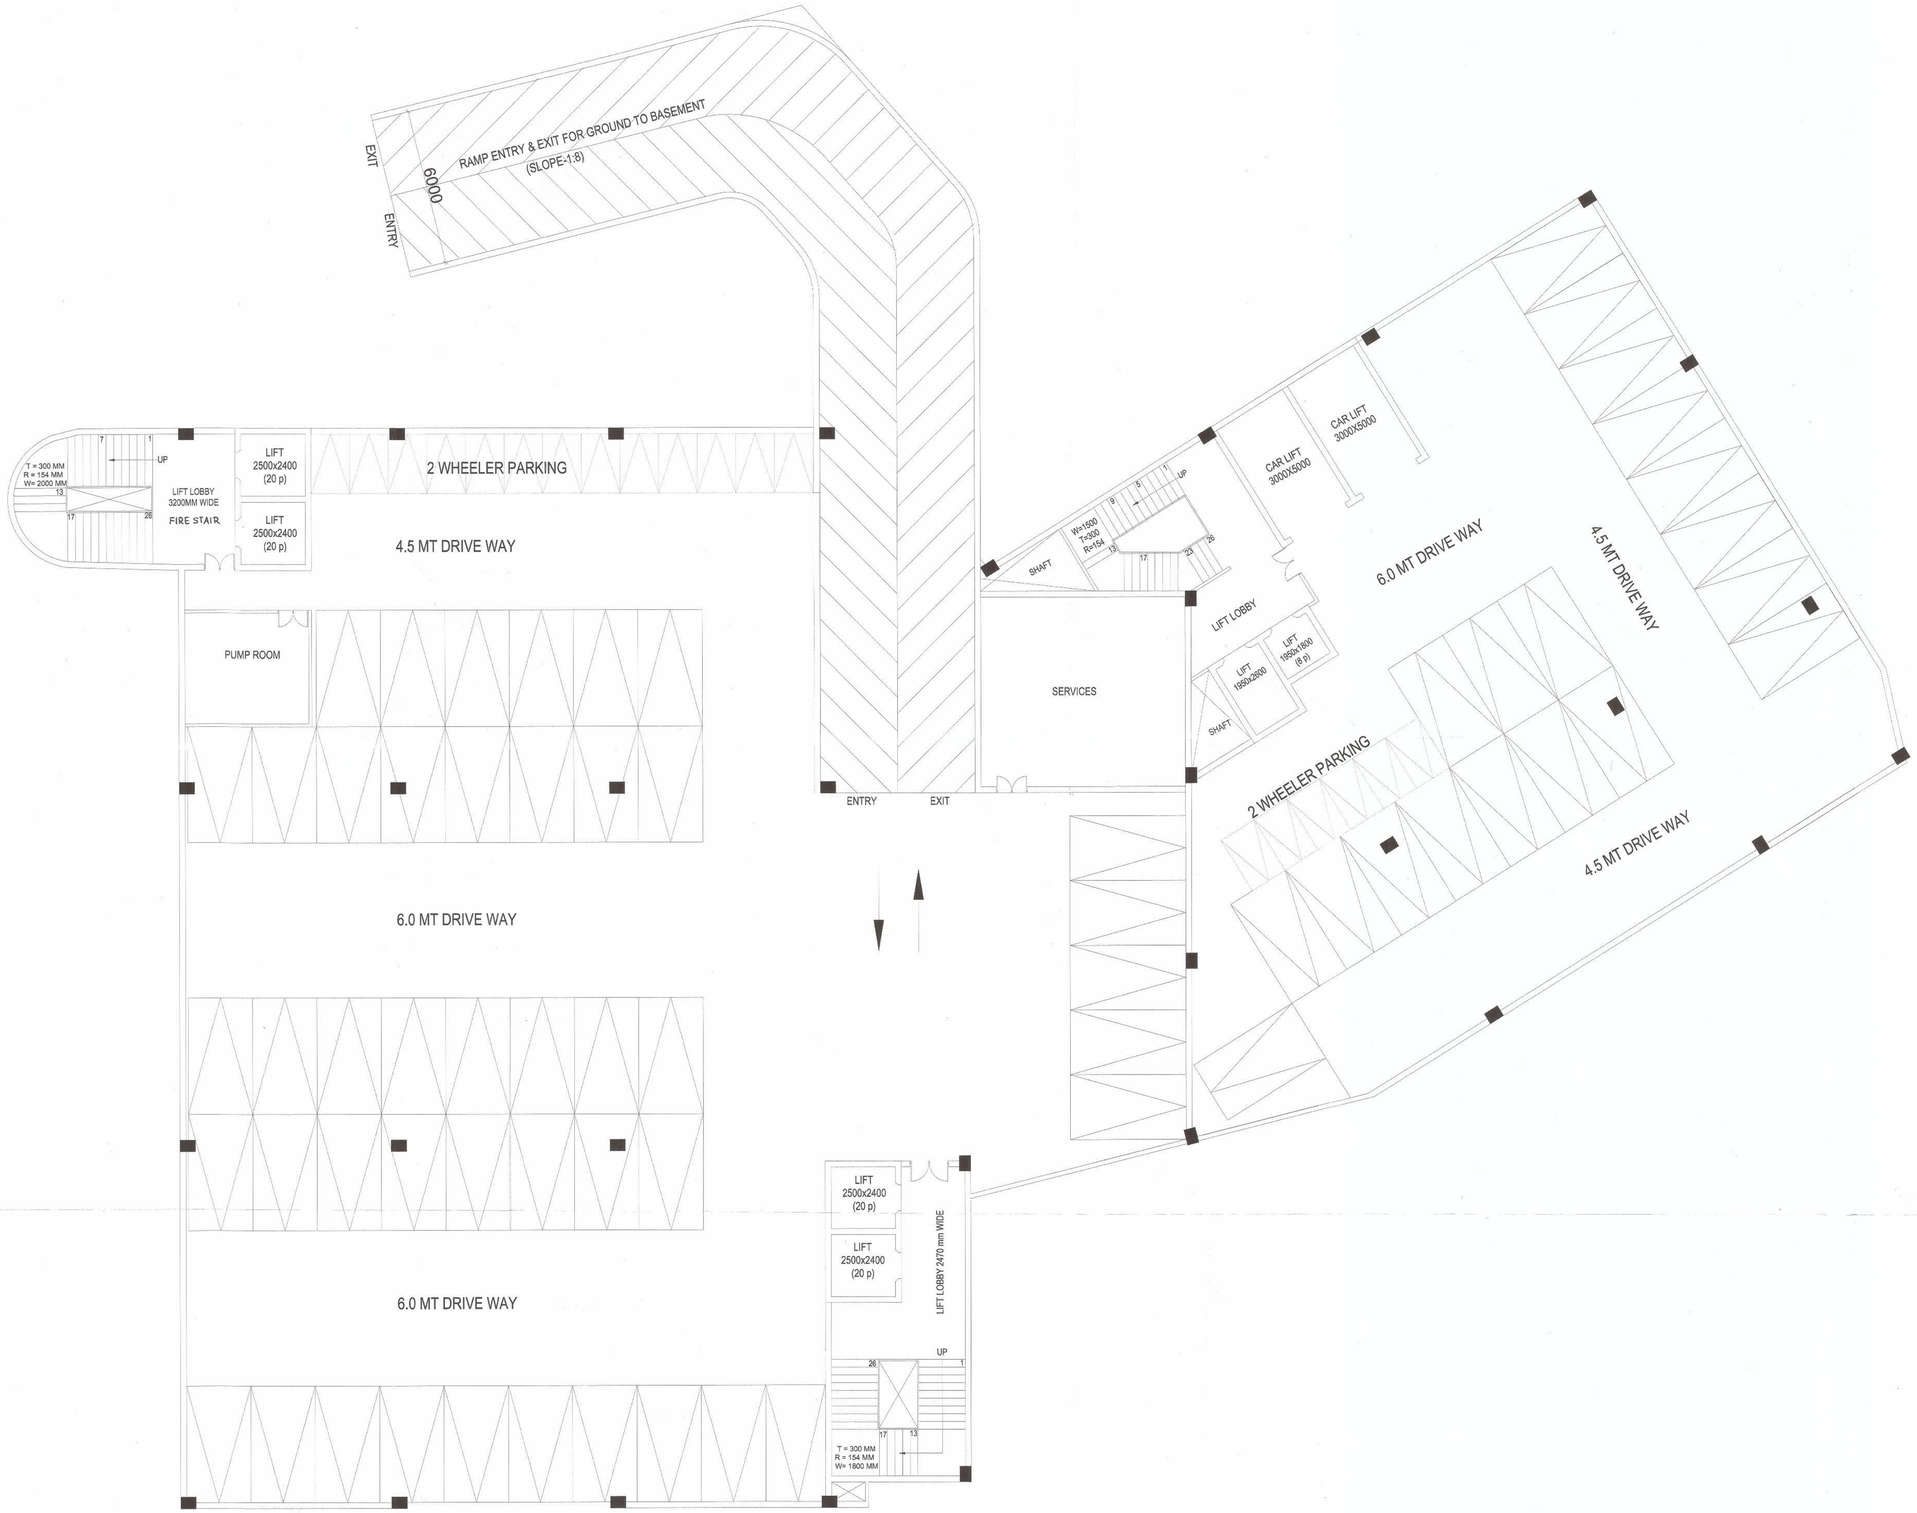

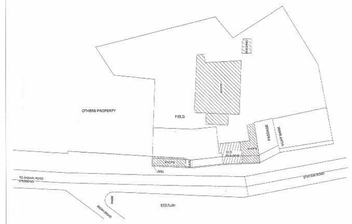

LOCATION PLAN

बुलन्दशहर विकास प्राधिकरण
बुलन्दशहर
मानचित्र सं० 106/2014 (Revised)
दिनांक 19/5/16 से दिनांक 18/5/21 तक
स्वीकृत
सचिव/अधिशासी अभियन्ता/सहा.अभि./सहा.नि./अधि.अभि./सचिव
Vice Chairman
B. D. A

1 मानचित्र स्वीकृति दिनांक से पाँच वर्ष तक वैध रहेगा ।
2 मानचित्र की स्वीकृति इस शर्त के साथ प्रदान की जाती है कि सीलिंग/भू-उ.व/नजूल संबंधित भू स्वामित्व मामले में यदि कोई विवाद उत्पन्न होता है । तो उसकी जिम्मेदारी प्रार्थी की स्वयं होगी तथा स्वीकृति स्वतः ही निष्प्रभावी हो जायेगी ।

भवन निर्माण पूर्ण होने के उपरान्त पूर्णता प्रमाण पत्र लेना होगा ।

NOTE:- ALL DIMENSION ARE IN MM

OWNER:-
M/S SAI FORTUNE DEVELOPERS PRIVATE LIMITED AT J-3/196, DDA FLATS, KALKAJI, DELHI-110010.

ARCHITECT'S SIGNATURE :-
MAHESH KUMAR
(Architect) CA/95/18656
Holistics Urban Innovations (P.) Ltd.
The Corenthum,
A-41, Sector - 62, Noida

OWNER'S SIGNATURE :-
Director

PROJECT :-
PROPOSED THE COMMERCIAL/MULTIPLEX/RESIDENTIAL HOUSING AT SARAI KUDIYA, STATION ROAD, BULANDSHAHAR, U.P-203001

PROJECT CONSULTANTS :-
HOLISTICS URBAN INNOVATIONS PVT. LTD.
PLANNING & ARCHITECTURE EPC & KEPC ACTIVITIES
GREEN & ENERGY SERVICES BUILDING TECH. SERVICES,
THE CORENTHUM, TOWER- A-41, SEC.- 62, NOIDA 201 301
PH.- 0120-4527777, FAX- 0120-4527788
HOLISTICS
URBAN INNOVATIONS

NATURE OF DRAWING:-
REVISED SUBMISSION DRAWING

DRG. NO.	05	DATE	18-05-2016	NORTH :-
		SCALE	1:100	N

DRG. TITLE
BASEMENT PLAN

REMARKS
A 0 0 0 5