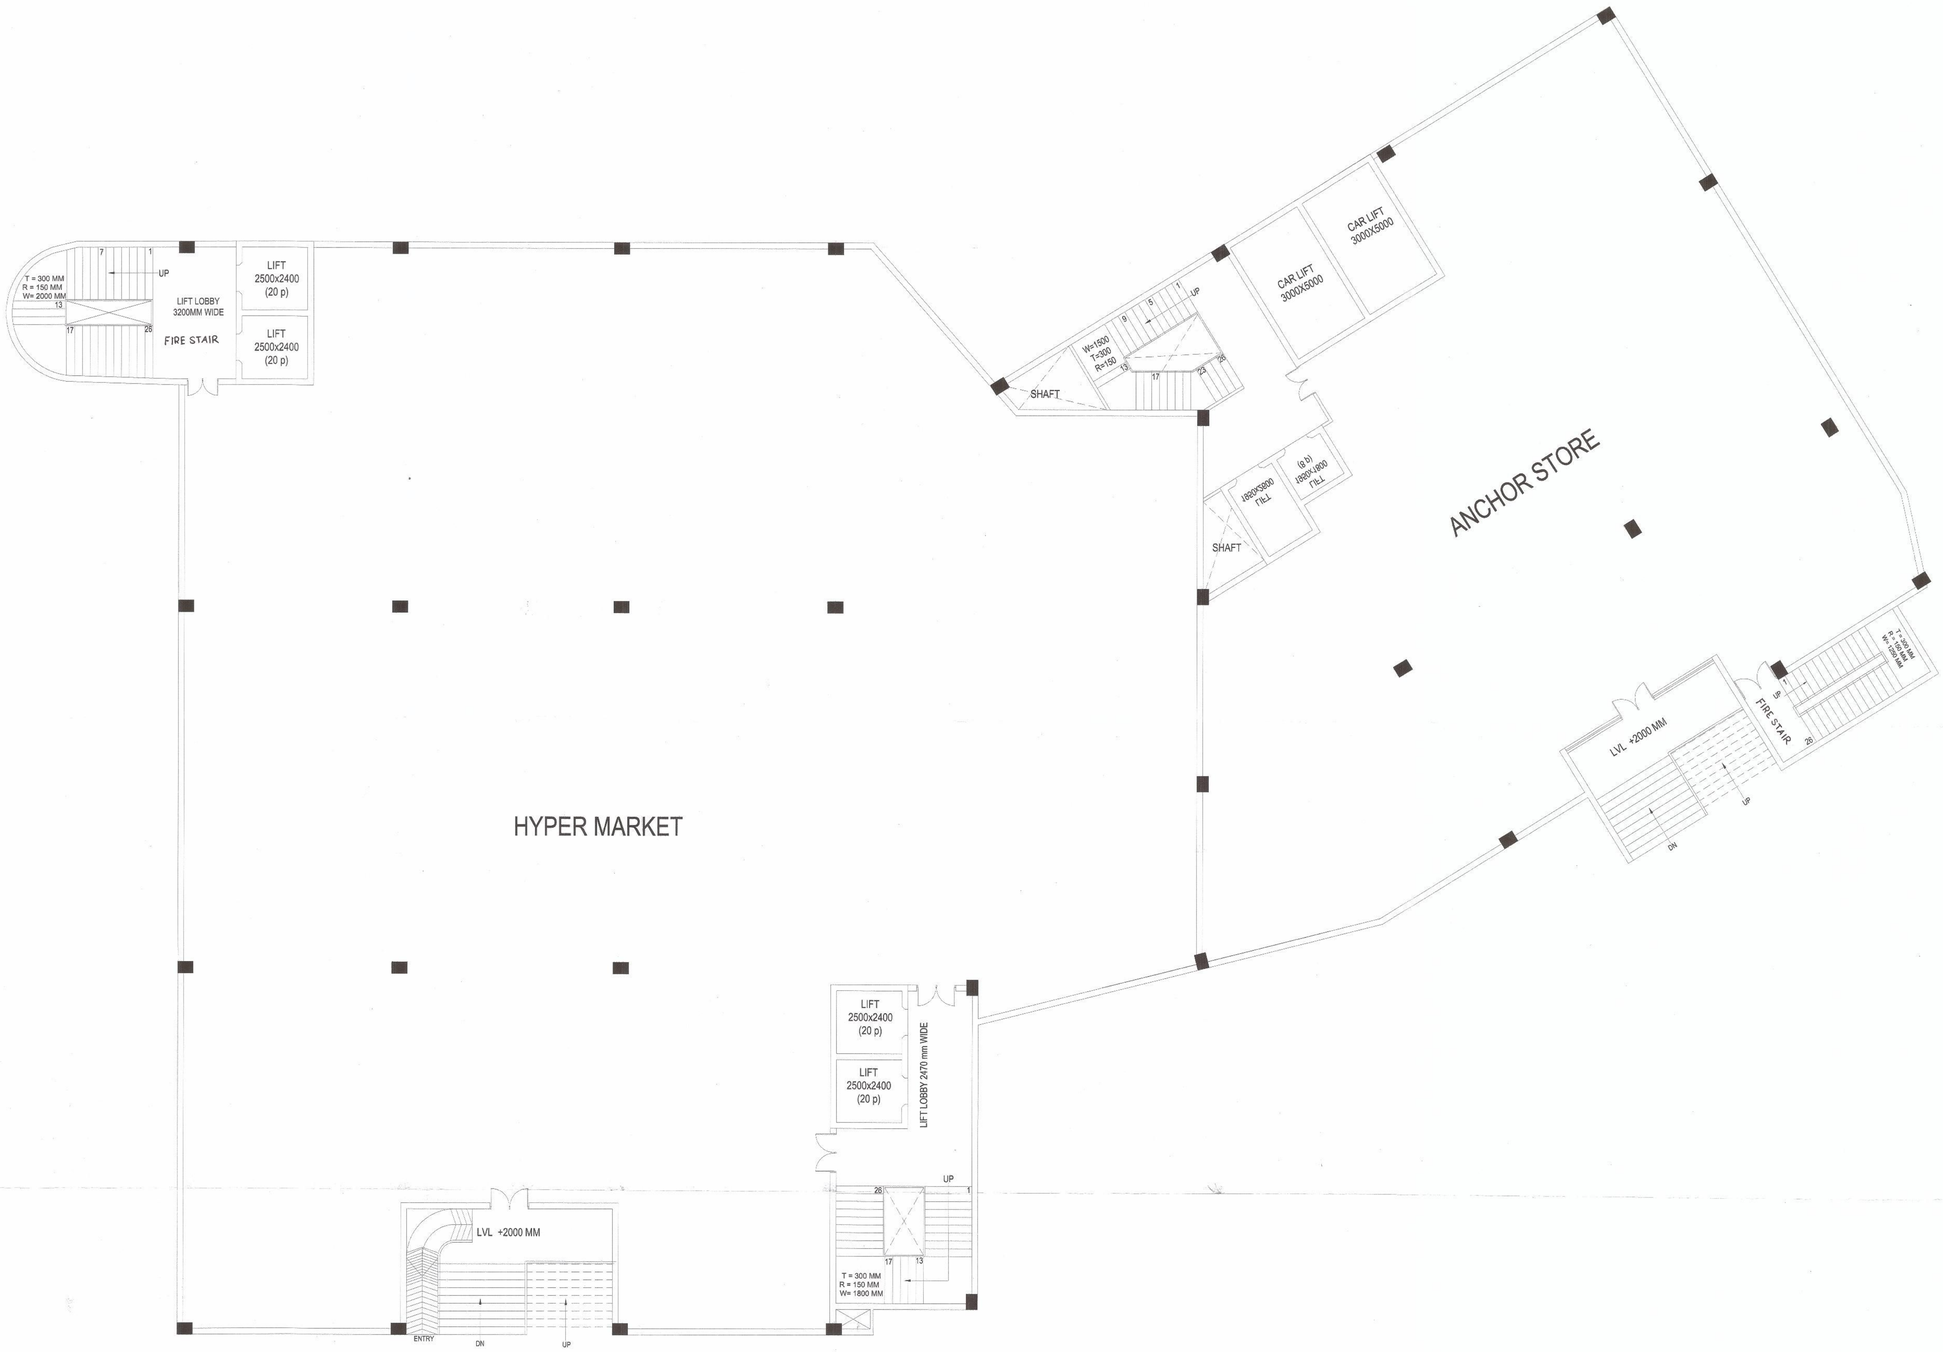

LOCATION PLAN

बुलन्दशहर विकास प्राधिकरण
बुलन्दशहर
मानचित्र सं0 106/2014 (Revised)
दिनांक 19/5/16 से दिनांक 18/5/21 तक
स्वीकृत
अवर अभियन्ता सहा.अभि. सहा.न.नि. उप.अभि. सहायक
Vice Chairman
B. D. A.

1 मानचित्र स्वीकृति दिनांक से पाँच वर्ष तक वैध रहेगा।
2 मानचित्र की स्वीकृति इस शर्त के साथ प्रदान की जाती है कि [illegible] सहित भू स्वामित्व सम्बन्धी [illegible] उत्पन्न होता है। तो उसकी जि[illegible] से स्वयं होगी तथा स्वीकृति स्वतः ही निरस्त मानी जायेगी।

भवन निर्माण पूर्ण होने के उपरान्त पूर्णता प्रमाण पत्र लेना होगा।

NOTE:- ALL DIMENSION ARE IN MM

OWNER:-
M/S SAI FORTUNE DEVELOPERS PRIVATE LIMITED AT J-3/196, DDA FLATS, KALKAJI, DELHI-110010.

ARCHITECT'S SIGNATURE :-
MAHESH KUMAR
(Architect) CA/95/18656
Holistics Urban Innovations (P.) Ltd.
The Corenthum,
A-41, Sector - 62, Noida

OWNER'S SIGNATURE :-

PROJECT :-
PROPOSED THE COMMERCIAL/MULTIPLEX/RESIDENTIAL HOUSING AT SARAI KUDIYA, STATION ROAD, BULANDSHAHAR, U.P-203001

PROJECT CONSULTANTS :-
HOLISTICS URBAN INNOVATIONS PVT. LTD.
PLANNING & ARCHITECTURE EPC & KEPC ACTIVITIES
GREEN & ENERGY SERVICES BUILDING TECH. SERVICES.
THE CORENTHUM, TOWER- A-41, SEC.- 62, NOIDA 201 301
PH.- 0120-4527777, FAX- 0120-4527788
HOLISTICS URBAN INNOVATIONS

NATURE OF DRAWING:-
REVISED SUBMISSION DRAWING

DRG. NO.	06	DATE	18-05-2016	NORTH :-
		SCALE	1:100	N

DRG. TITLE
LOWER GROUND PLAN

REMARKS
A 0 0 0 6