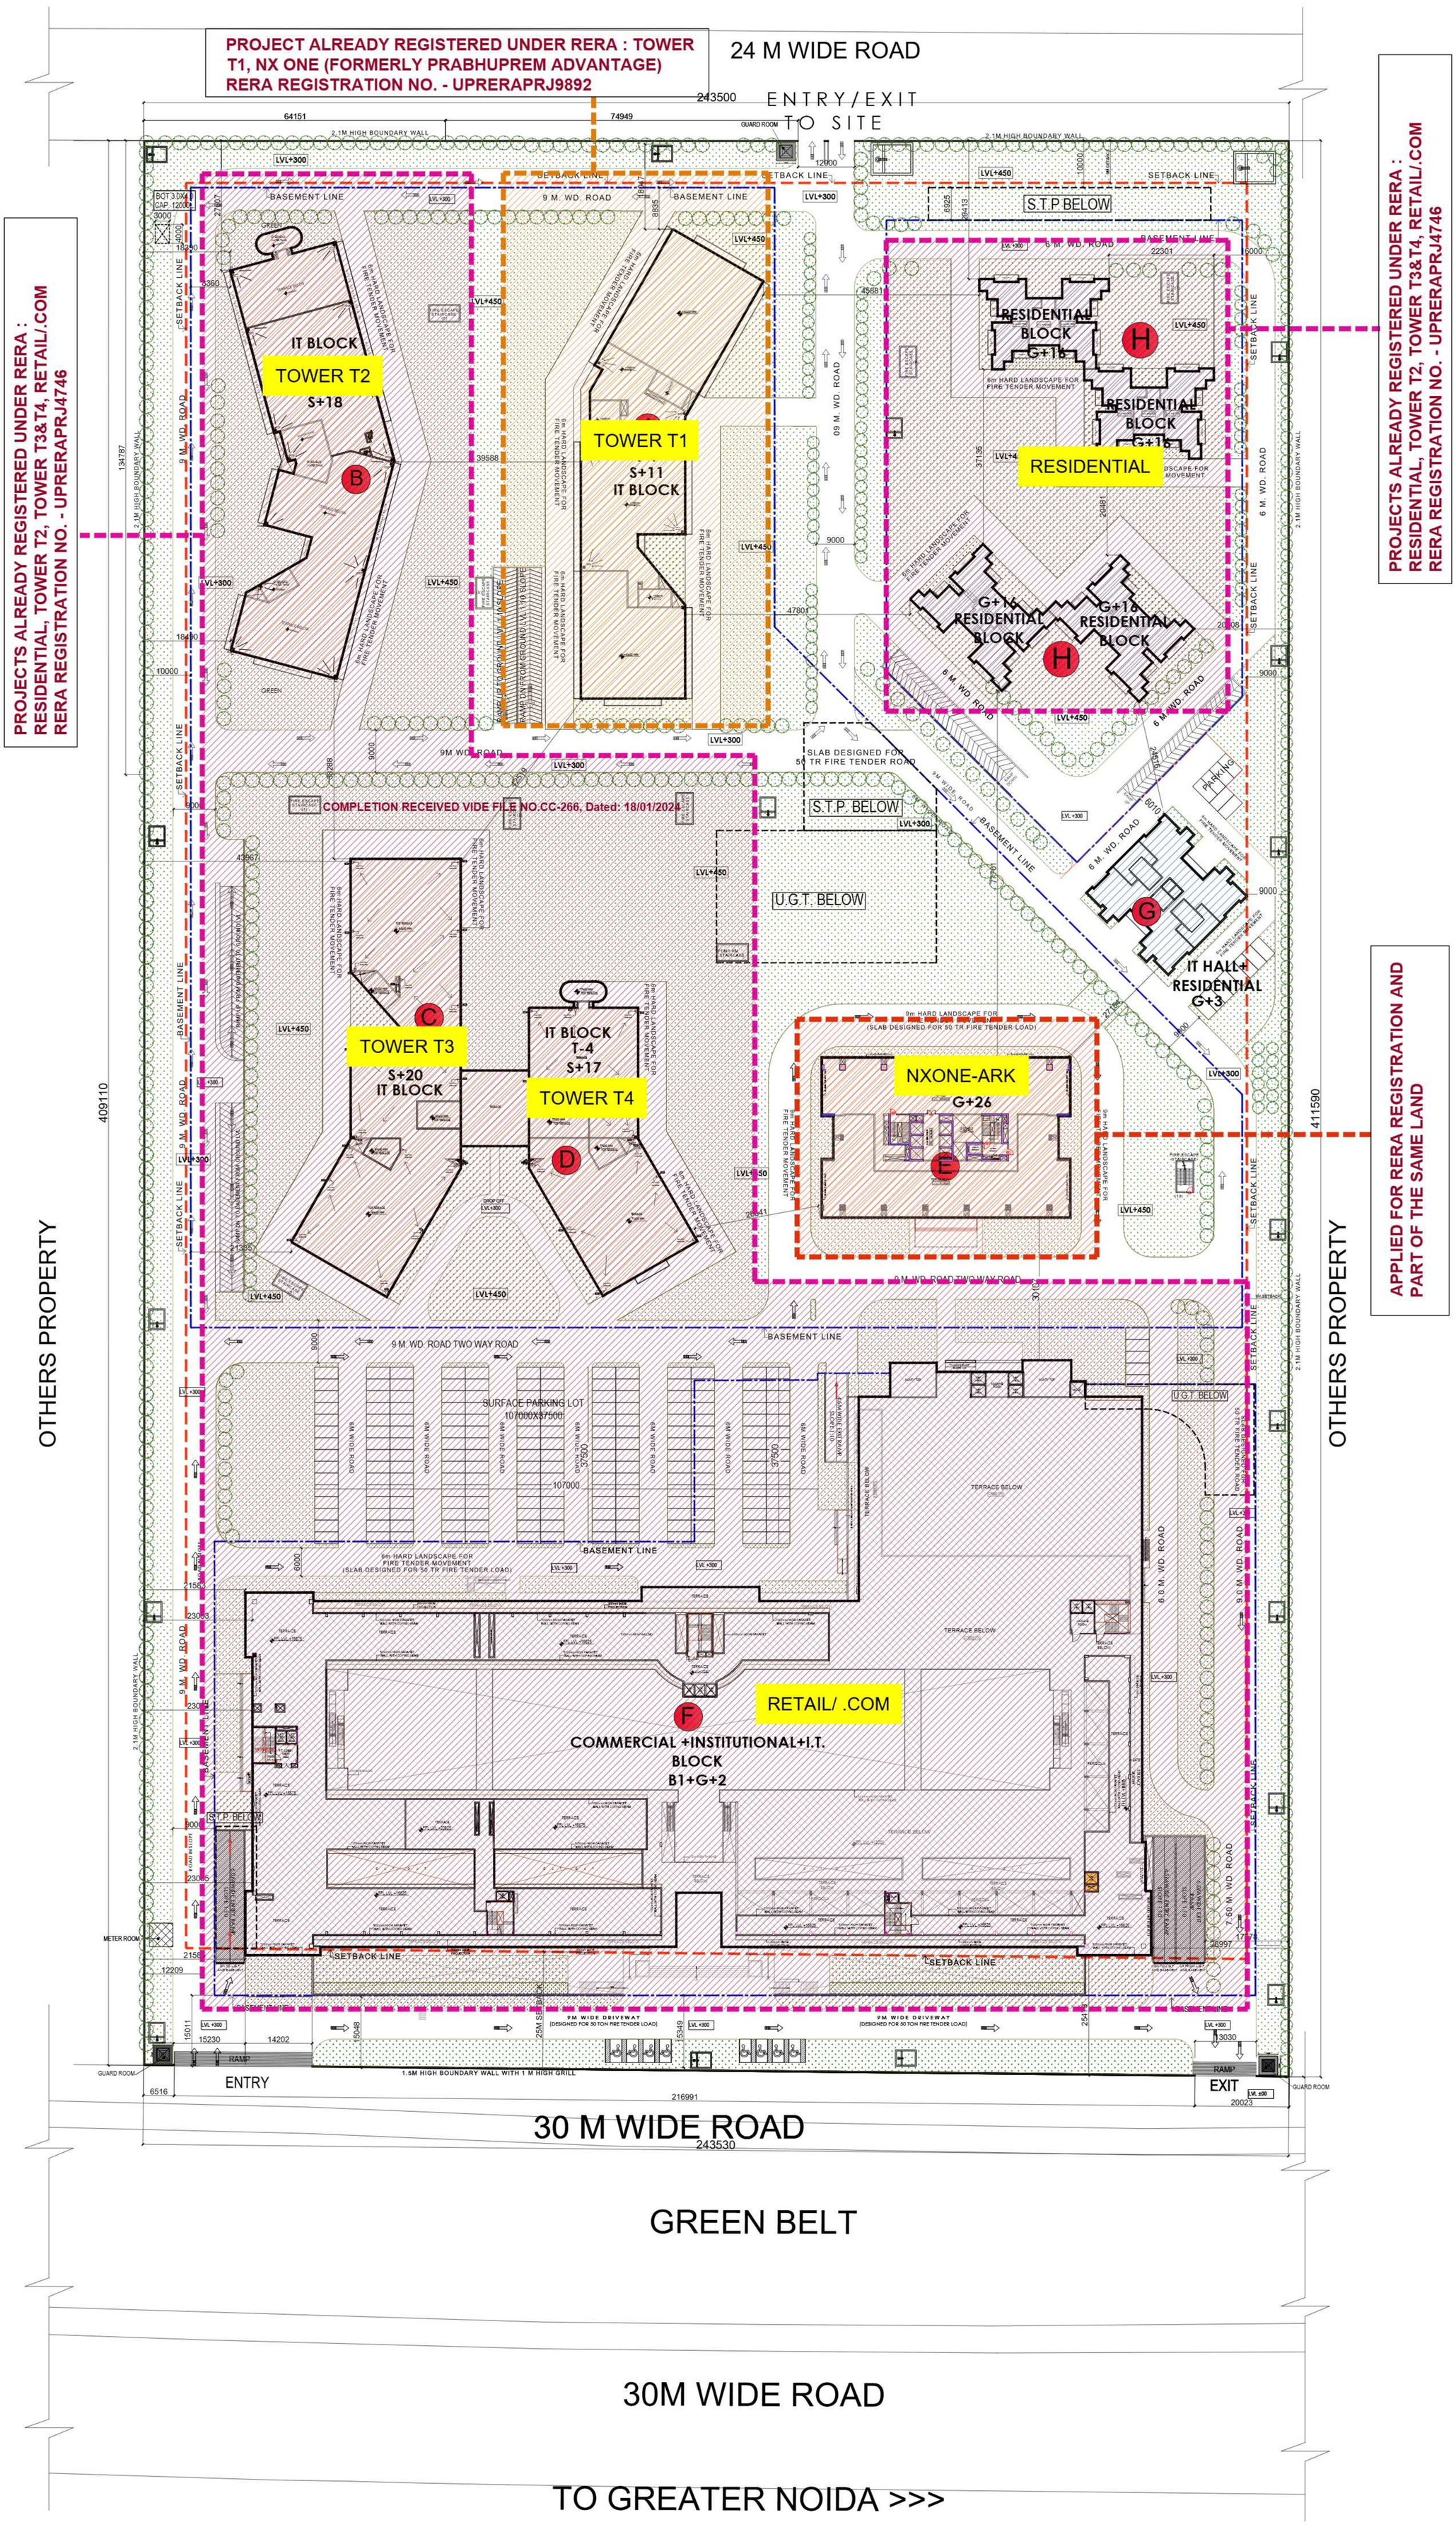
PROJECT ALREADY REGISTERED UNDER RERA : TOWER T1, NX ONE (FORMERLY PRABHUPREM ADVANTAGE) RERA REGISTRATION NO. - UPRERAPRJ9892
24 M WIDE ROAD
ENTRY/EXIT TO SITE
PROJECTS ALREADY REGISTERED UNDER RERA : RESIDENTIAL, TOWER T2, TOWER T3&T4, RETAIL/.COM RERA REGISTRATION NO. - UPRERAPRJ4746
PROJECTS ALREADY REGISTERED UNDER RERA : RESIDENTIAL, TOWER T2, TOWER T3&T4, RETAIL/.COM RERA REGISTRATION NO. - UPRERAPRJ4746
OTHERS PROPERTY
OTHERS PROPERTY
APPLIED FOR RERA REGISTRATION AND PART OF THE SAME LAND
IT BLOCK
TOWER T2
S+18
TOWER T1
S+11
IT BLOCK
RESIDENTIAL BLOCK G+16
RESIDENTIAL
G+16 RESIDENTIAL BLOCK
S.T.P BELOW
COMPLETION RECEIVED VIDE FILE NO.CC-266, Dated: 18/01/2024
U.G.T. BELOW
TOWER T3
S+20
IT BLOCK
IT BLOCK T-4 S+17
TOWER T4
NXONE-ARK
G+26
IT HALL+ RESIDENTIAL G+3
SURFACE PARKING LOT
COMMERCIAL +INSTITUTIONAL+I.T. BLOCK B1+G+2
RETAIL/ .COM
ENTRY
EXIT
30 M WIDE ROAD
GREEN BELT
30M WIDE ROAD
TO GREATER NOIDA >>>