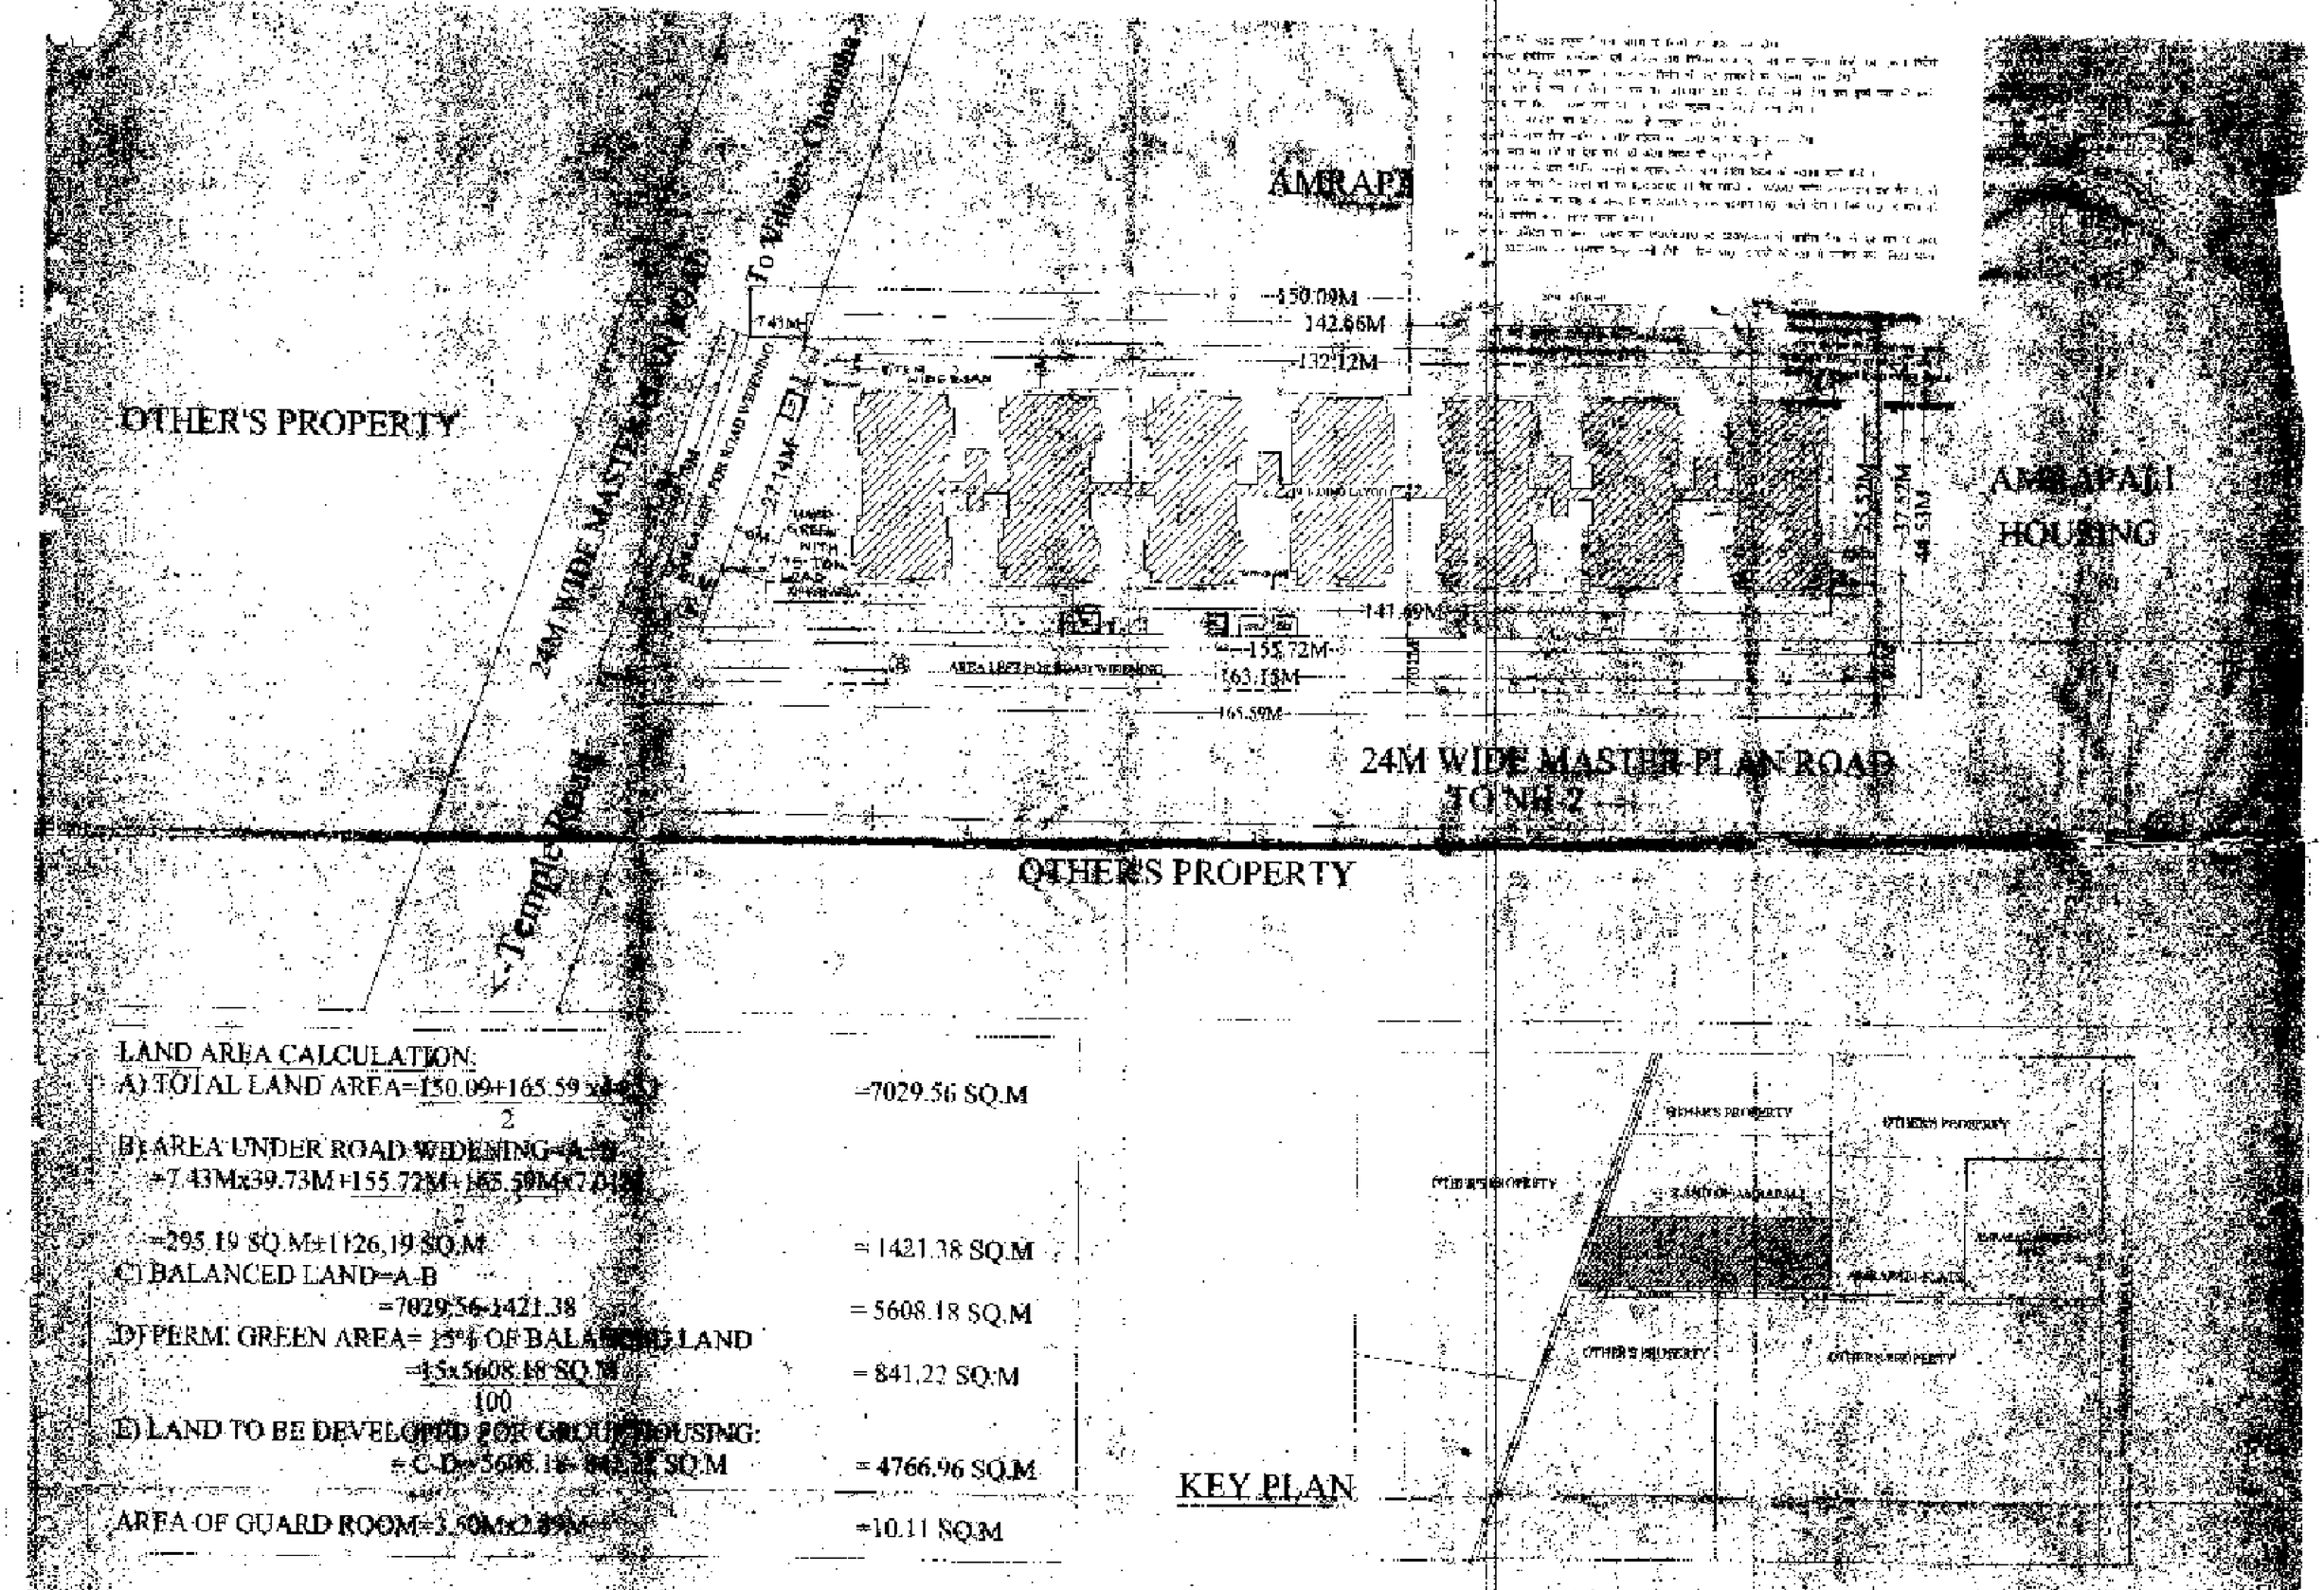

LAND AREA CALCULATION:

A) TOTAL LAND AREA= $\frac{150.09+165.59}{2}$ x [illegible] =7029.56 SQ.M

B) AREA UNDER ROAD WIDENING=A-B

=7.43Mx39.73M+$\frac{155.72M+165.59M}{2}$x7.01M

=295.19 SQ.M+1126.19 SQ.M = 1421.38 SQ.M

C) BALANCED LAND=A-B

=7029.56-1421.38 = 5608.18 SQ.M

D) PERM. GREEN AREA= 15% OF BALANCED LAND

=$\frac{15 \times 5608.18}{100}$ SQ.M = 841.22 SQ.M

E) LAND TO BE DEVELOPED FOR GROUP HOUSING:

= C-D=5608.18-841.22 SQ.M = 4766.96 SQ.M

AREA OF GUARD ROOM=3.50Mx2.89M =10.11 SQ.M


































AREA CHART:-

[illegible]	[illegible]
[illegible]	[illegible]
[illegible]	[illegible]