NOTE:- PLEASE CHECK THE DRAWING IN CO-ORDINATION WITH STRUCTURAL DRAWINGS FOR TENDER/ EXECUTION/ BILLING PURPOSE/ SO THAT NO CONFUSION OR DEVIATION OCCURS WHILE WORKING.

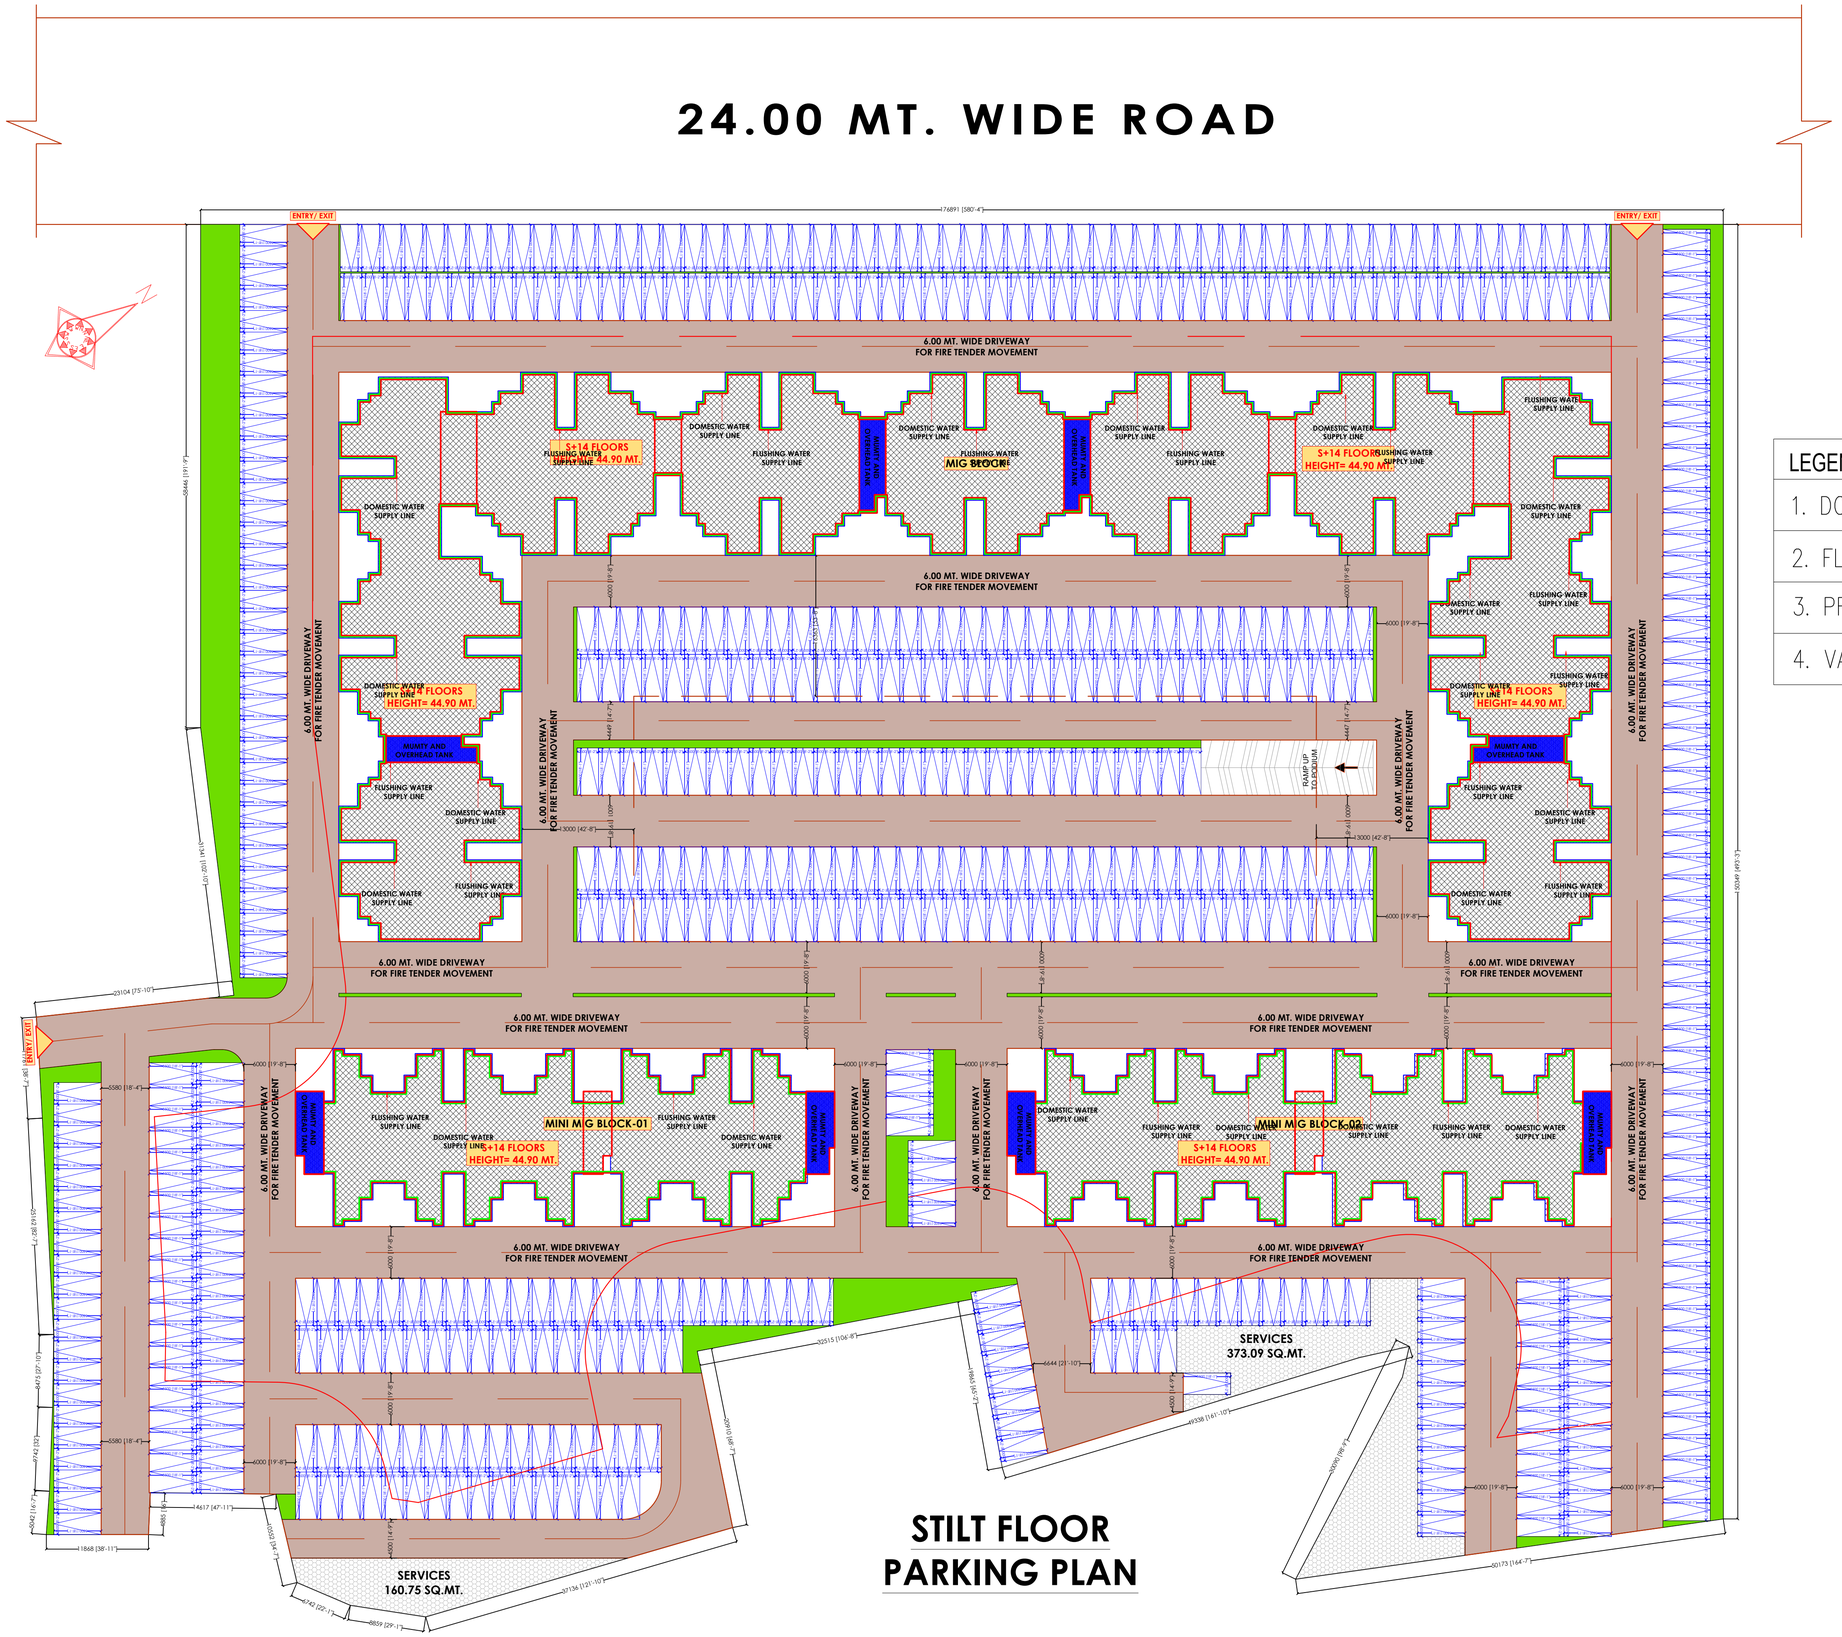


# WATER SUPPLY/ SANITATION PLAN

| LEGEND:- | |
|---|---|
| 1. DOMESTIC WATER SUPPLY | DWS |
| 2. FLUSHING WATER SUPPLY | FWS |
| 3. PRESSURE REDUCING VALVE | ⊗ PRV. |
| 4. VALVE | ⋈ |

## TITLE- PROPOSED MIG & MINI MIG GROUP HOUSING FLATS, PLOT NO.- GH-7 AT KHORABAR TOWNSHIP, GORAKHPUR

## GORAKHPUR VIKAS PRADHIKARAN, GORAKHPUR

| DRAFTSMAN | ASST. ENGINEER (MAP) | TOWN PLANNER | EX. ENGINEER | SECRETARY | VICE CHAIRMAN |
|---|---|---|---|---|---|
| ISSUED BY:- | SCALE:- 1:350 | DATE:- 05-06-2023 | ISSUED BY:- NARENDRA RAI | SCALE:- 1:350 | DATE:- 05-06-2023 |
| DESIGNED BY:- SWADHINATA | | CHECKED BY:- AR. NARENDRA | DESIGNED BY:- AR. AKASH KUMAR SINGH | | CHECKED BY:- AR. ASHISH SRI. |

NOTE:-
1. THIS DRAWING IS SUBMITTED TO M/S BHARAT NAGAR HOUSING & BUILDERS FOR FINAL APPROVAL OF GORAKHPUR DEVELOPMENT AUTHORITYAS PER CONDITIONS OF TENDER.
2. THE PLAN ARE MADE AS PER PREVAILING BUILDING BYE-LAWS AND EXPECT THE DEVELOPMENT AUTHORITY OFFICIAL TO CROSS CHECK THE SAME.
3. WALL THICKNESS SHALL BE CHANGED AS PER STRUCTURAL DESIGN.
4. WHEN SHEAR WALLS ON STILT FLOOR IS PLACED, PARKING CAN BE REDUCED.

NOTE:-
1. THIS DRAWING IS SUBMITTED TO KK CONSTRUCTIONS & BUILDERS FOR FINAL APPROVAL OF GORAKHPUR DEVELOPMENT AUTHORITYAS PER CONDITIONS OF TENDER.
2. THE PLAN ARE MADE AS PER PREVAILING BUILDING BYE-LAWS AND EXPECT THE DEVELOPMENT AUTHORITY OFFICIAL TO CROSS CHECK THE SAME.
3. WALL THICKNESS SHALL BE CHANGED AS PER STRUCTURAL DESIGN.
4. WHEN SHEAR WALLS ON STILT FLOOR IS PLACED, PARKING CAN BE REDUCED.

ARCHITECTS FOR MIG SECTOR:-

NEXUS+ ARCHITECTS

NEXUSPLUS CONSULTANTS LLP.
B-116,2ND FLOOR,SECTOR 50,NOIDA-201301
TEL:- 0120-4355781, WEBSITE:- WWW.NEXUSPLUS.IN

ARCHITECTS FOR MINI MIG SECTOR:-

ACORE

ARCHITECTURAL SERVICES PVT. LTD.
935/D MATRI ANCHAL, GORAKHNATH RAILWAY CROSSING, GORAKHPUR
TEL:- 0551-2255290, MOB.:- +91-9415321836, WEBSITE:- WWW.ACORE.CO.IN