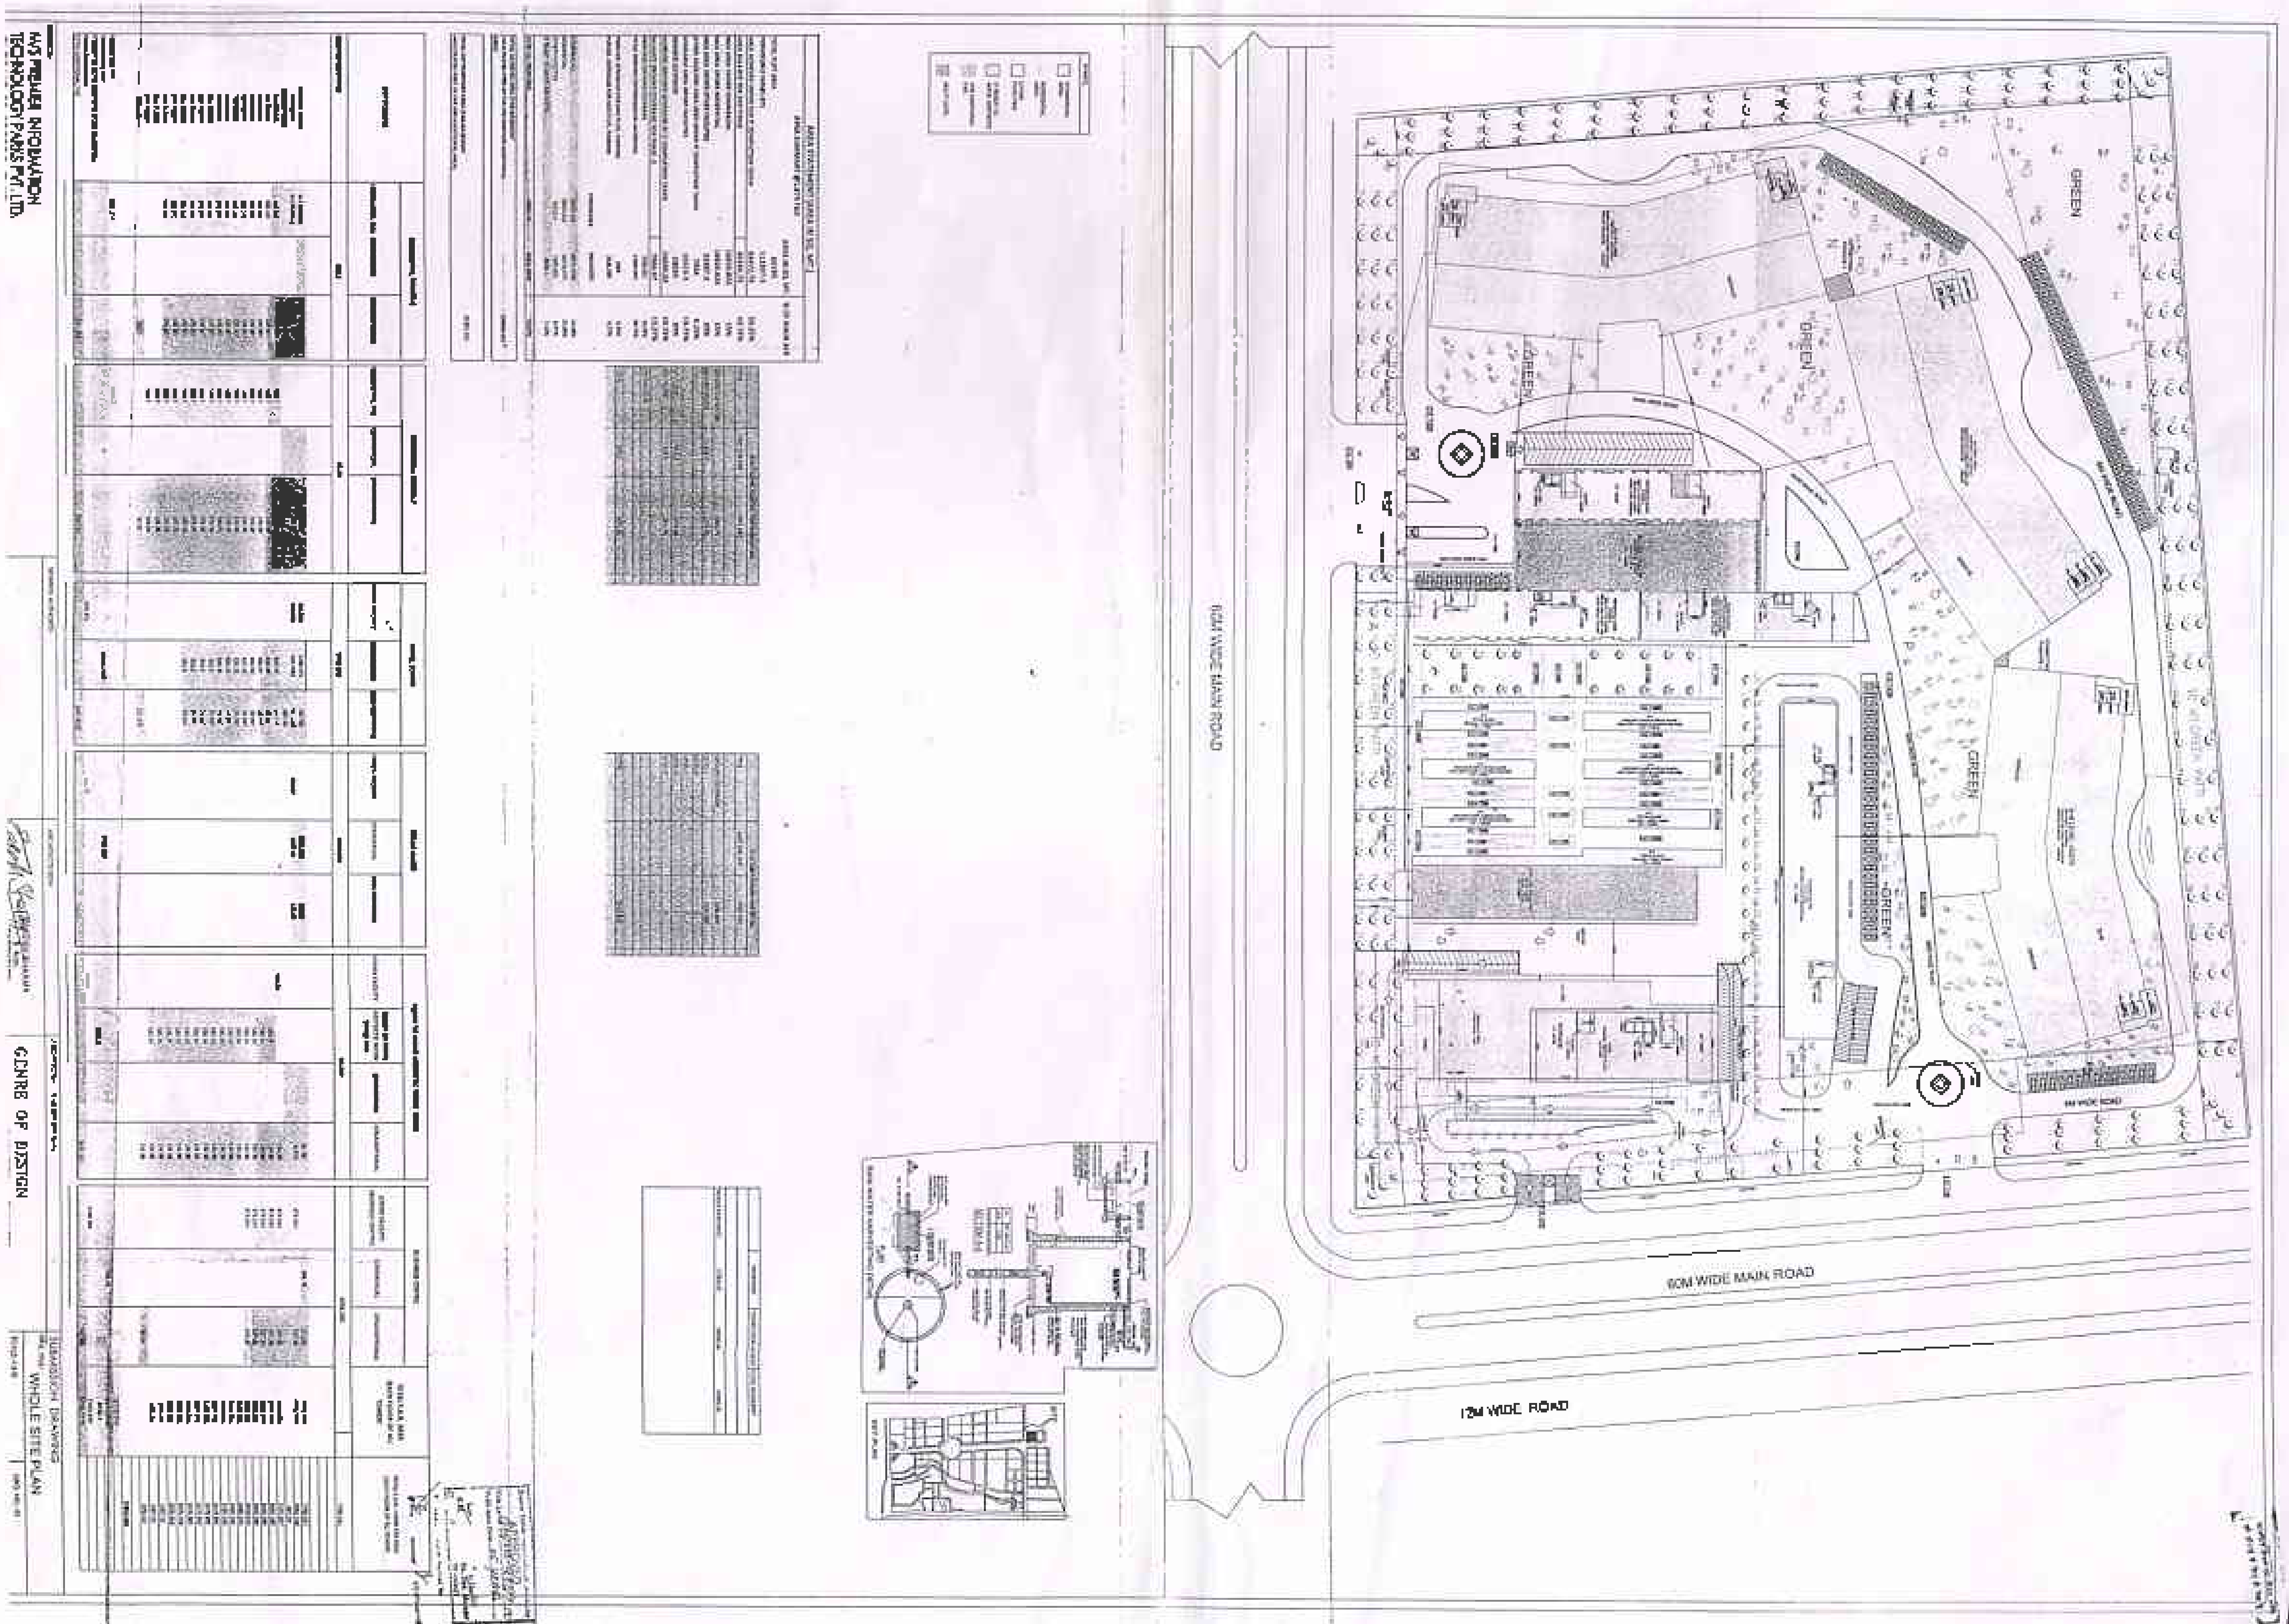
M/S PREMIER INFORMATION TECHNOLOGY PARKS PVT. LTD.
GENRE OF DESIGN
SUBMISSION DRAWING
WHOLE SITE PLAN
60M WIDE MAIN ROAD
60M WIDE MAIN ROAD
12M WIDE ROAD
GREEN
GREEN
GREEN
GREEN