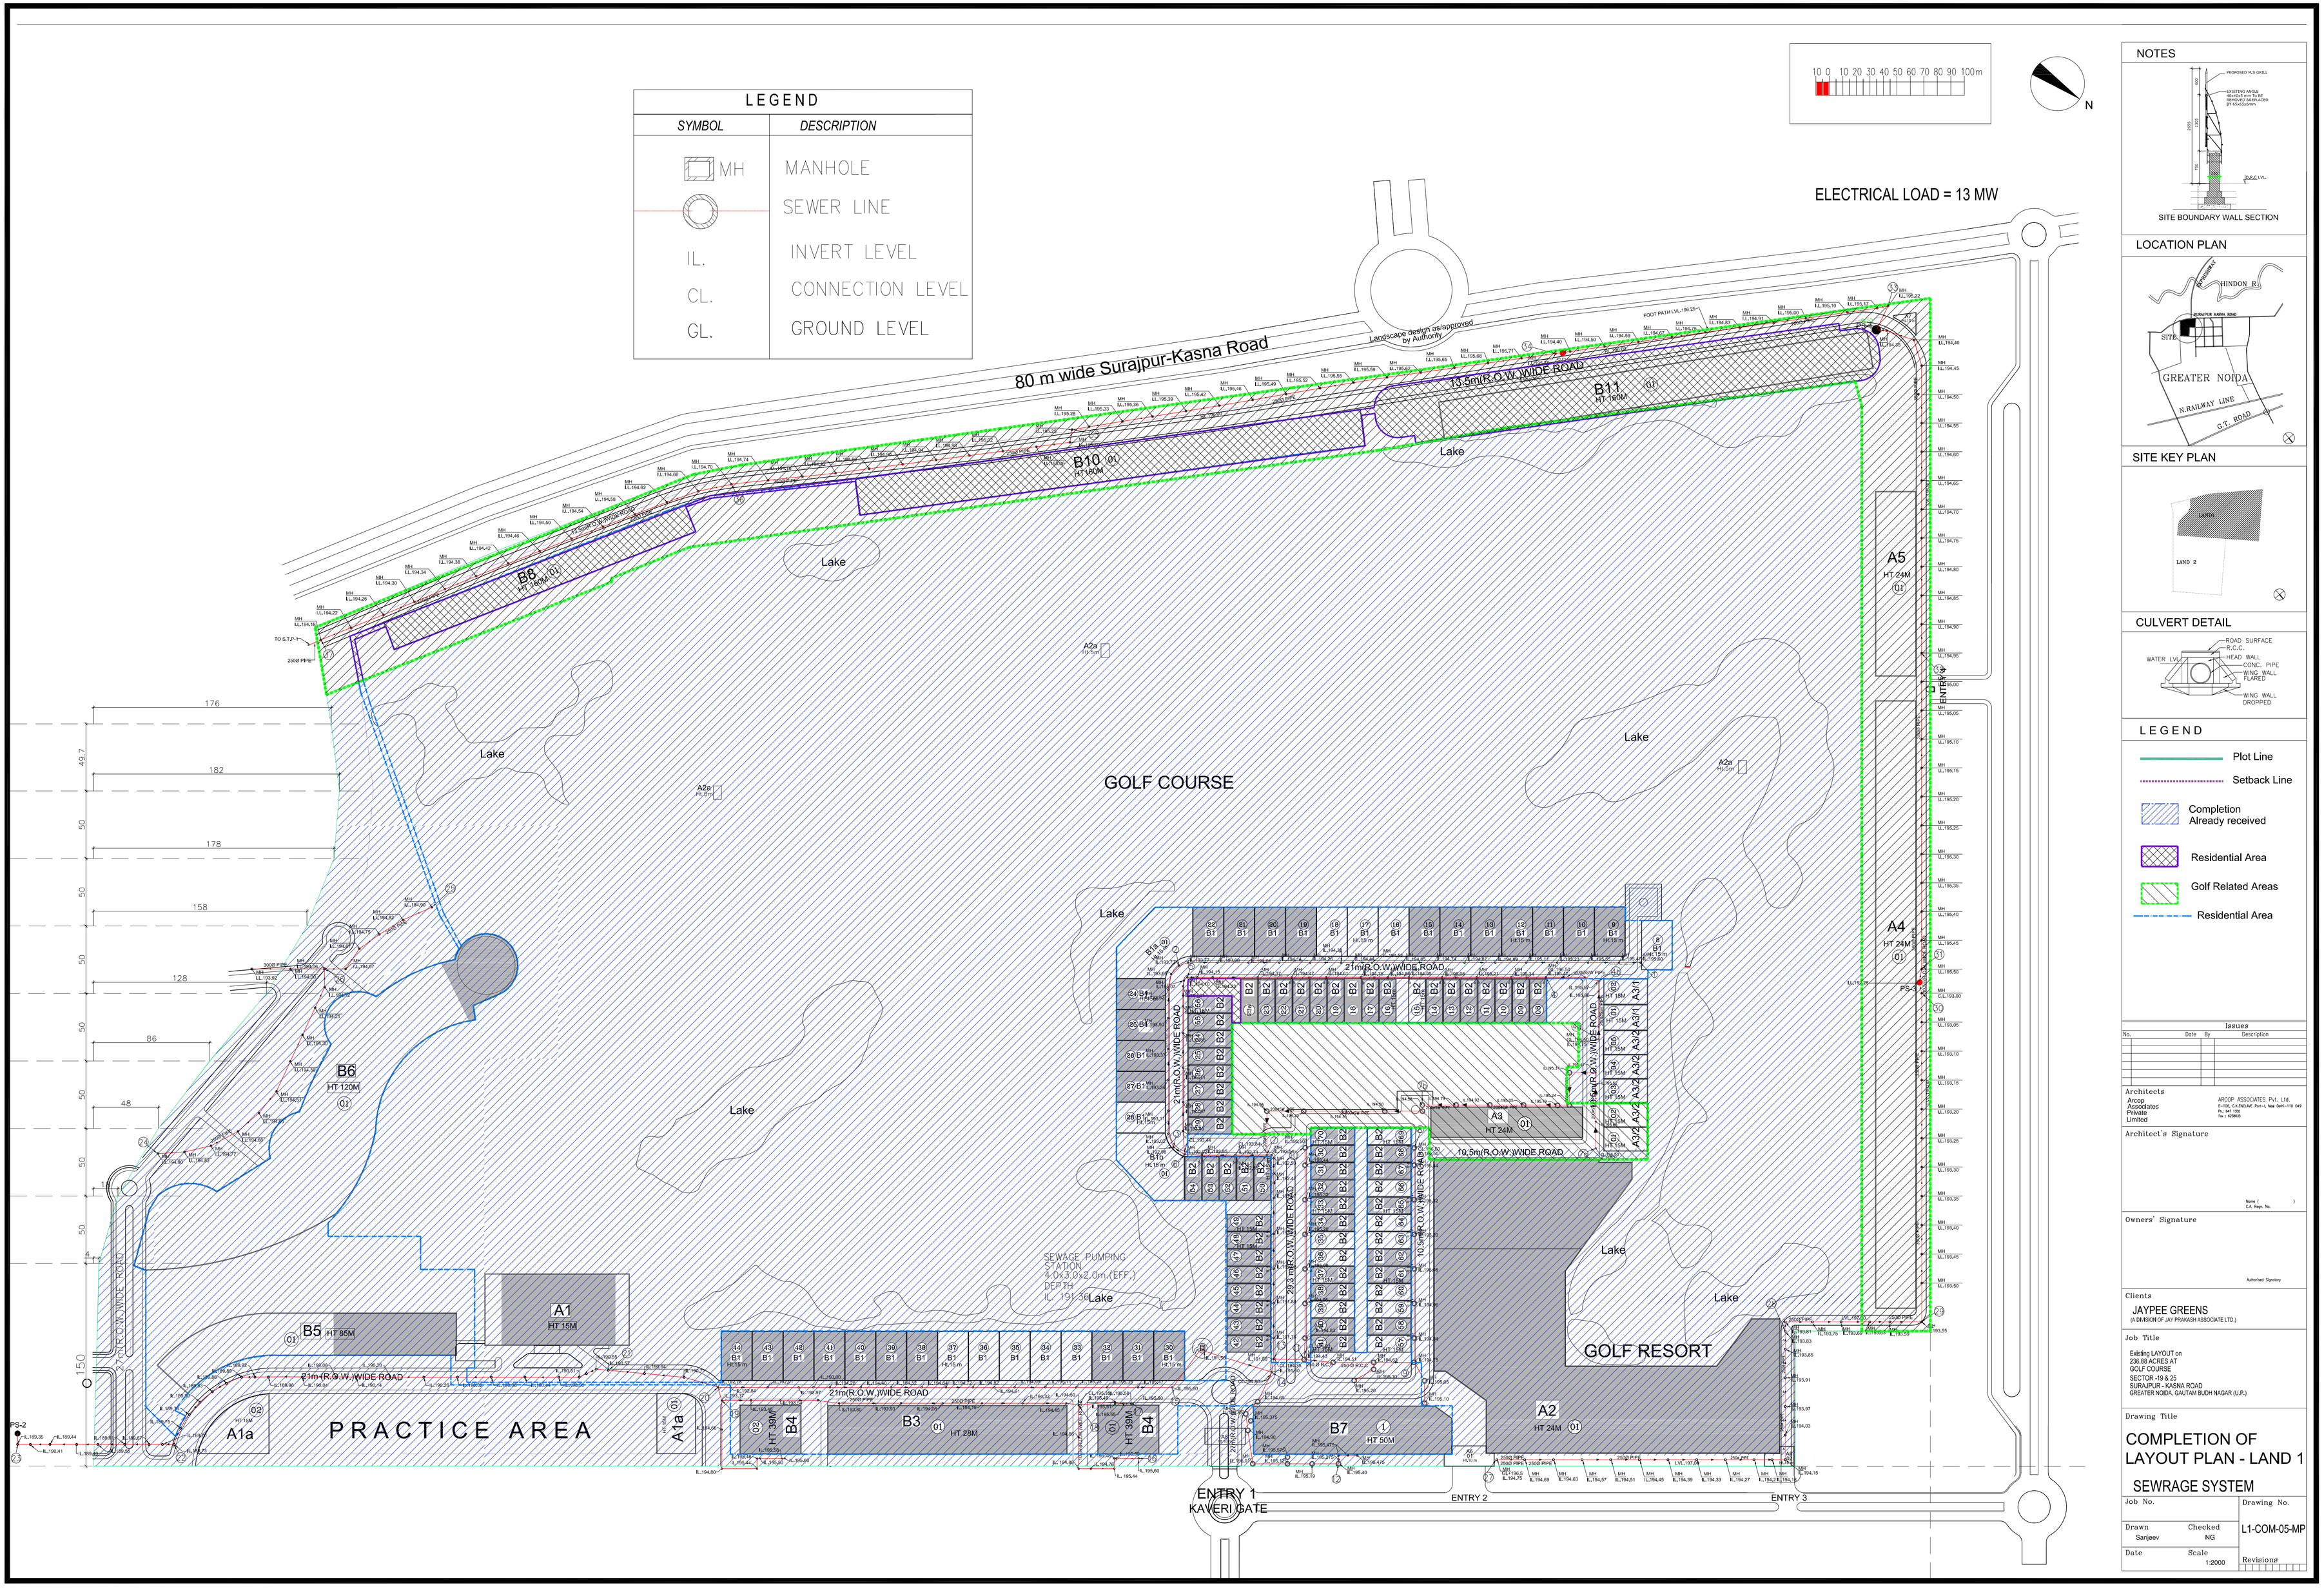
LEGEND
SYMBOL
DESCRIPTION
MH
MANHOLE
SEWER LINE
IL.
INVERT LEVEL
CL.
CONNECTION LEVEL
GL.
GROUND LEVEL
ELECTRICAL LOAD = 13 MW
N
80 m wide Surajpur-Kasna Road
Landscape design as/approved by Authority
13.5m(R.O.W.)WIDE ROAD
B11
HT 180M
B10
HT 180M
B8
HT 180M
Lake
A2a
GOLF COURSE
A5
HT 24M
A4
HT 24M
ENTRY 4
B6
HT 120M
B5
HT 85M
A1
HT 15M
A1a
PRACTICE AREA
21m(R.O.W.)WIDE ROAD
19.5m(R.O.W.)WIDE ROAD
10.5m(R.O.W.)WIDE ROAD
A3
HT 24M
B3
HT 28M
B4
HT 39M
B7
HT 50M
A2
HT 24M
GOLF RESORT
SEWAGE PUMPING STATION 4.0x3.0x2.0m (EFF.) DEPTH IL. 191.38
ENTRY 1
KAVERI GATE
ENTRY 2
ENTRY 3
NOTES
SITE BOUNDARY WALL SECTION
LOCATION PLAN
HINDON R.
SITE
GREATER NOIDA
N.RAILWAY LINE
G.T. ROAD
SITE KEY PLAN
LAND1
LAND 2
CULVERT DETAIL
ROAD SURFACE R.C.C.
HEAD WALL
CONC. PIPE
WING WALL FLARED
WING WALL DROPPED
WATER LVL.
LEGEND
Plot Line
Setback Line
Completion Already received
Residential Area
Golf Related Areas
Residential Area
Issues
No.
Date
By
Description
Architects
Arcop Associates Private Limited
ARCOP ASSOCIATES Pvt. Ltd.
E-108, GARGUDDI, Kalkaji Ext., New Delhi-110 019
Ph.: 641 1408
Fax : 623835
Architect's Signature
Name (
C.A. Regn. No.
)
Owners' Signature
Authorised Signatory
Clients
JAYPEE GREENS
(A DIVISION OF JAY PRAKASH ASSOCIATE LTD.)
Job Title
Existing LAYOUT on
236.88 ACRES AT
GOLF COURSE
SECTOR -19 & 25
SURAJPUR - KASNA ROAD
GREATER NOIDA, GAUTAM BUDH NAGAR (U.P.)
Drawing Title
COMPLETION OF LAYOUT PLAN - LAND 1
SEWRAGE SYSTEM
Job No.
Drawing No.
L1-COM-05-MP
Drawn
Sanjeev
Checked
NG
Date
Scale
1:2000
Revisions