LAND SCAPE PLAN OF COLONY "GOVIND VIHAR - PHASE -I" ON KHASRA NO. 1019 , 1020 & 1046 SITUATED AT MAUZA BARAULI AHIR IN TAJGANJ WARD AGRA.

OWNERS :- NEELANCHAL TOWN PROJECT PVT. LTD.
FORMERLY KNOWN AS V.B.COLD STORAGE P.LTD.
Mahadev Sahakari Avas Samiti Ltd.
K . P . Buildwell Pvt. Ltd.
AUTH. SIGNATORY:- SHRI V.C. JAIN

REFERENCE- NORTH

COLONY BOUNDRY
OTHERS PROPERTY
PARK
SMALL TREES
MAIN GATE
BIG TREES
IRRIGATION PIPE
BOGEN VILLA
SHRUBS
ELECTRIC POLE

AUTHORISED SIGNATORY
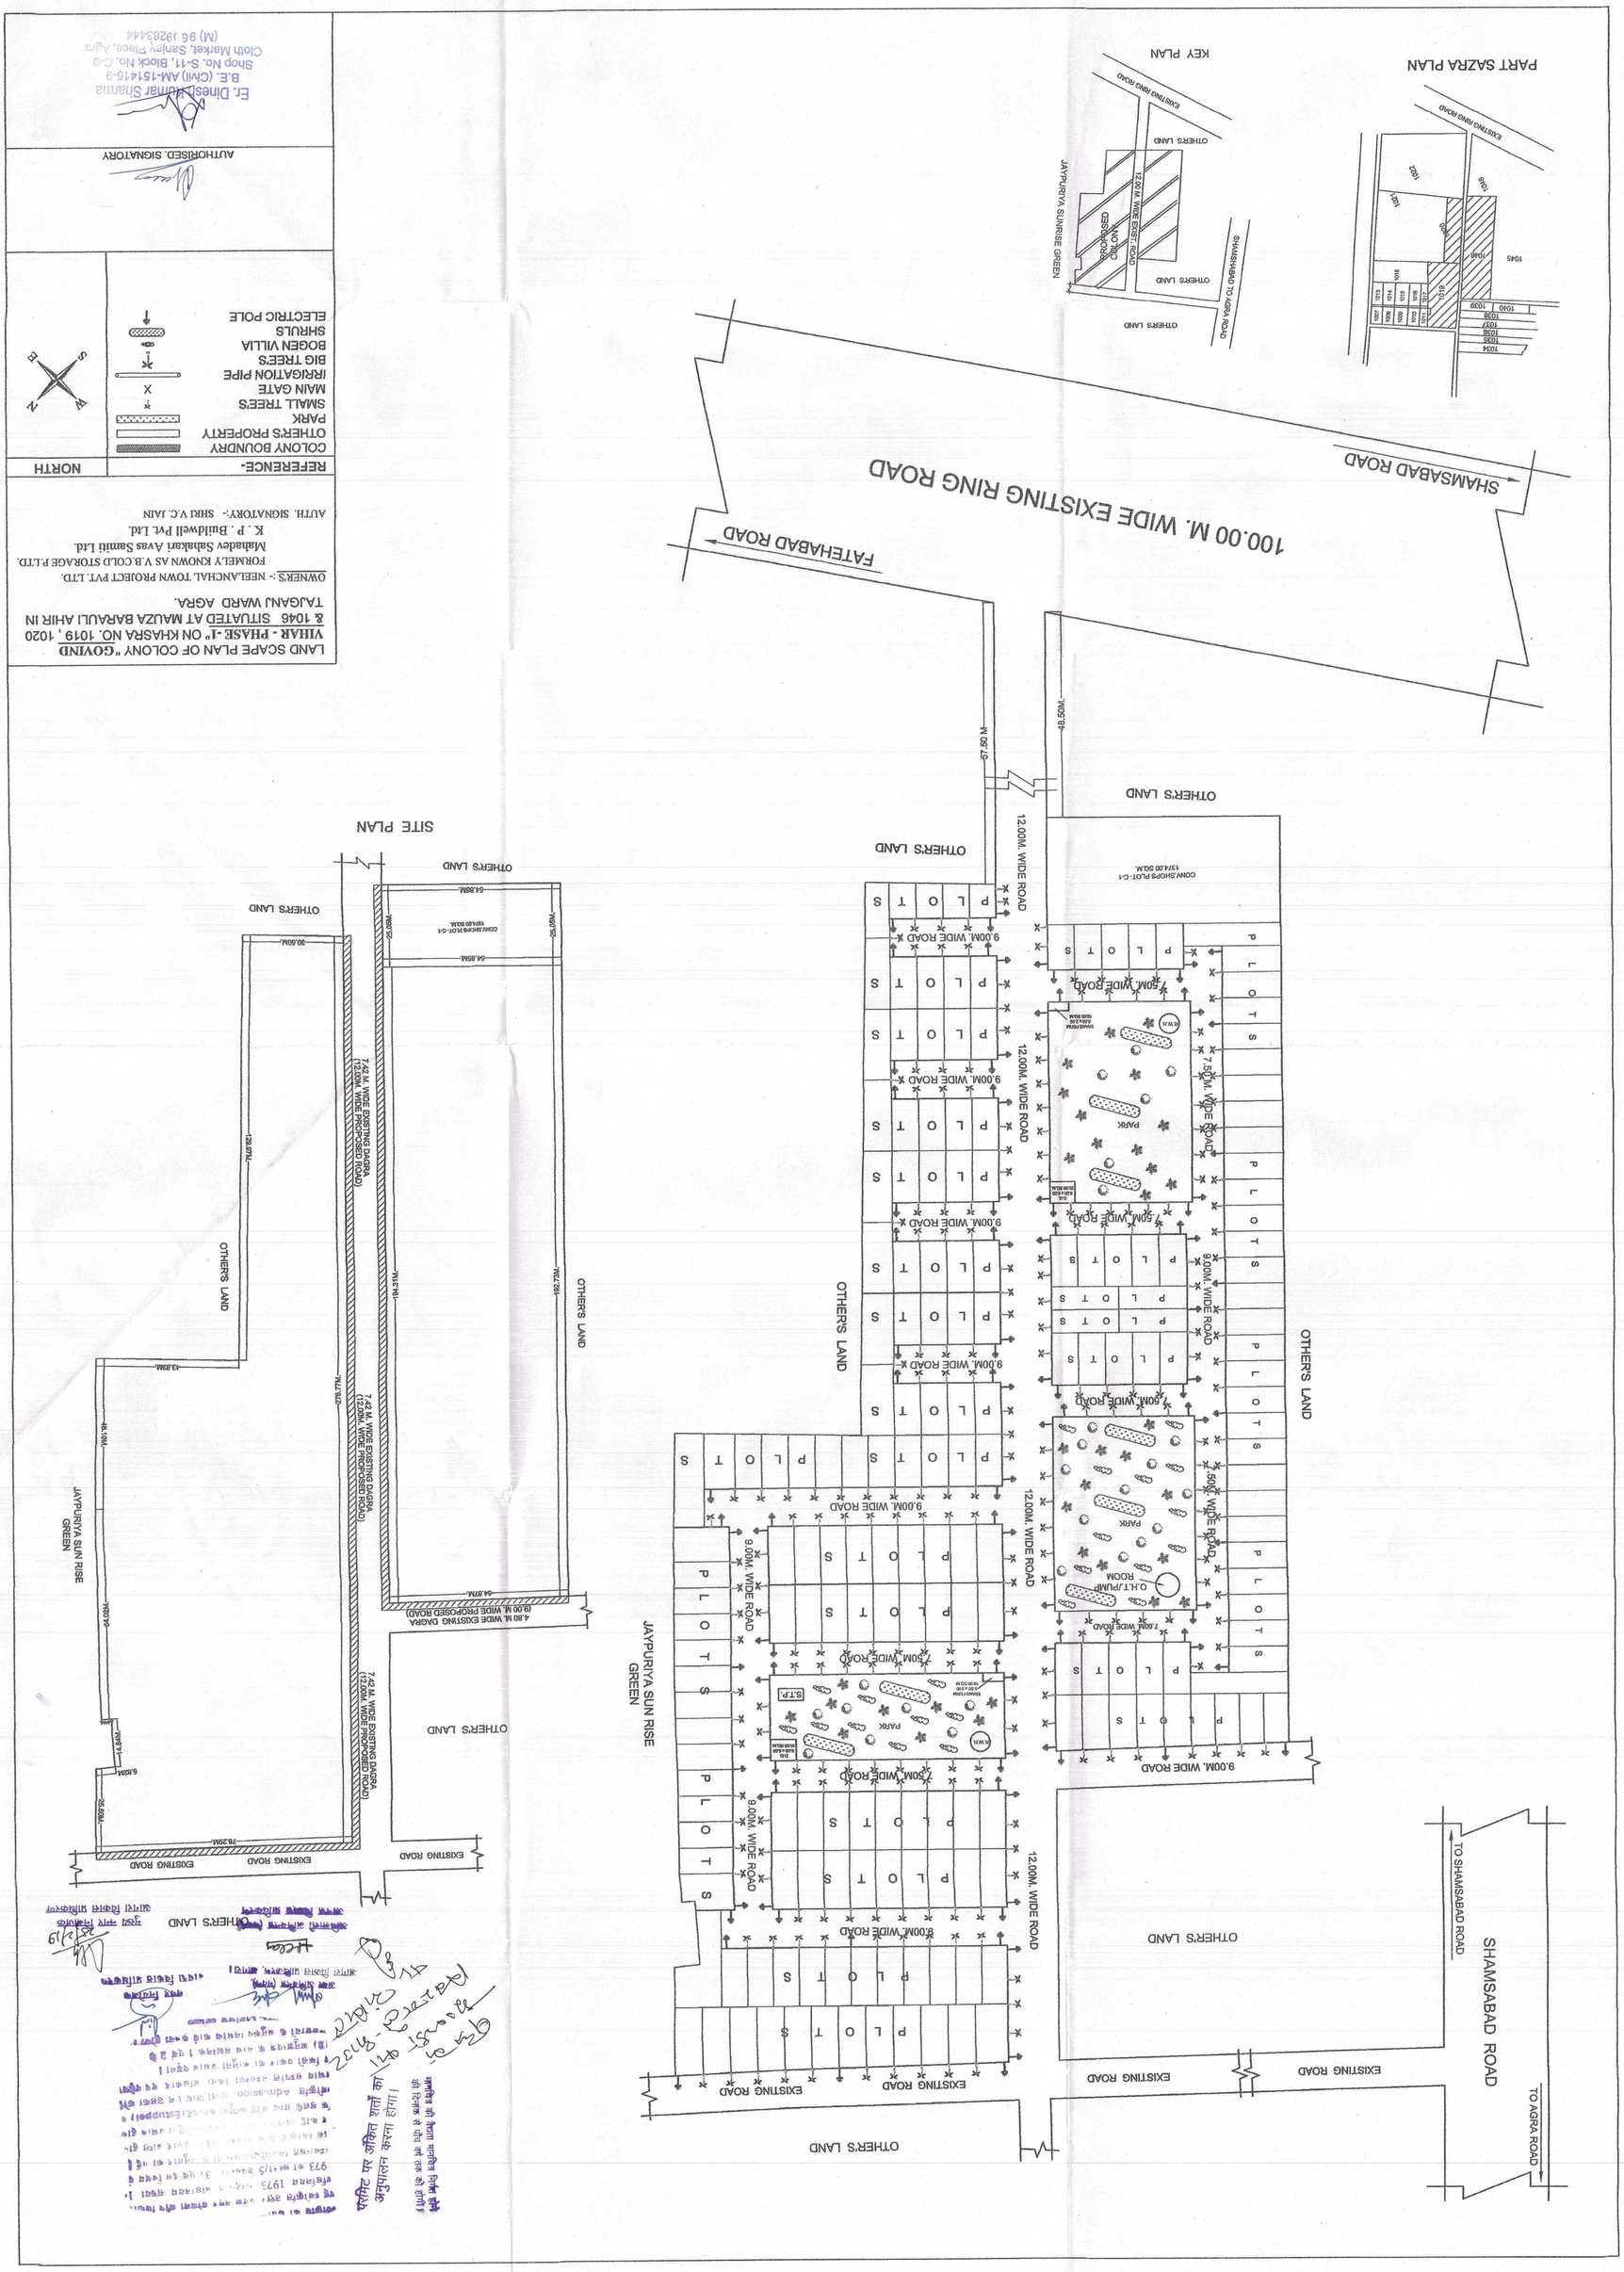
Er. Dineshkumar Sharma
B.E. (Civil) AM-151415-9
Shop No. S-11, Block No. C-9
Cloth Market, Sanjay Place, Agra
(M) 96 1926344