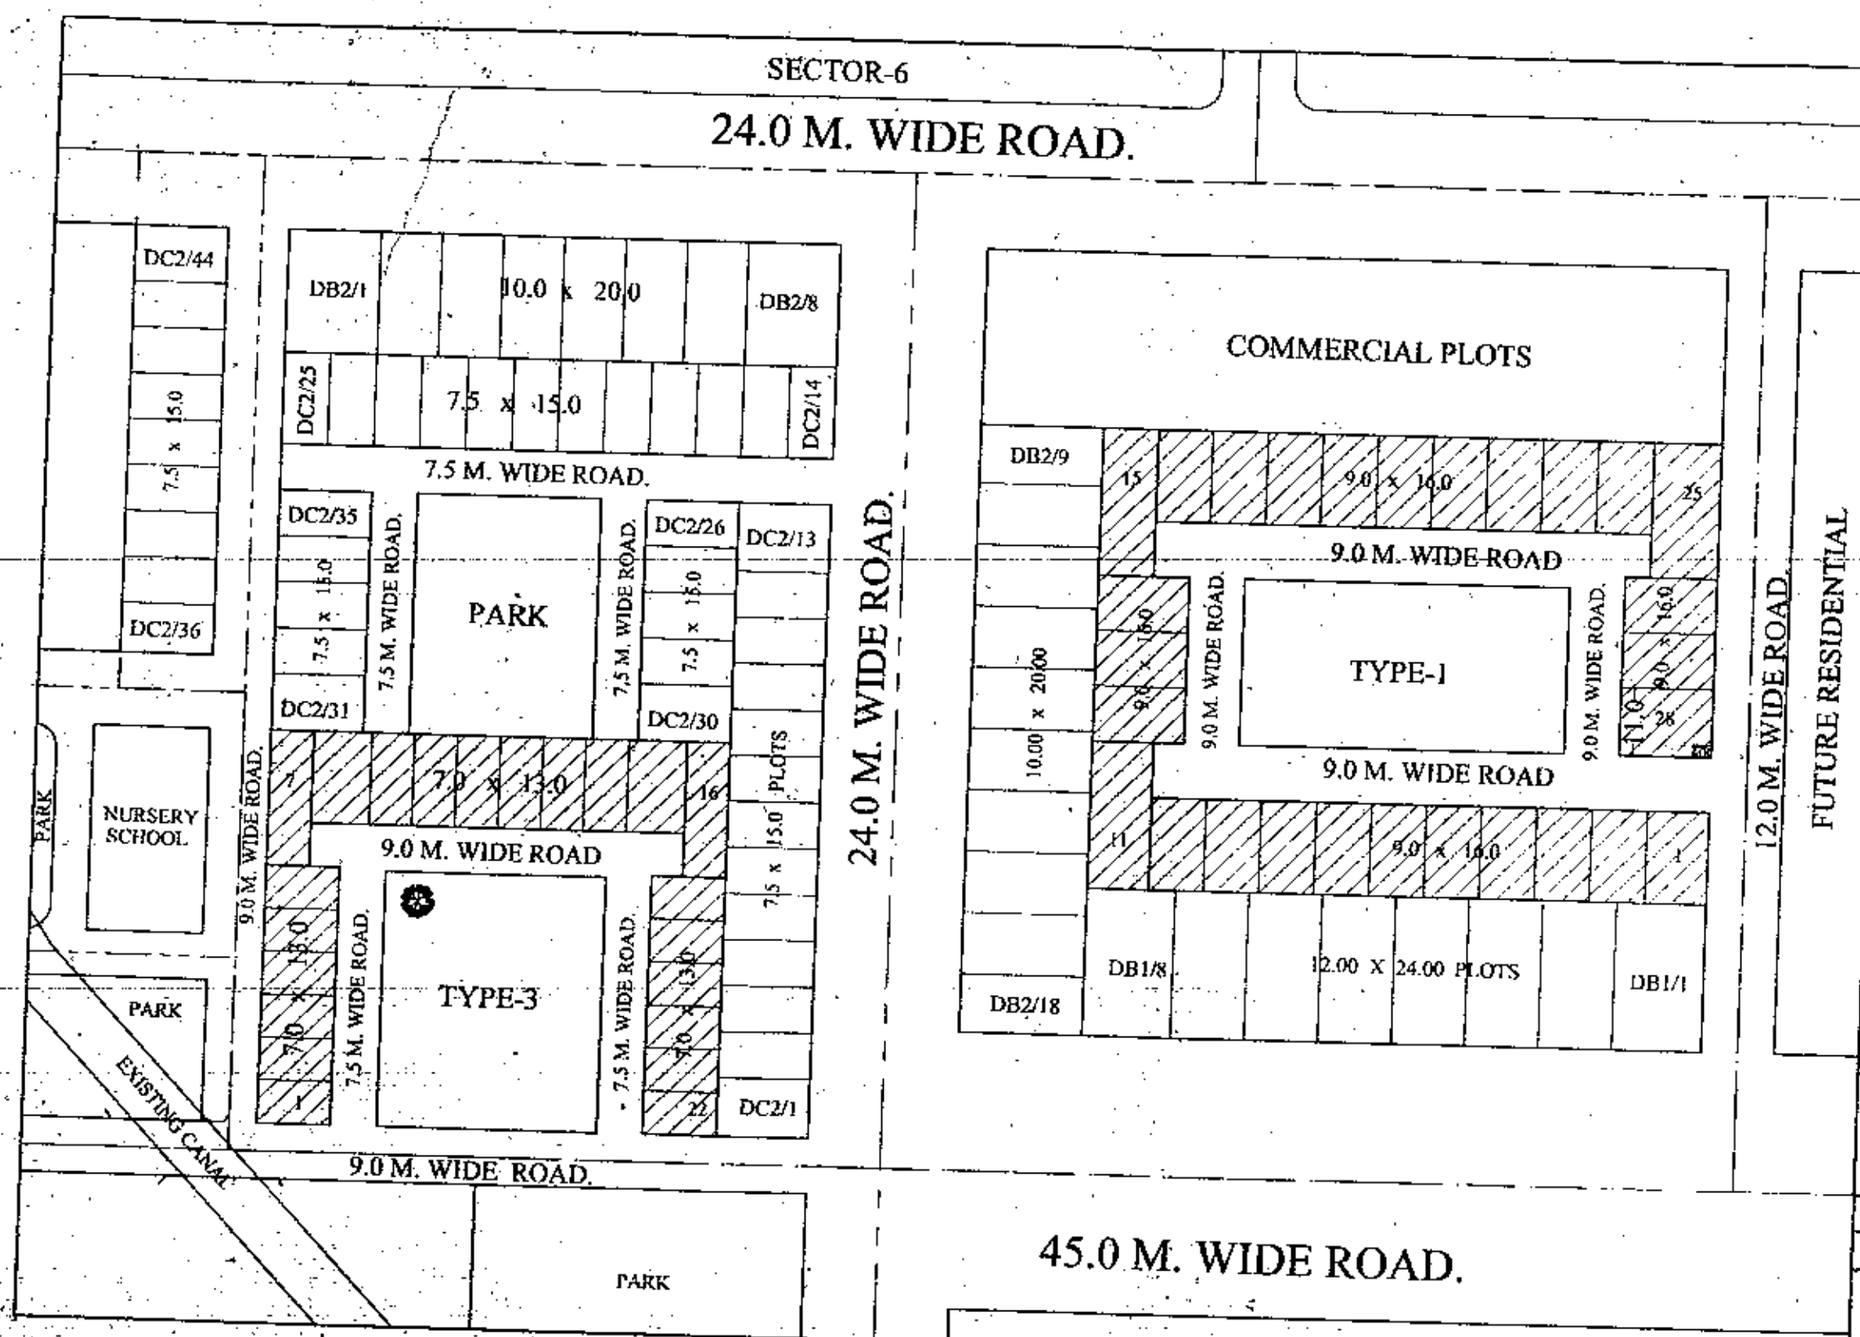

BAREILLY DEVELOPMENT AUTHORITY

AREA STATEMENT:

NET AREA OF SCHEME	41596.00Sq.Mt.
AREA UNDER ZONAL ROAD	10413.00Sq.Mt.
AREA UNDER NET SCHEME	31183.00Sq.Mt
AREA UNDER RESIDENTIAL	17273.00 Sq.Mt
AREA UNDER ROAD	7350.00 Sq.Mt.
AREA UNDER PARK	4094.00 Sq.Mt.
COMMERCIAL AREA	2466.00 Sq.Mt.

NUMBERING PLAN FOR DUPLEX HOUSING AND OTHER PLOTS AT SECTOR-5 VILL-DOHRIYA RAMGANGA NAGAR SCHEME, BAREILLY.

PROPERTY DETAILS:

TYPE-1 DUPLEX	= 28NOS
TYPE-3 DUPLEX	= 22NOS
12.00Mt.x24.00	= 08NOS
10.00Mt.x20.00	= 18NOS
7.50Mt.x15.00	= 44NOS
------ SCHEME BOUNDARY	

SCALE	DATED	NORTH
1:1000	19-SEP'2010	

NOTES:

RELEASED FOR SITE VERIFICATION.
R.G.N - SEC.-5(2)

DRAWN BY: PREETI SAGAR

A.T.P. (ASHISH GUPTA)	SEC. (M.S. KAMAL)	V.C. (J.P.SAGAR)