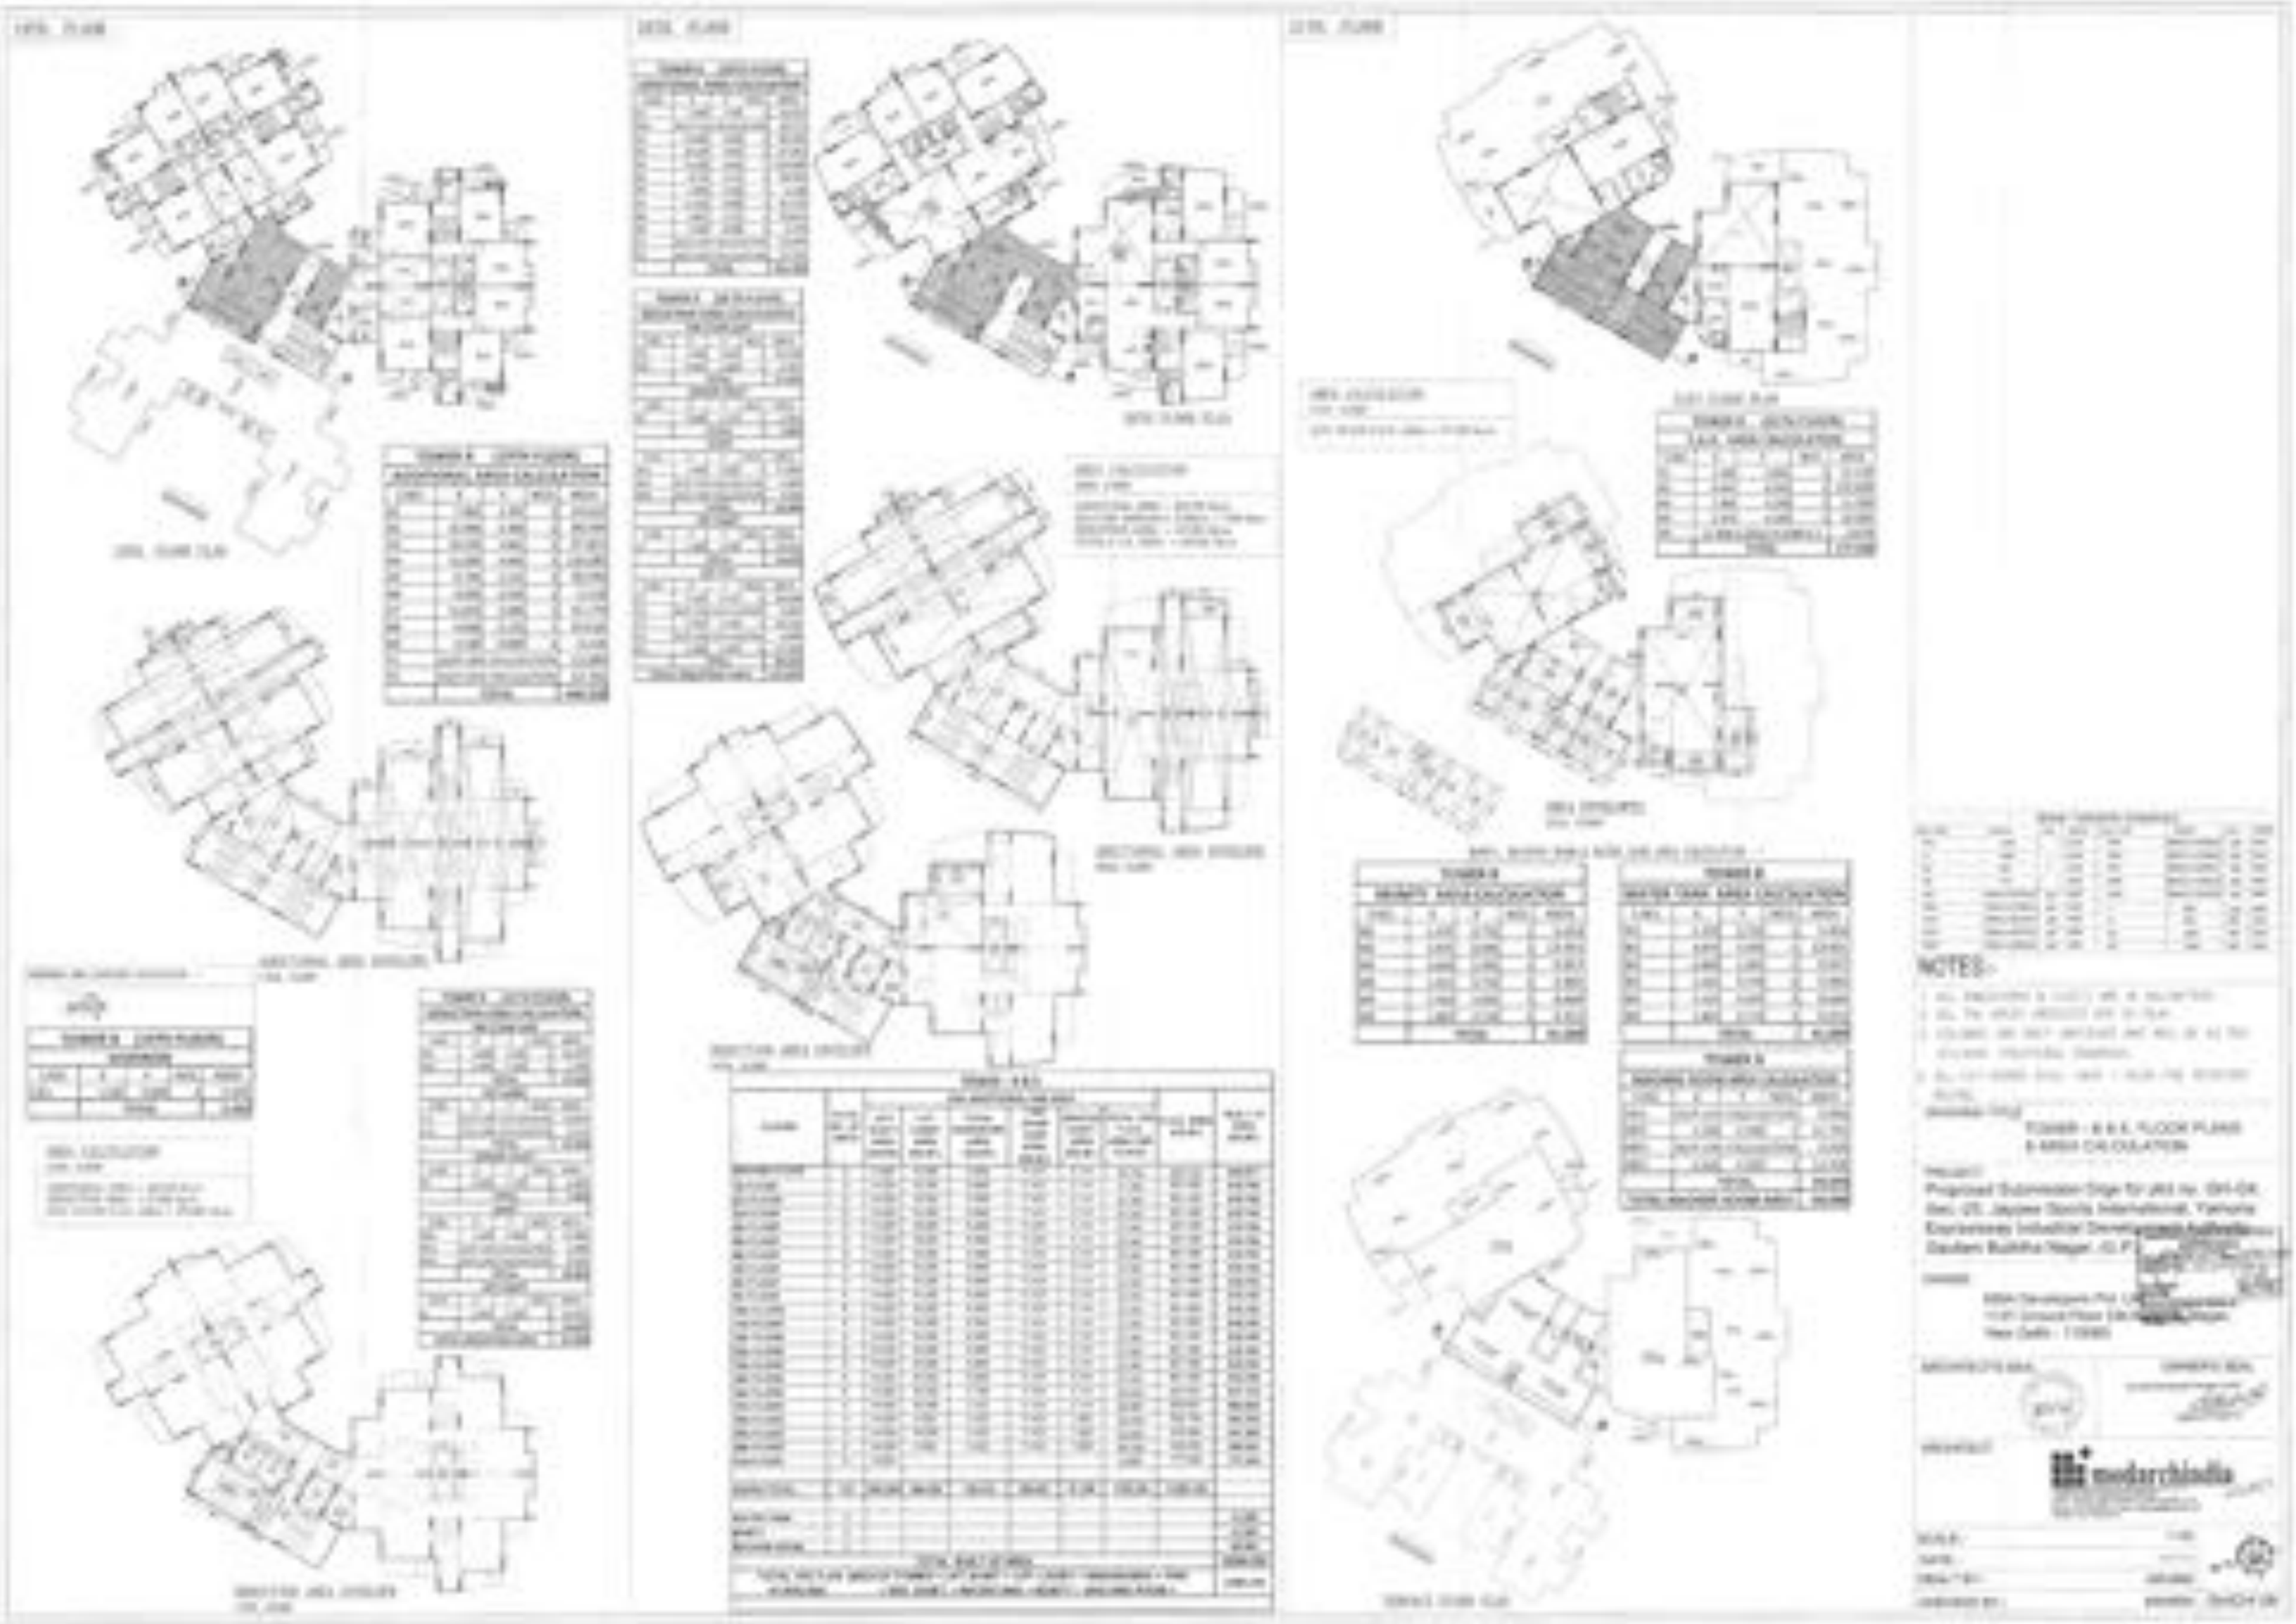
NOTES:-
TOWER - B & E FLOOR PLANS
& AREA CALCULATION
modarchitects