यह स्वीकृत/निर्गमन अनन्तिम है। 'पूर्णता प्रमाण-पत्र' प्राप्त करने के बाद ही इस परिसर का वास्तविक उपभोग किया जा सकेगा"

01/01/18
अपर सचिव
इलाहाबाद विकास प्राधिकरण
इलाहाबाद

23/12/17
अधिशासी अभियन्ता
इलाहाबाद विकास प्राधिकरण
इलाहाबाद

23/12/17
सहायक अभियन्ता
विकास प्राधिकरण
इलाहाबाद

23/12/17
अवर अभियन्ता
इलाहाबाद विकास प्राधिकरण

इलाहाबाद विकास प्राधिकरण
पत्रांक 117 / मानचित्र (ले०स०ट०) जोन-II/मु०मा०/2014-15
दिनांक 01/01/2017

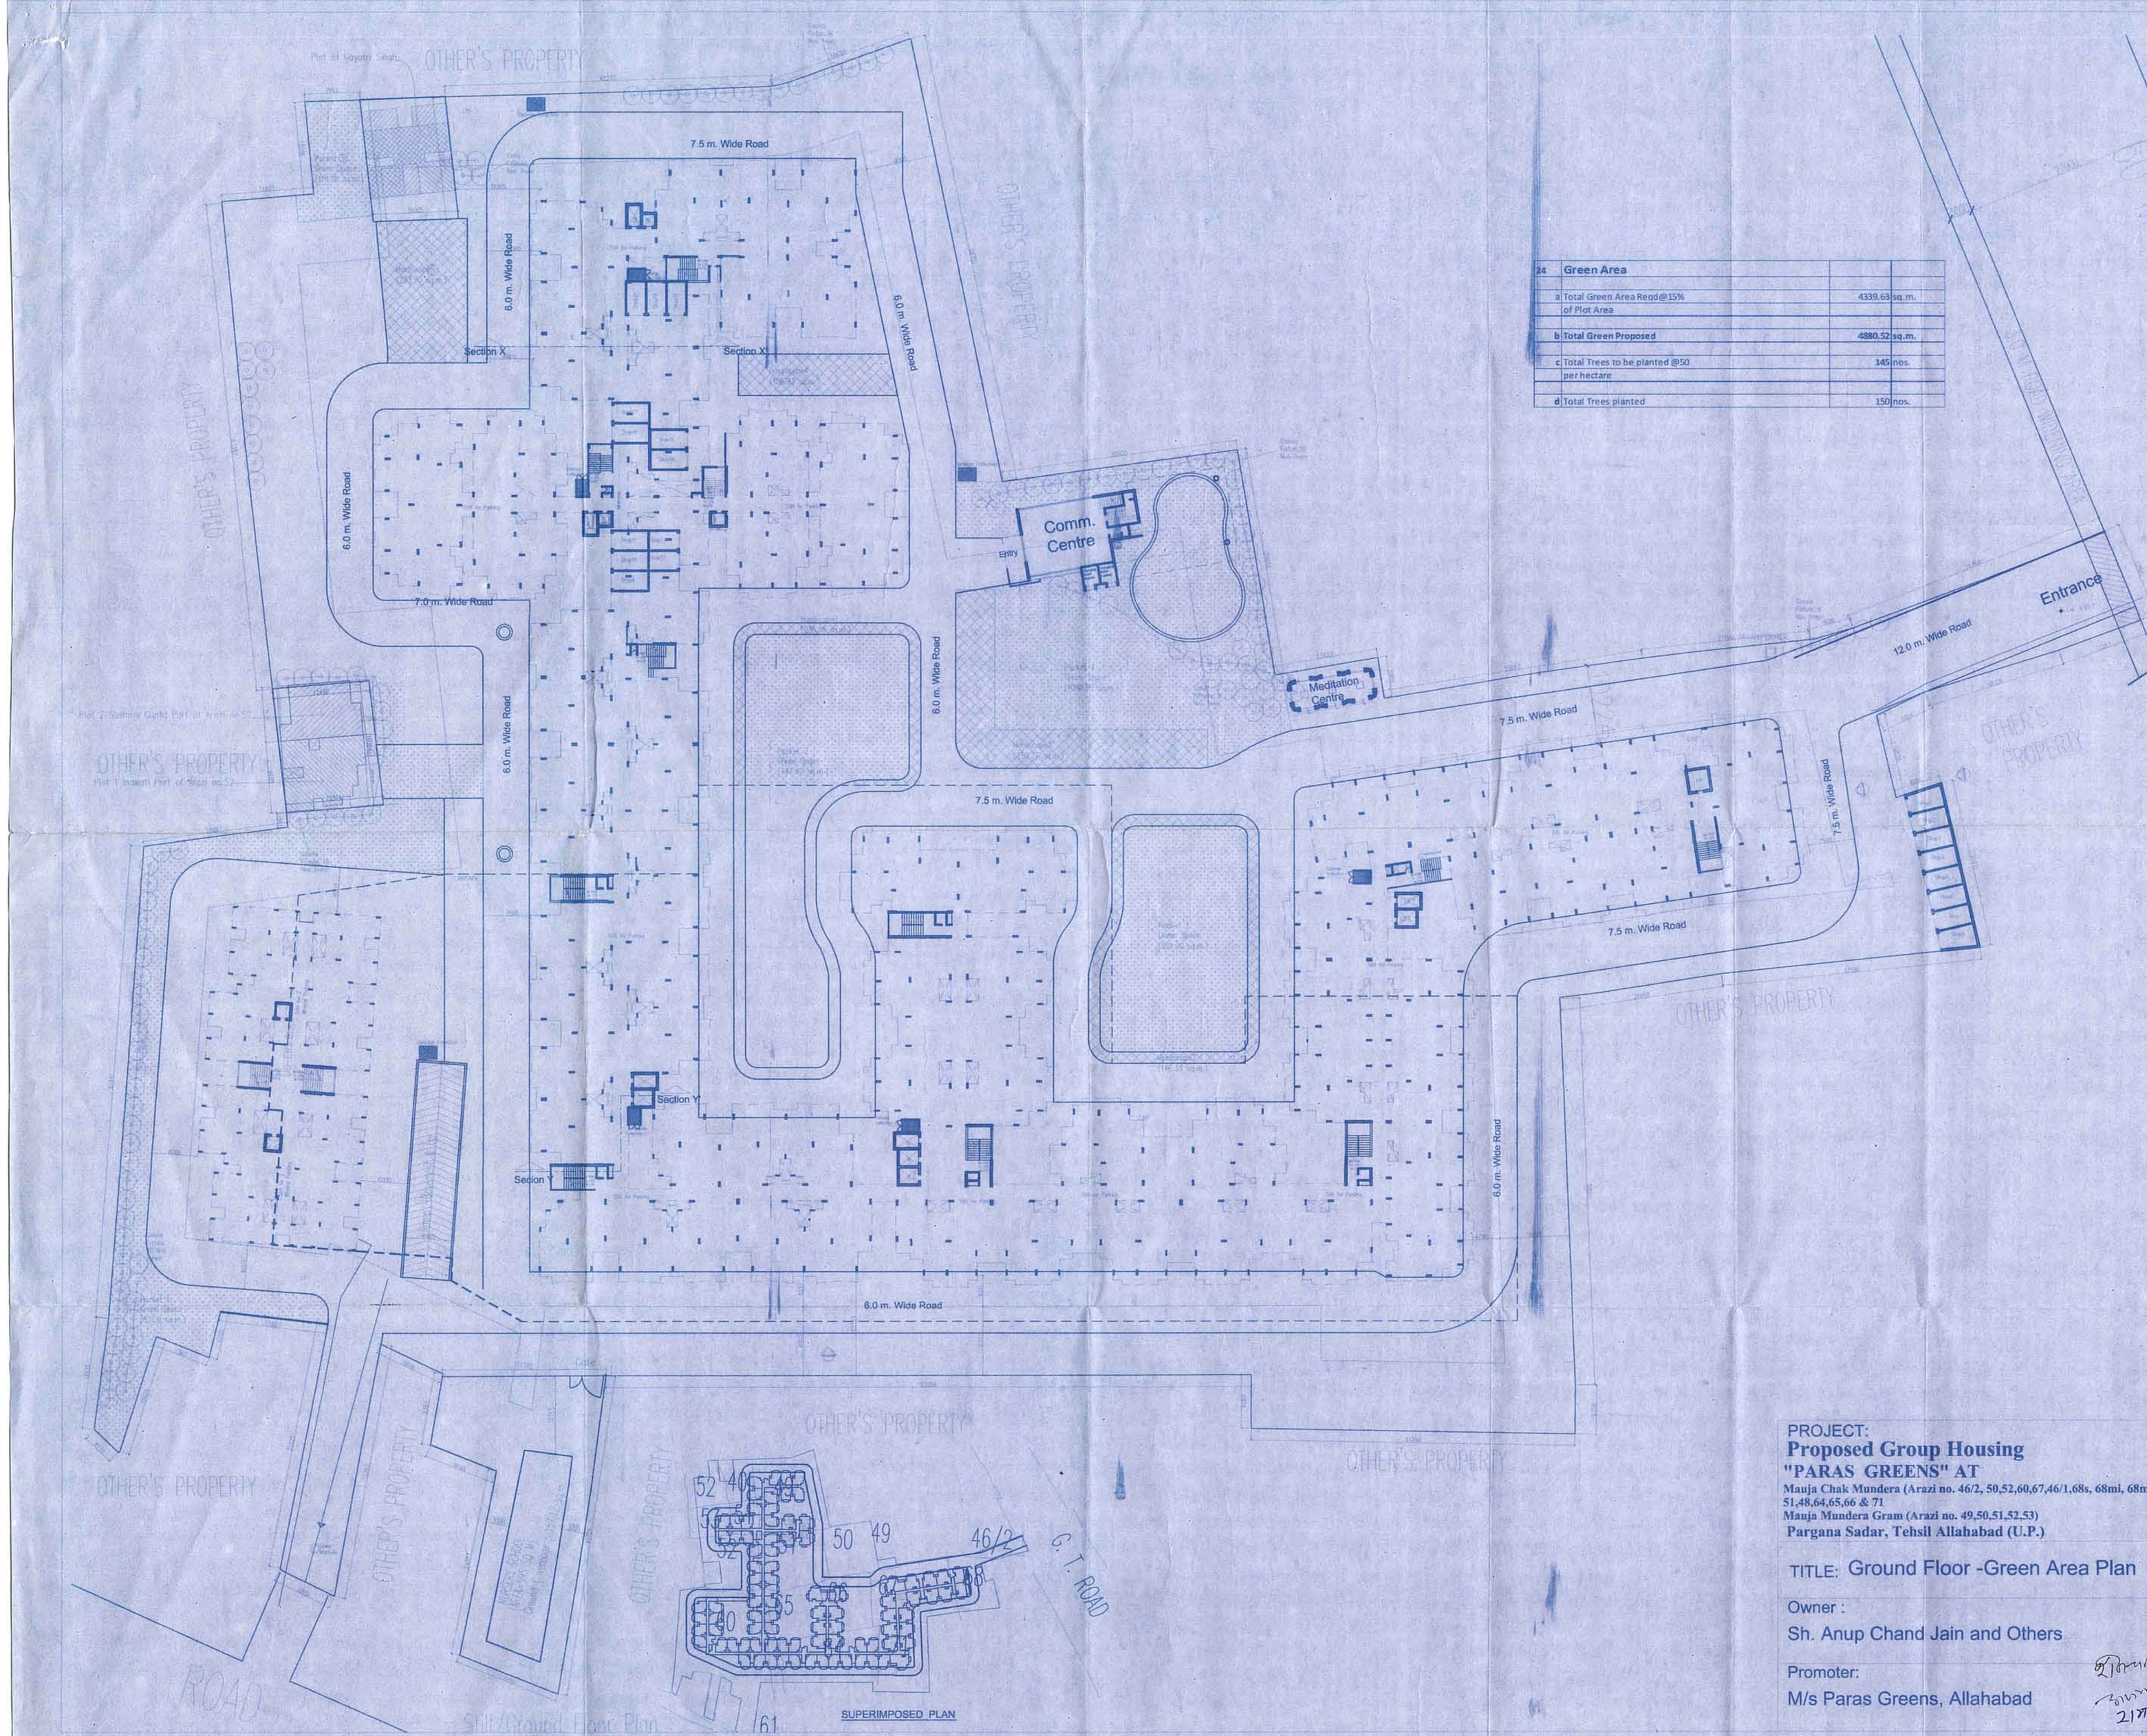

24	**Green Area**		
a	Total Green Area Reqd@15% of Plot Area	4339.63	sq. m.
b	**Total Green Proposed**	4880.52	sq. m.
c	Total Trees to be planted @50 per hectare	145	nos.
d	Total Trees planted	150	nos.

PROJECT:
Proposed Group Housing
"PARAS GREENS" AT
Mauja Chak Mundera (Arazi no. 46/2, 50,52,60,67,46/1,68s, 68mi, 68mi, 61, 51,48,64,65,66 & 71
Mauja Mundera Gram (Arazi no. 49,50,51,52,53)
Pargana Sadar, Tehsil Allahabad (U.P.)

TITLE: Ground Floor -Green Area Plan

Owner :
Sh. Anup Chand Jain and Others

Promoter:
M/s Paras Greens, Allahabad

DRG NO : 1 A-2GA
DLT : SK
SCALE : 1:250
NORTH

Architect :
Shivarpit Katoch
115, Block IV, First Floor Ganga Shopping Complex
Sector-29, Noida (U.P.)
Ph.no.- 0120-4271580

Owner : For PARAS GREENS Partner
For PARAS GREENS Partner
Architect: SHIVARPIT KATOCH (ARCHITECT) CA/99/25542