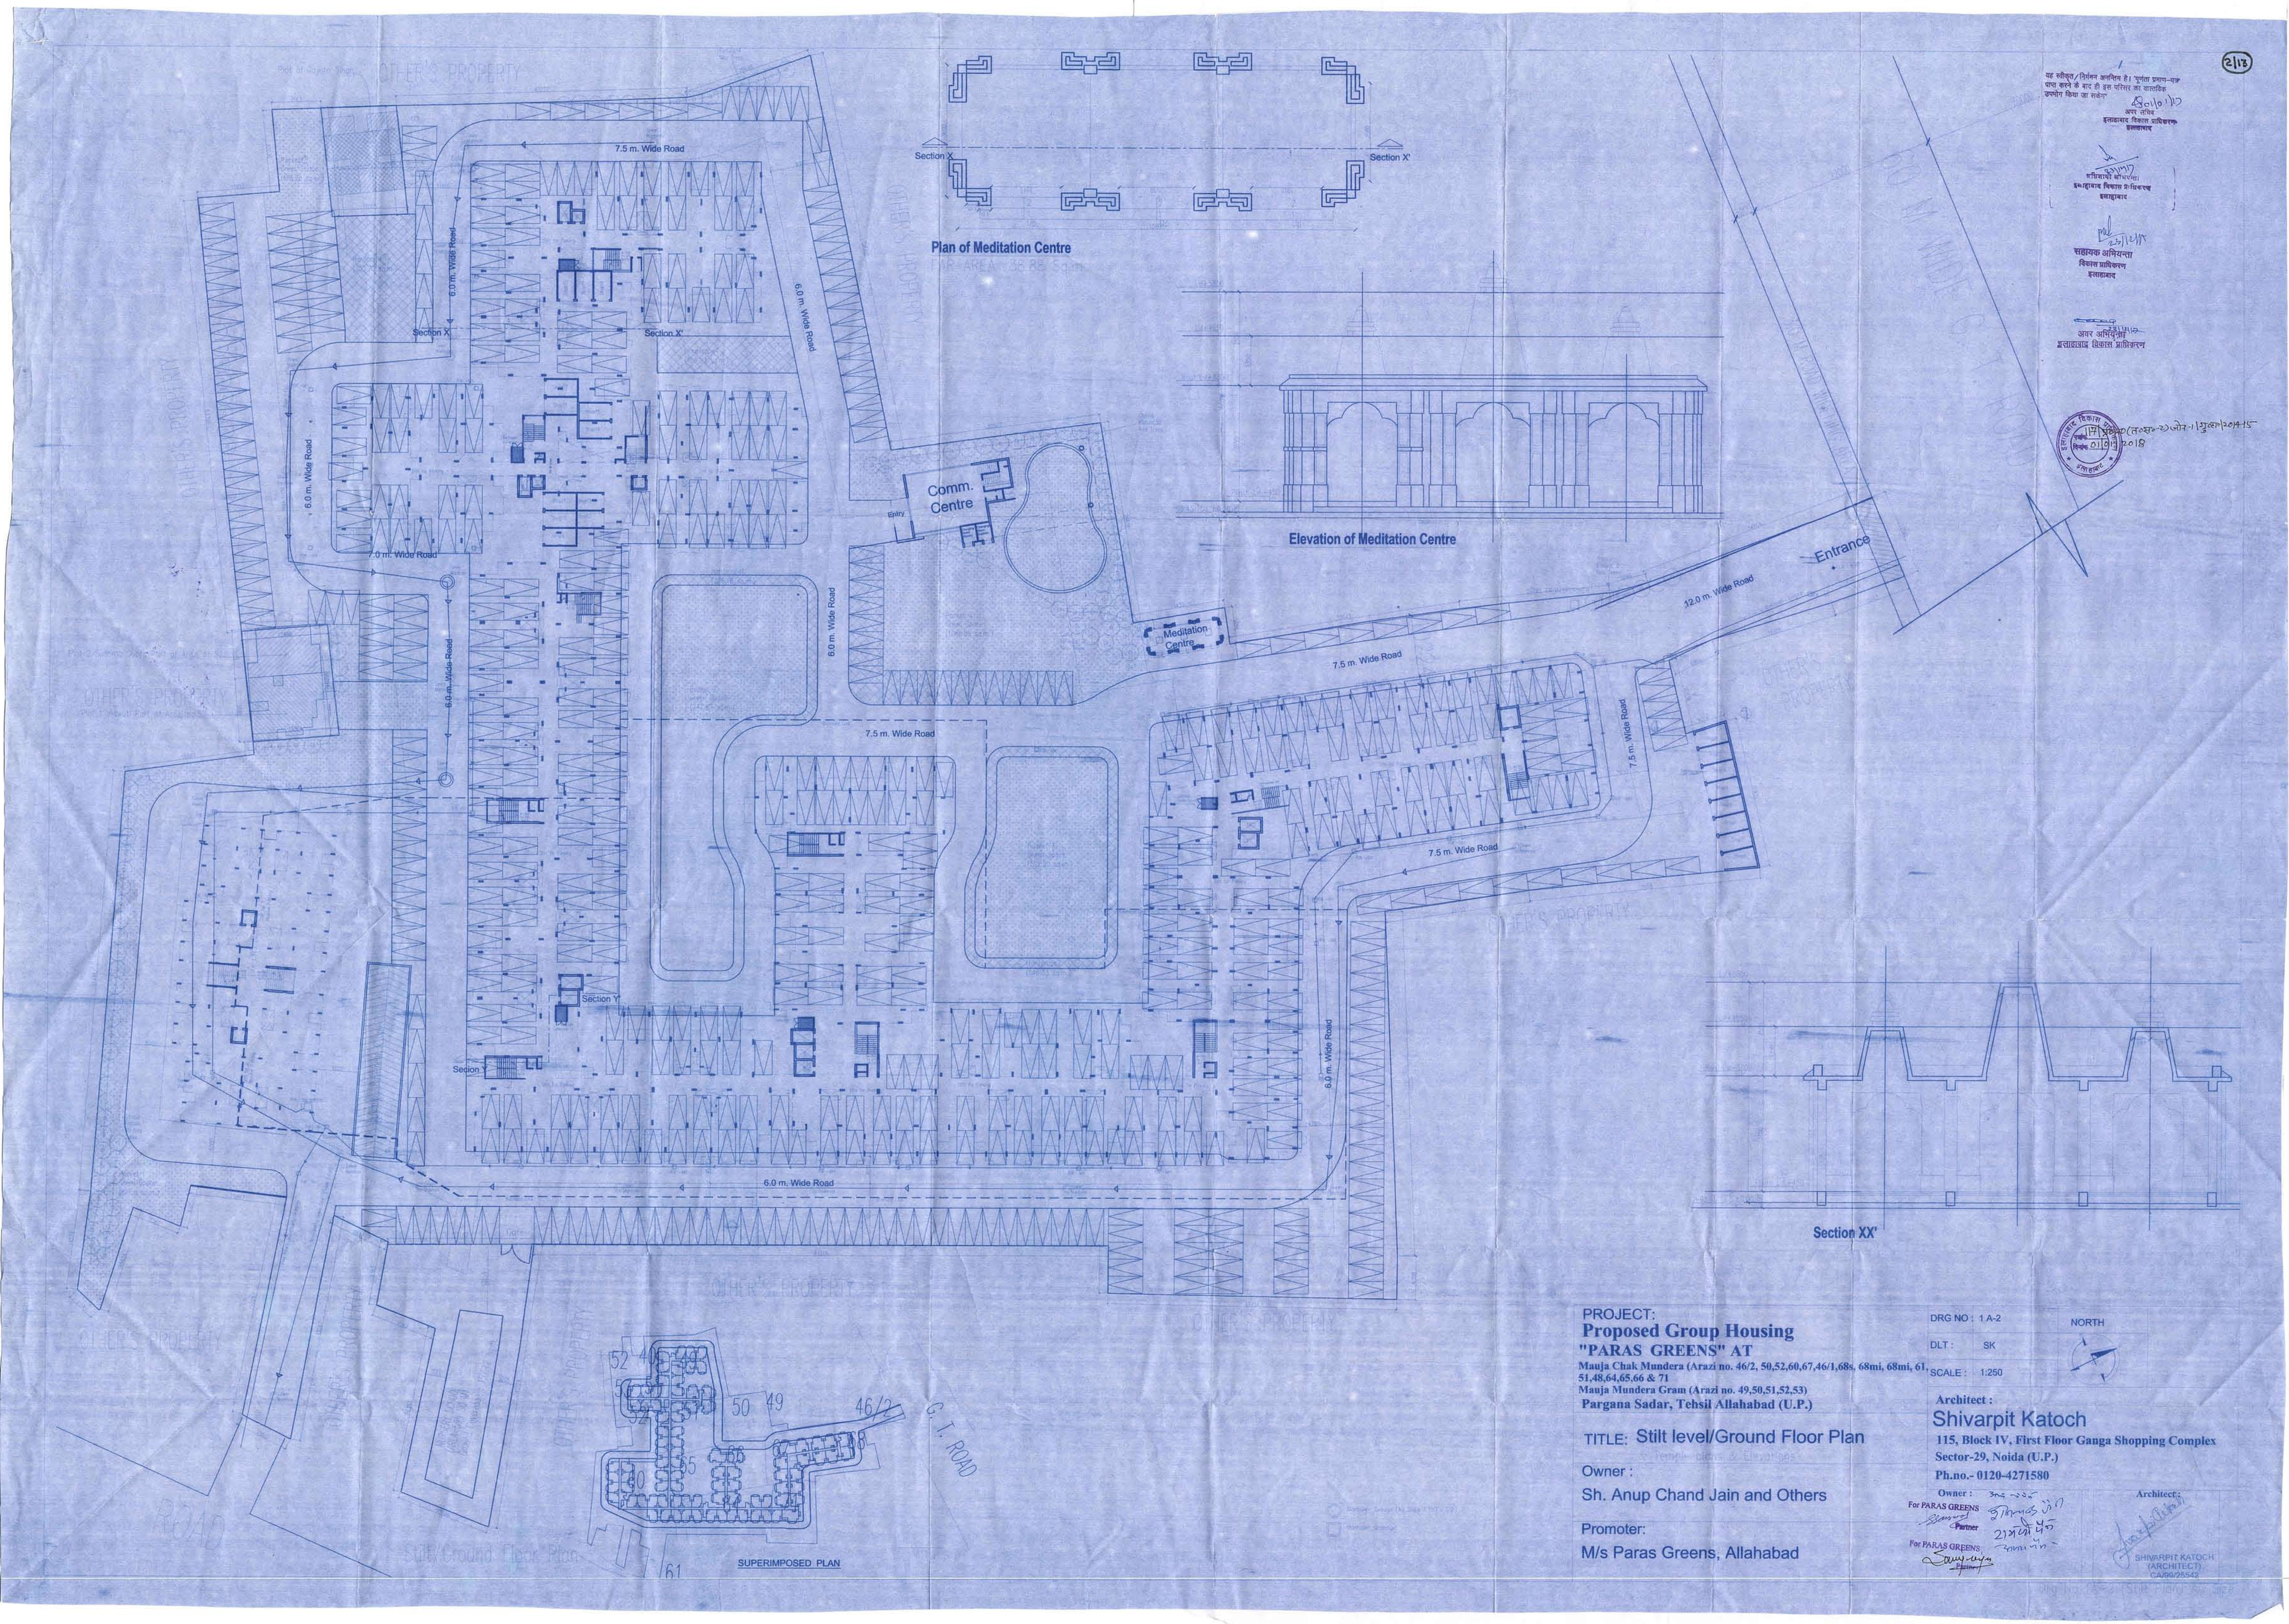
Plan of Meditation Centre
Section X
Section X'
Elevation of Meditation Centre
Section XX'
Section Y
Section Y'
7.5 m. Wide Road
6.0 m. Wide Road
12.0 m. Wide Road
Comm. Centre
Entry
Meditation Centre
Entrance
OTHER'S PROPERTY
SUPERIMPOSED PLAN
G.T. ROAD
Stilt/Ground Floor Plan
PROJECT:
Proposed Group Housing
"PARAS GREENS" AT
Mauja Chak Mundera (Arazi no. 46/2, 50,52,60,67,46/1,68s, 68mi, 68mi, 61, 51,48,64,65,66 & 71
Mauja Mundera Gram (Arazi no. 49,50,51,52,53)
Pargana Sadar, Tehsil Allahabad (U.P.)
TITLE: Stilt level/Ground Floor Plan
Owner :
Sh. Anup Chand Jain and Others
Promoter:
M/s Paras Greens, Allahabad
DRG NO : 1 A-2
DLT : SK
SCALE : 1:250
NORTH
Architect :
Shivarpit Katoch
115, Block IV, First Floor Ganga Shopping Complex
Sector-29, Noida (U.P.)
Ph.no.- 0120-4271580
Owner :
For PARAS GREENS
Partner
For PARAS GREENS
Partner
Architect :
SHIVARPIT KATOCH
(ARCHITECT)
CA/86/26542