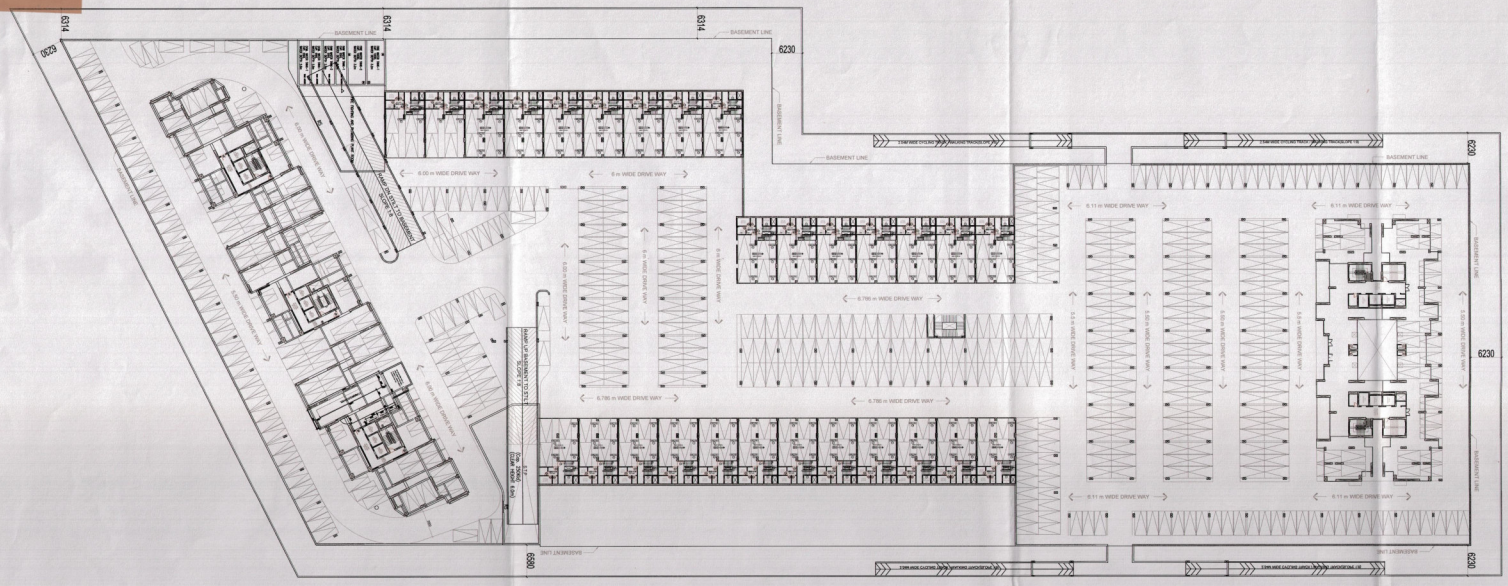
6314
6230
6629
6580
BASEMENT LINE
6.00 m WIDE DRIVE WAY
6.786 m WIDE DRIVE WAY
6.11 m WIDE DRIVE WAY
6.6 m WIDE DRIVE WAY
6.6 m WIDE DRIVE WAY
