PRODUCED BY AN AUTODESK EDUCATIONAL PRODUCT

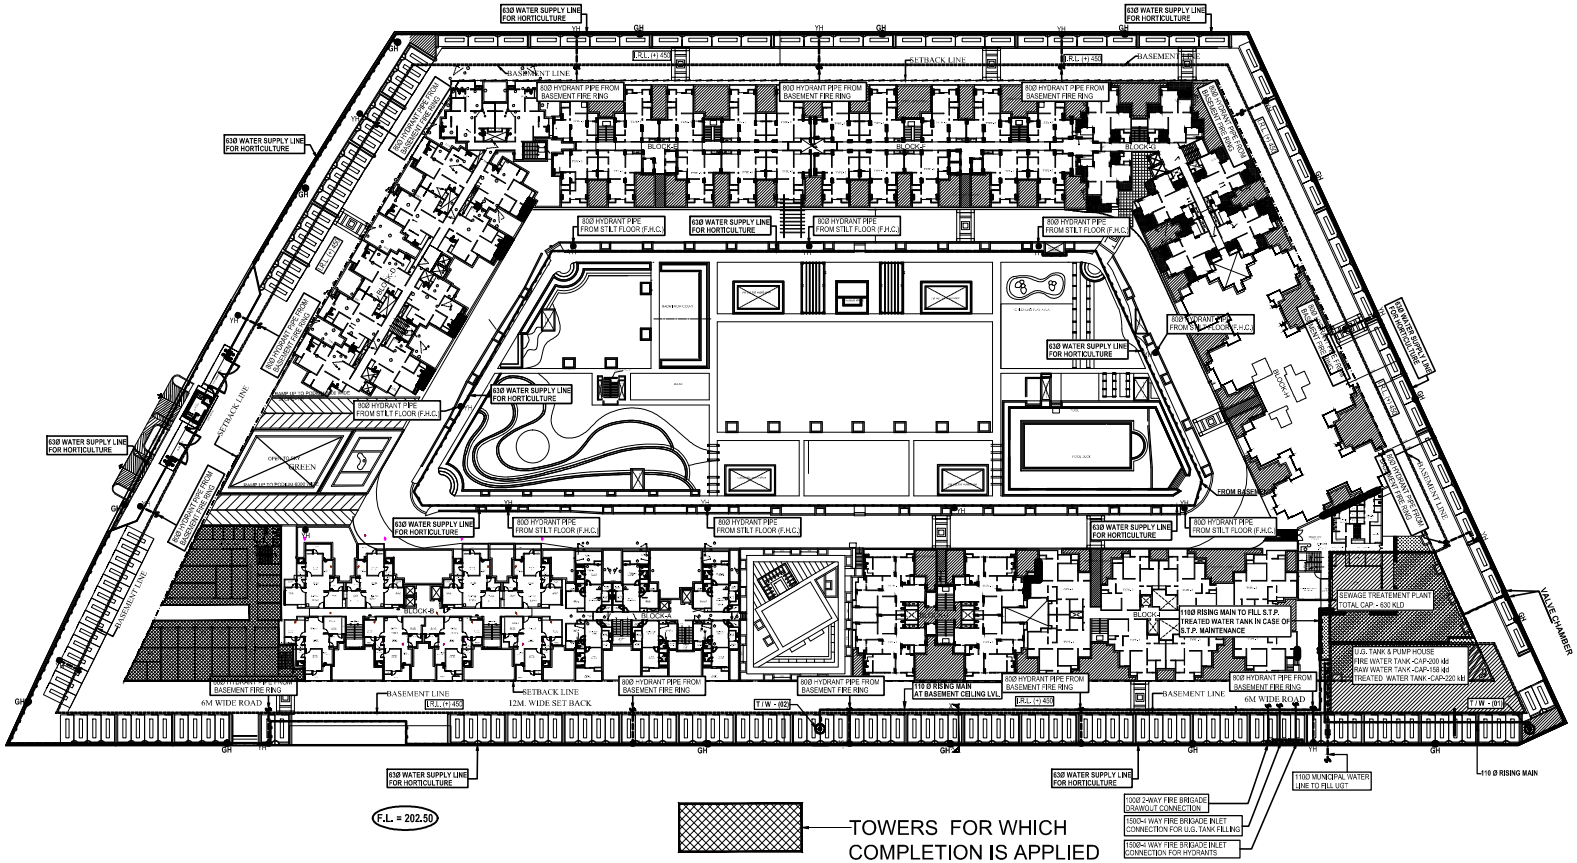
63Ø WATER SUPPLY LINE FOR HORTICULTURE
80Ø HYDRANT PIPE FROM BASEMENT FIRE RING
80Ø HYDRANT PIPE FROM STILT FLOOR (F.H.C.)
SETBACK LINE
BASEMENT LINE
BLOCK-A
BLOCK-B
BLOCK-C
BLOCK-D
BLOCK-E
BLOCK-F
BLOCK-G
BLOCK-H
BLOCK-I
BLOCK-J
BLOCK-K
RECYCLE
ROOF TOP SOLAR PANEL
ROOF TOP SOLAR PANEL
ROOF TOP SOLAR PANEL