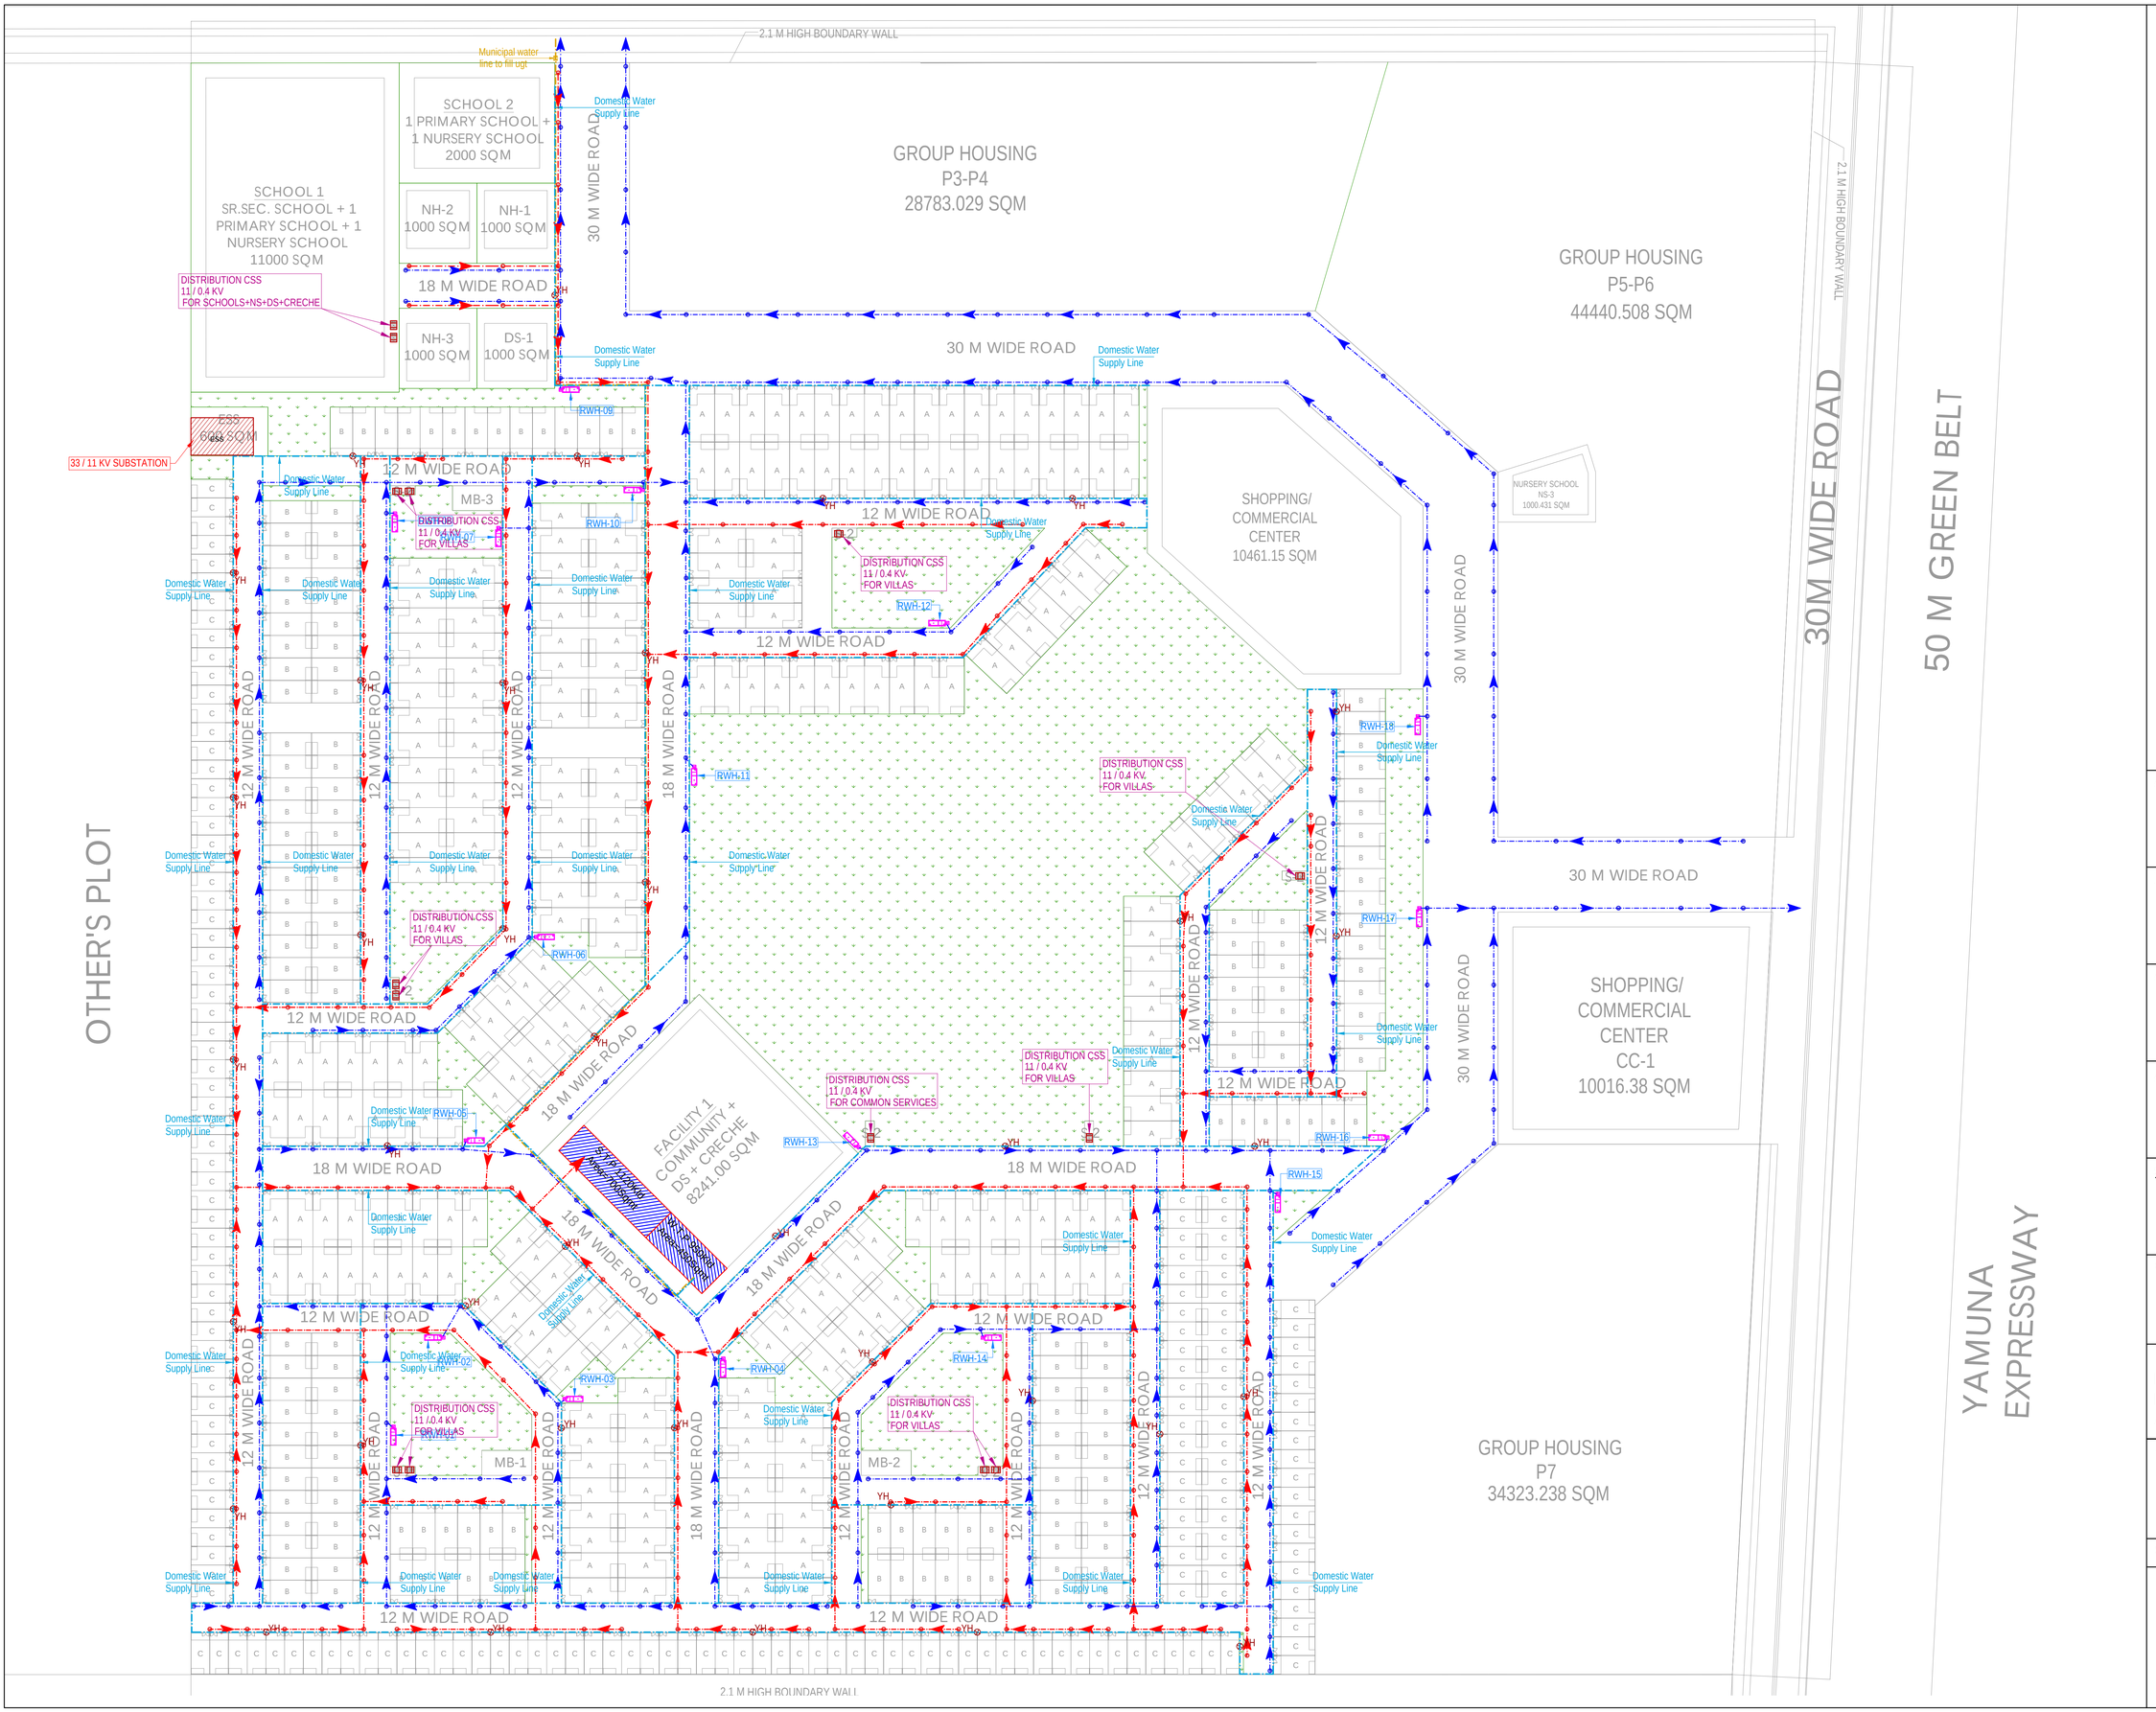

AUTHORITY

TOWNPLANNER

ARCHITECT'S SIGNATURE

AUTHORIZED SIGNATORY

SERVICE CONSULTANT

Cespl Consultants Pvt. Ltd.
B - 67, Sector - 67, Noida - 201 301
Tel : (0120) 3225400 / 3225401
e mail : mail@cespl.in, website : www.cespl.in

CLIENT

ATS REALTY PVT. LTD

PROJECT NAME

PROVINCE D OLYMPIA
PLOT NO.: TS-02A, SEC.: 22D,
AT YAMUNA EXPRESSWAY

SHEET TITLE

EXTERNAL COORDINATED SYSTEM

SCALE - A1@1:1200

DRG. NO. - CES / ATS- / ES-05

N
W
E
S