PRODUCED BY AN AUTODESK EDUCATIONAL PRODUCT

Project Title :Proposed "JHM ACE" Layout Plan Under Affordable Housing
Policy G.O-SANKHYA:6 3/ 2021/ 1093/ EIGHT- 1- 21- 34BAITHAK/ 2014 T.C.
for M/S JHM Infra Homes Through its Partner Mansoor Hasan Khan S/o Nemat Sher Khan
R/o A-201, Kings Court Apartments, Opp Rifle Club, Civil Lines, Bareilly. Site at Khasra No.-505, Chandpur Bichpuri, Bareilly.

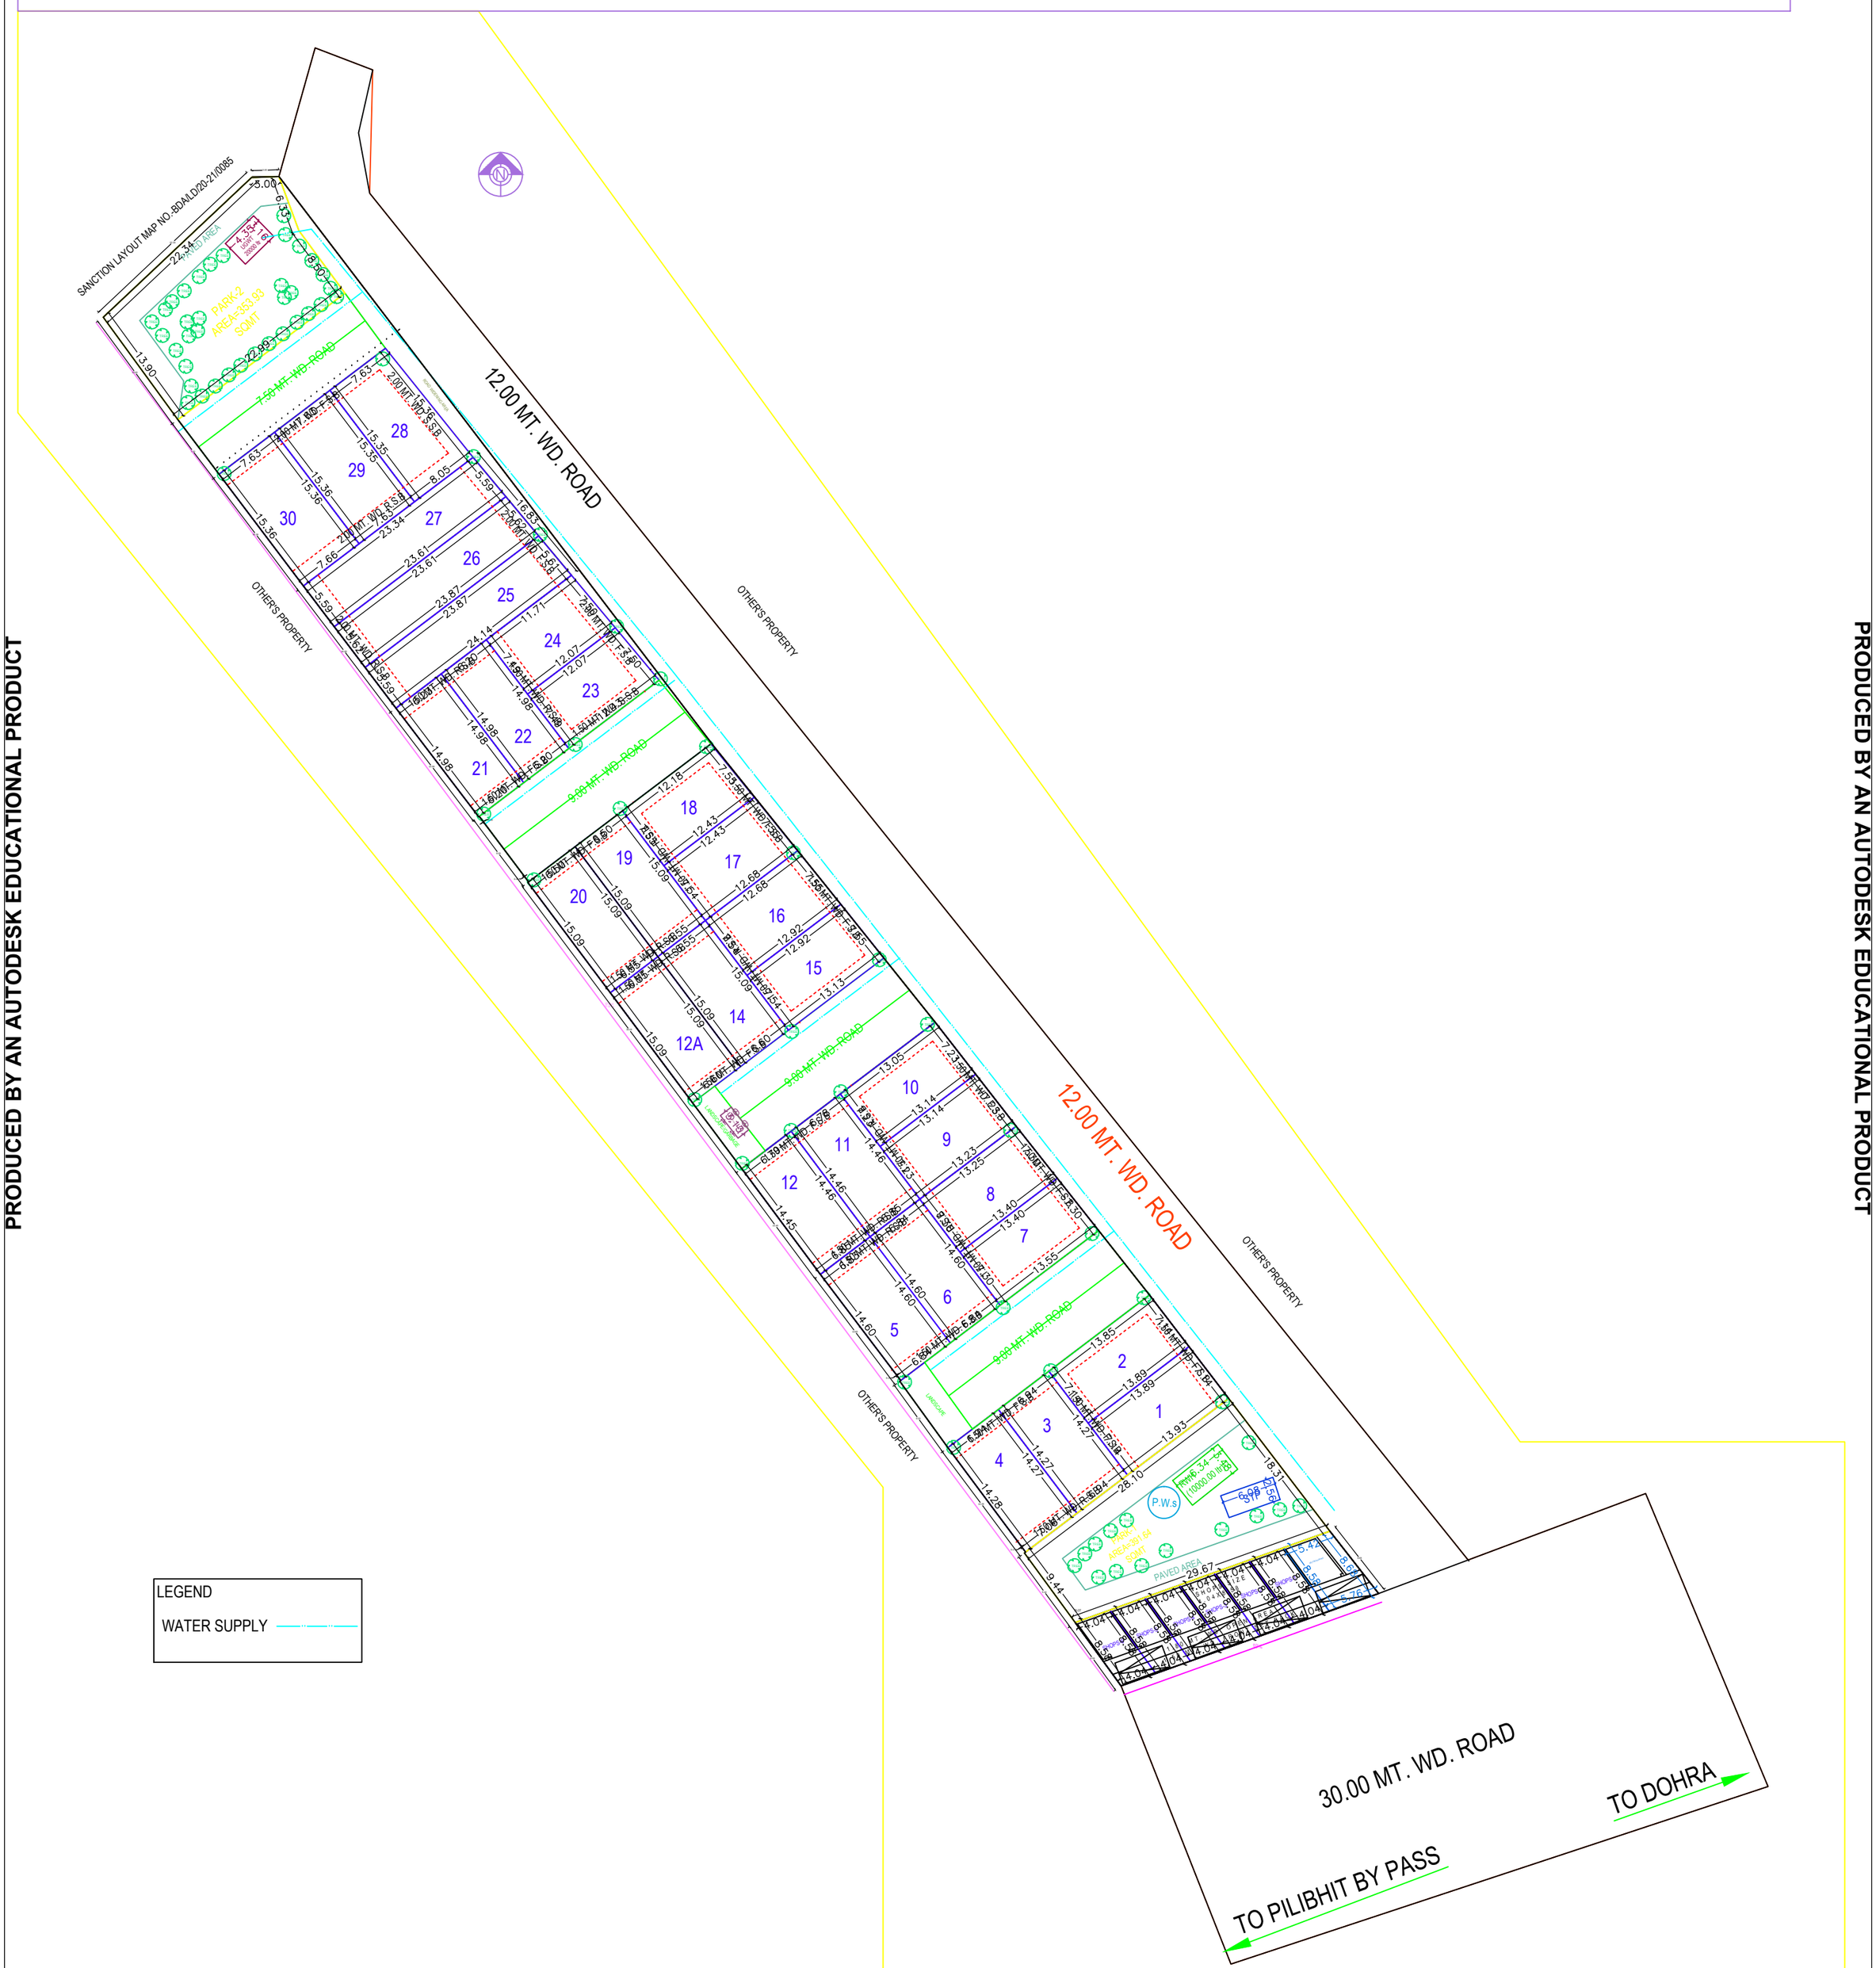

PRODUCED BY AN AUTODESK EDUCATIONAL PRODUCT