PRODUCED BY AN AUTODESK EDUCATIONAL PRODUCT

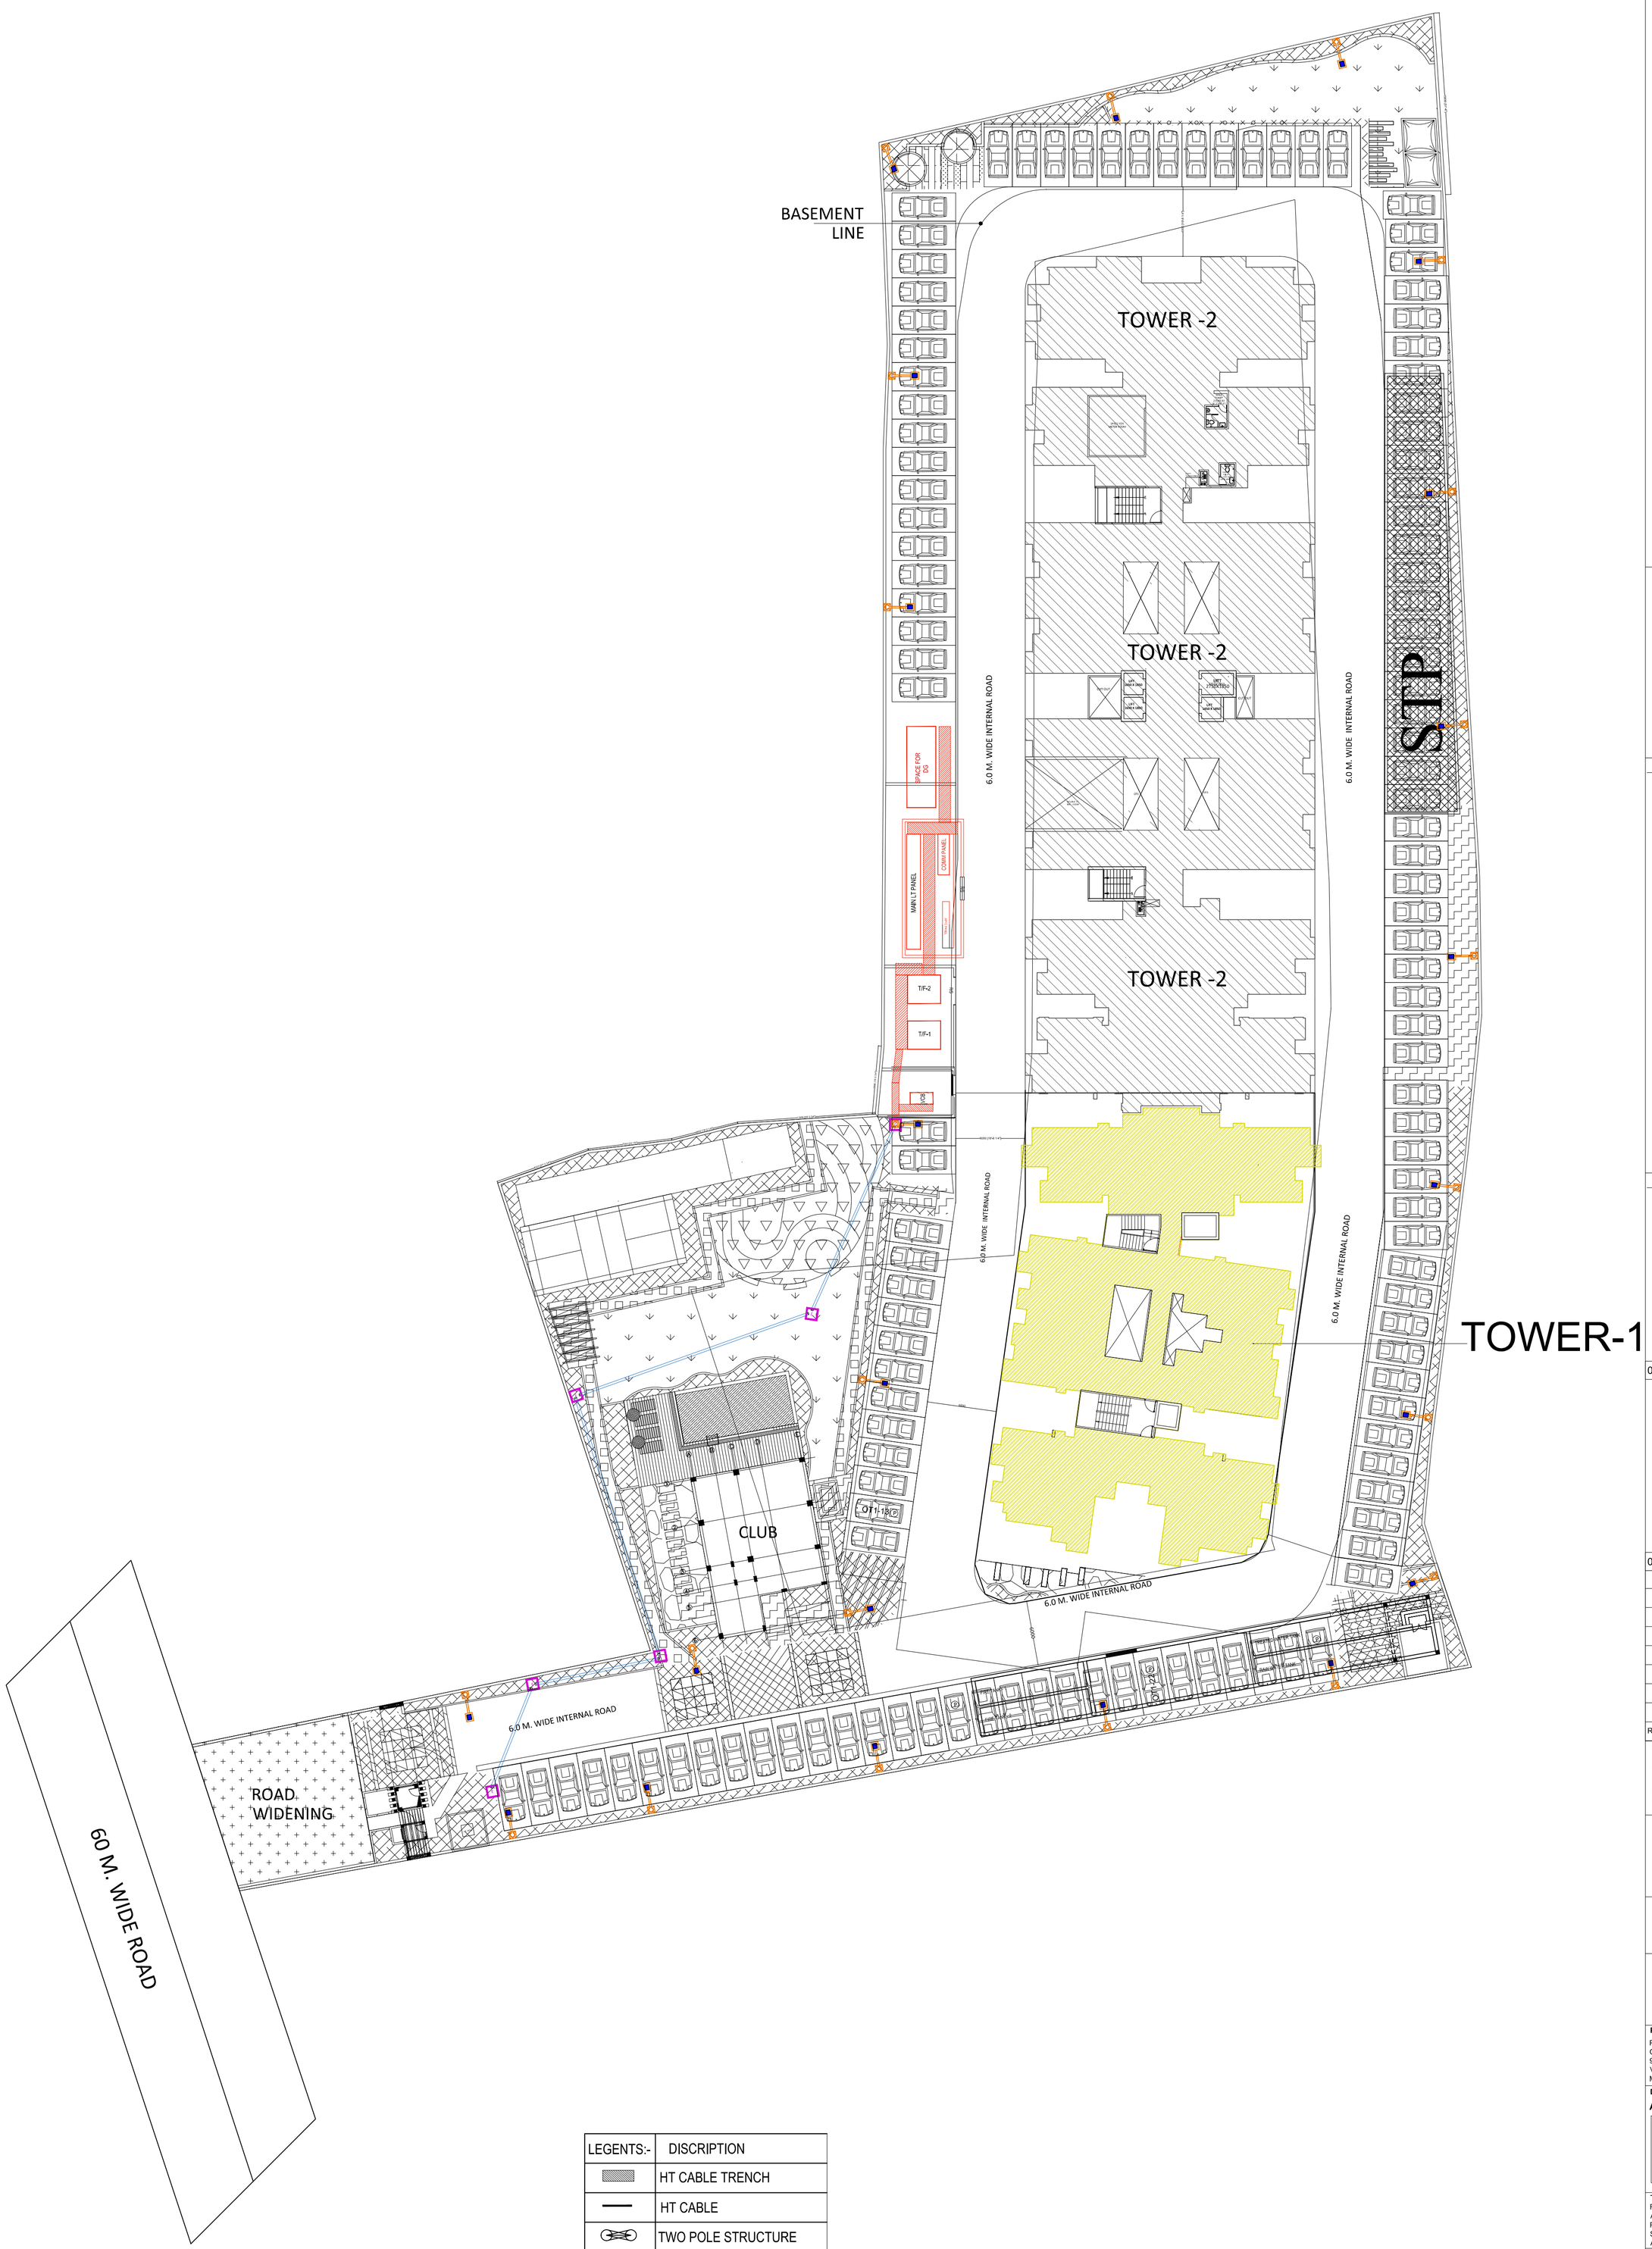

LEGENTS:-	DISCRIPTION
	HT CABLE TRENCH
	HT CABLE
	TWO POLE STRUCTURE
	EL-MANHOLE
	HUME PIPE
	CU EARTHING
	GI EARTHING
	CABLE TRAY

LEGEND:-		
S.NO	DESCRIPTION	SYMBOL
1.	70W SINGLE ARM STREET LIGHT WITH 20Meter Octagonal Pole	

REMARK & UPDATED :

01. NORTH
SCALE= N.T.S

02. KEY PLAN
SCALE= N.T.S

REV NO.	DATE	REVISION	REMARKS

CLIENT
M/S RUDRA INFRASOLUTIONS LLP
ADD. RUDRA HOUSE 15/63, CIVIL LINES KANPUR Kanpur UP208001 IN
—BY—
MR. SHRI KANT PANDEY
S/O JAGDAMBA PRASAD PANDEY
ADD.- 1/4 - 18, STATE BANK CALONY, PANDEYPUR, VARANASI

PROJECT
PROPOSED GROUP HOUSING BUILDING PLAN
OF GROUP HOUSING AT ARAZI NO.
932,985,987,988,990,991,995,996,984,997,986,989,931,934,935,933
VILLAGE:- MAU, PARGANA & TEHSIL
MOHANLALGANJ, DISTT:-LUCKNOW

DESIGN CONSULTANT
ARCHITECTURE & SERVICES (IN HOUSE):
RUDRA REAL ESTATE PVT. LTD.
RUDRA HOUSE,15/63 GREEN PARK STADIUM
OPP.GATE NO. 2,CIVIL LINES,KANPUR
Contact : 0512 - 2304003 -912 (Ext.)
email : gaurav.srivastava@rudra.net.in

THIS DRAWINGS IS THE PROPERTY AND COPYRIGHT OF RUDRA REAL ESTATE, IT SHALL NOT BE COPIED OR REPRODUCED IN ANY MANNER WHATEVER AND SHALL BE USED ONLY FOR THE PROJECT ISSUED FOR, THIS DRAWINGS TO BE EXECUTED ON SITESUBJECT TO THE APPROVAL OF COMPETENT AUTHORITY

DRAWING TITLE
EXTERNAL
ELECTRICAL LAYOUT

Project No	Project Code	SCALE	Rev. No.
-	-	1:400 @A2	
Drawing No.			Sheet No

MEP CONSULTANT:
PKV Consulting Engineers (P) Ltd.
C-815, DDA Flats,Loni Road, Delhi -110093
TELEFAX - 011-22816297
E-mail:- pramod@pkv.co.in
info@pkv.co.in

PRODUCED BY AN AUTODESK EDUCATIONAL PRODUCT
PRODUCED BY AN AUTODESK EDUCATIONAL PRODUCT
PRODUCED BY AN AUTODESK EDUCATIONAL PRODUCT