दी गई अनुज्ञा स्वीकृति के दि० 02/09/15 से पाँच वर्ष के लिए मान्य होगी।

मानचित्र संख्या 61/VRI/2015
यह स्वीकृति उत्तर प्रदेश नगर योजना एवं विकास अधिनियम 1973, उ०प्र० अधिनियम संख्या-11-1973 की धारा 15 उपधारा 3 एवं इस विषय में सम्बन्धित नियम (उपविधि) के अनुसार दी गई है। इस स्वीकृति से अन्यत्र कोई भवन अधिकार प्राप्त नहीं होता इस स्वीकृति पर यदि उपयोग सम्पत्ति सम्बन्धी किसी अधिकार पर कोई प्रभाव पड़ता है तो कोई कानूनी स्वतन्त्र होगी।
दिनांक 01/9/15
मथुरा वृन्दावन विकास प्राधिकरण, मथुरा
दिनांक 02/09/15

नोट:- / पर चर्चा सभी शर्तें मान्य होंगी।

** उपरान्त मानचित्र का धारा 15 लागू कर लिया है।
चित्र के प्र० नगर योजना एवं विकास अधिनियम 1973 की धारा 15/नियमावली के अनुसार है तथा स्वीकृत योग्य है
02/9/15
अधिशासी अभियन्ता

This drawing is a "COPYRIGHT" contents of this drawing or part thereof may not be used or reproduced without the permission of the Architect

NORTH

PROJECT:

PROPOSED COMMERCIAL ON PLOT NO-2 IN VRINDAVAN INTEGRATED TOWNSHIP AT CHATIKARA ROAD , VRINDAVAN

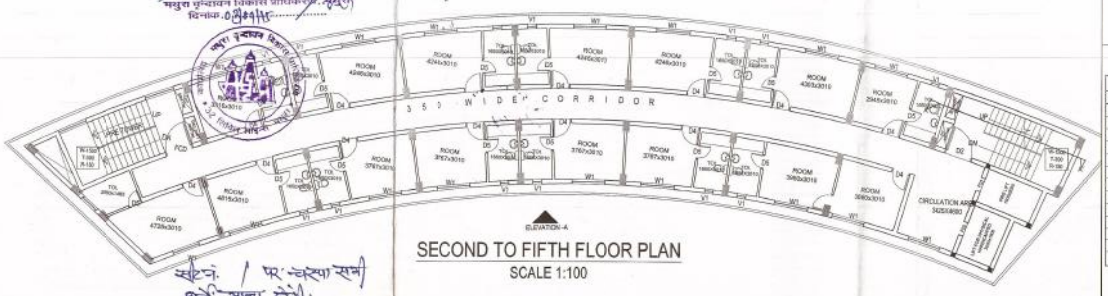

SECOND TO FIFTH FLOOR PLAN
SCALE 1:100

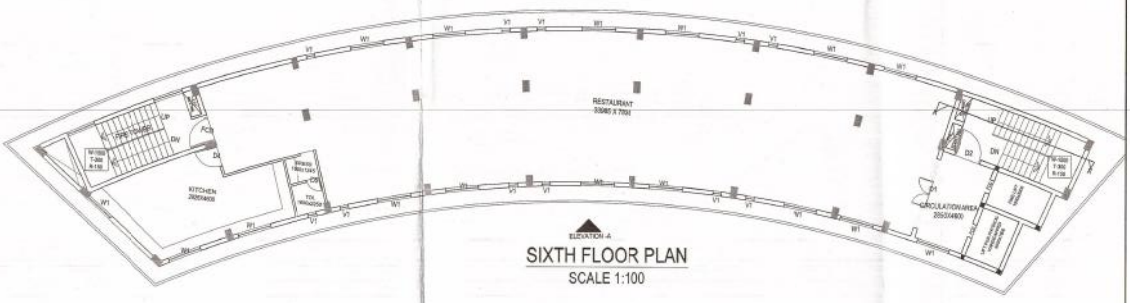

SIXTH FLOOR PLAN
SCALE 1:100

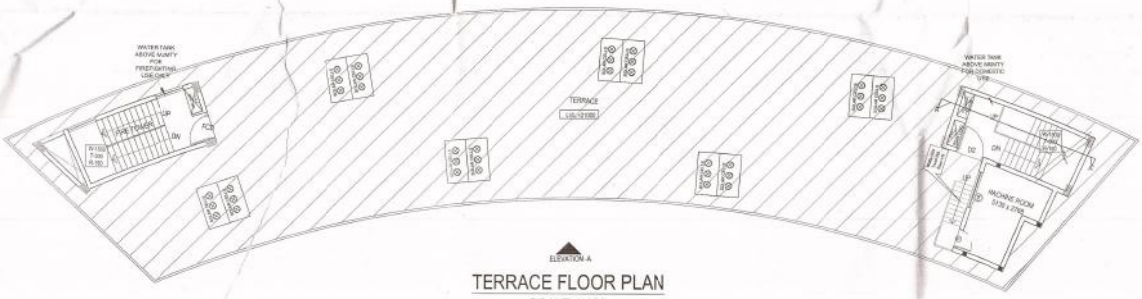

TERRACE FLOOR PLAN
SCALE 1:100

SCHEDULE OF DOOR S WINDOWS-BLOCK 2

S.NO.	TYPE	SIZE	CILL	LINTEL	REMARK
1	D1	2700X2100	-	2100	
2	D2	1500X2100	-	2100	
3	D3	1200X2100	-	2100	
4	D4	1000X2100	-	2100	
5	D5	750X2100	-	2100	
6	W1	1500X1200	900	2100	
7	W2	1800X1200	900	2100	
8	V1	450X450	1650	2100	
9	R.S.1	2400X2400	-	2400	
10	R.S.2	3300X2400	-	2400	
11	R.S.3	2000X2400	-	2400	
12	R.S.4	1700X2400	-	2400	
12	FCD	900X2100	-	2100	

DRAWING TITLE
SUBMISSION DRAWING
(PLANS)

SCALE	DATE
1:100	APRIL-2015

ARCHITECT
TRIPTIE AWASTHI

यह मानचित्र पुनरीक्षित महायोजना 2021 मथुरा वृन्दावन भाग–क के अनुरूप तैयार किया गया है।

CLIENT/ OWNERS
OMAXE
Turning dreams into reality
OMAXE LTD.
7, Local Shopping Centre, Kalkaji, New Delhi

TRIPTIE AWASTHI
Architect
Regd. No. CA/2007/40365
ARCHITECT'S SIGNATURES

OWNER'S SIGNATURES

DRAWING NUMBER- INT./VRI/COMM.-2/06/08

PRODUCED BY AN AUTODESK EDUCATIONAL PRODUCT
PRODUCED BY AN AUTODESK EDUCATIONAL PRODUCT