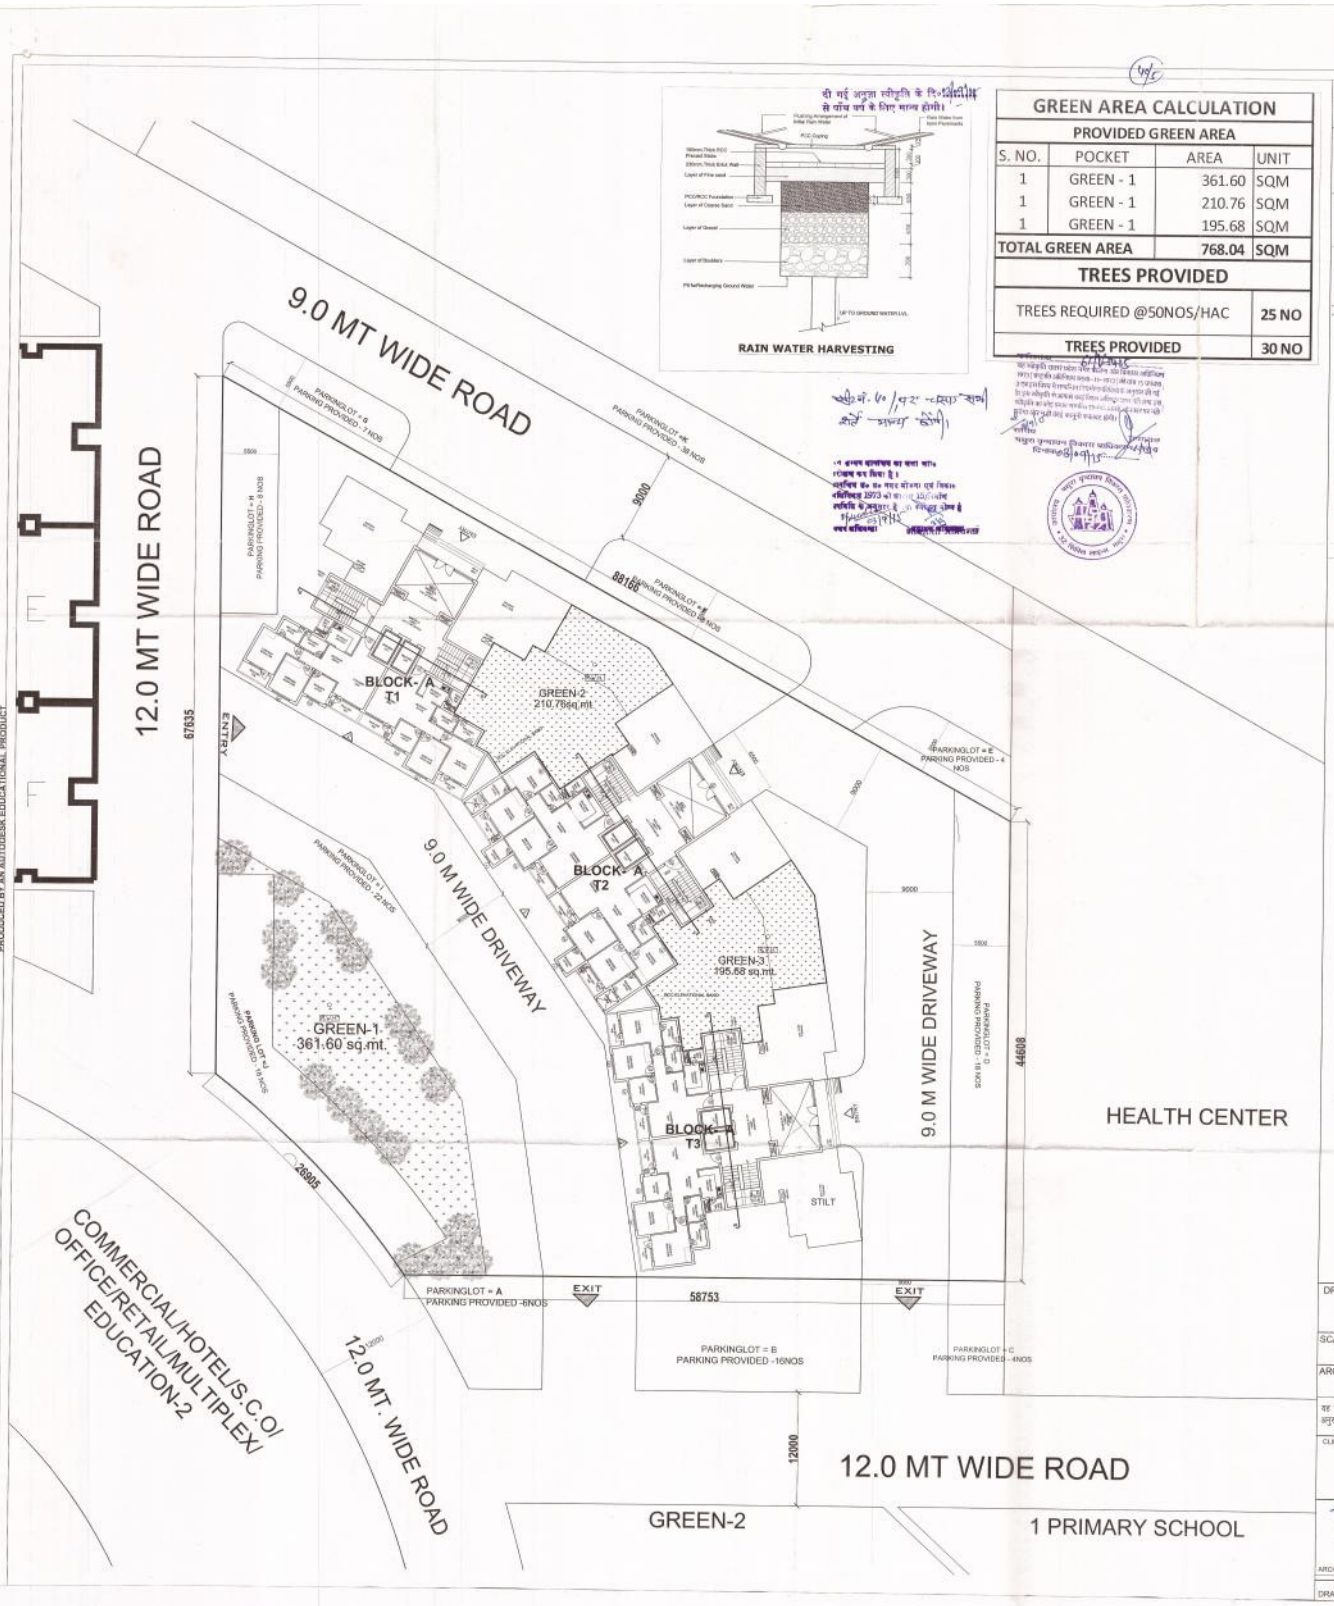

GREEN AREA CALCULATION

PROVIDED GREEN AREA			
S. NO.	POCKET	AREA	UNIT
1	GREEN - 1	361.60	SQM
1	GREEN - 1	210.76	SQM
1	GREEN - 1	195.68	SQM
TOTAL GREEN AREA		768.04	SQM

TREES PROVIDED	
TREES REQUIRED @50NOS/HAC	25 NO
TREES PROVIDED	30 NO

This drawing is a "COPYRIGHT" contents of this drawing or part thereof may not be used or reproduced without the permission of the Architect

NORTH

PROJECT

PROPOSED GROUP HOUSING ON PLOT NO -1 IN VRINDAVAN INTEGRATED TOWNSHIP AT CHAITIGRAH ROAD , VRINDAVAN

NOTES

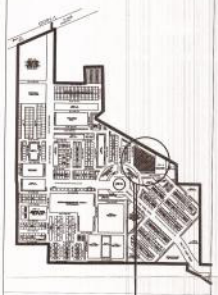

DRAWING TITLE

SUBMISSION DRAWING
(LANDSCAPE PLAN)

SCALE 1:200

DATE MAY -2015

ARCHITECT

TRIPTIE AWASTHI

यह मानचित्र पुनरीक्षित महायोजना 2021 यमुना पुनरावास भाग-ब के अनुरूप तैयार किया गया है।

CLIENT/ OWNERS

OMAXE

OMAXE LTD.
7, Local Shopping Centre, Kalkaji, New Delhi

TRIPTIE AWASTHI
Architect
Regd. No. CA/2003/40285

ARCHITECT'S SIGNATURES

OWNER'S SIGNATURES

DRAWING NUMBER- INT./VRI/GH-1/02/08

PRODUCED BY AN AUTODESK EDUCATIONAL PRODUCT