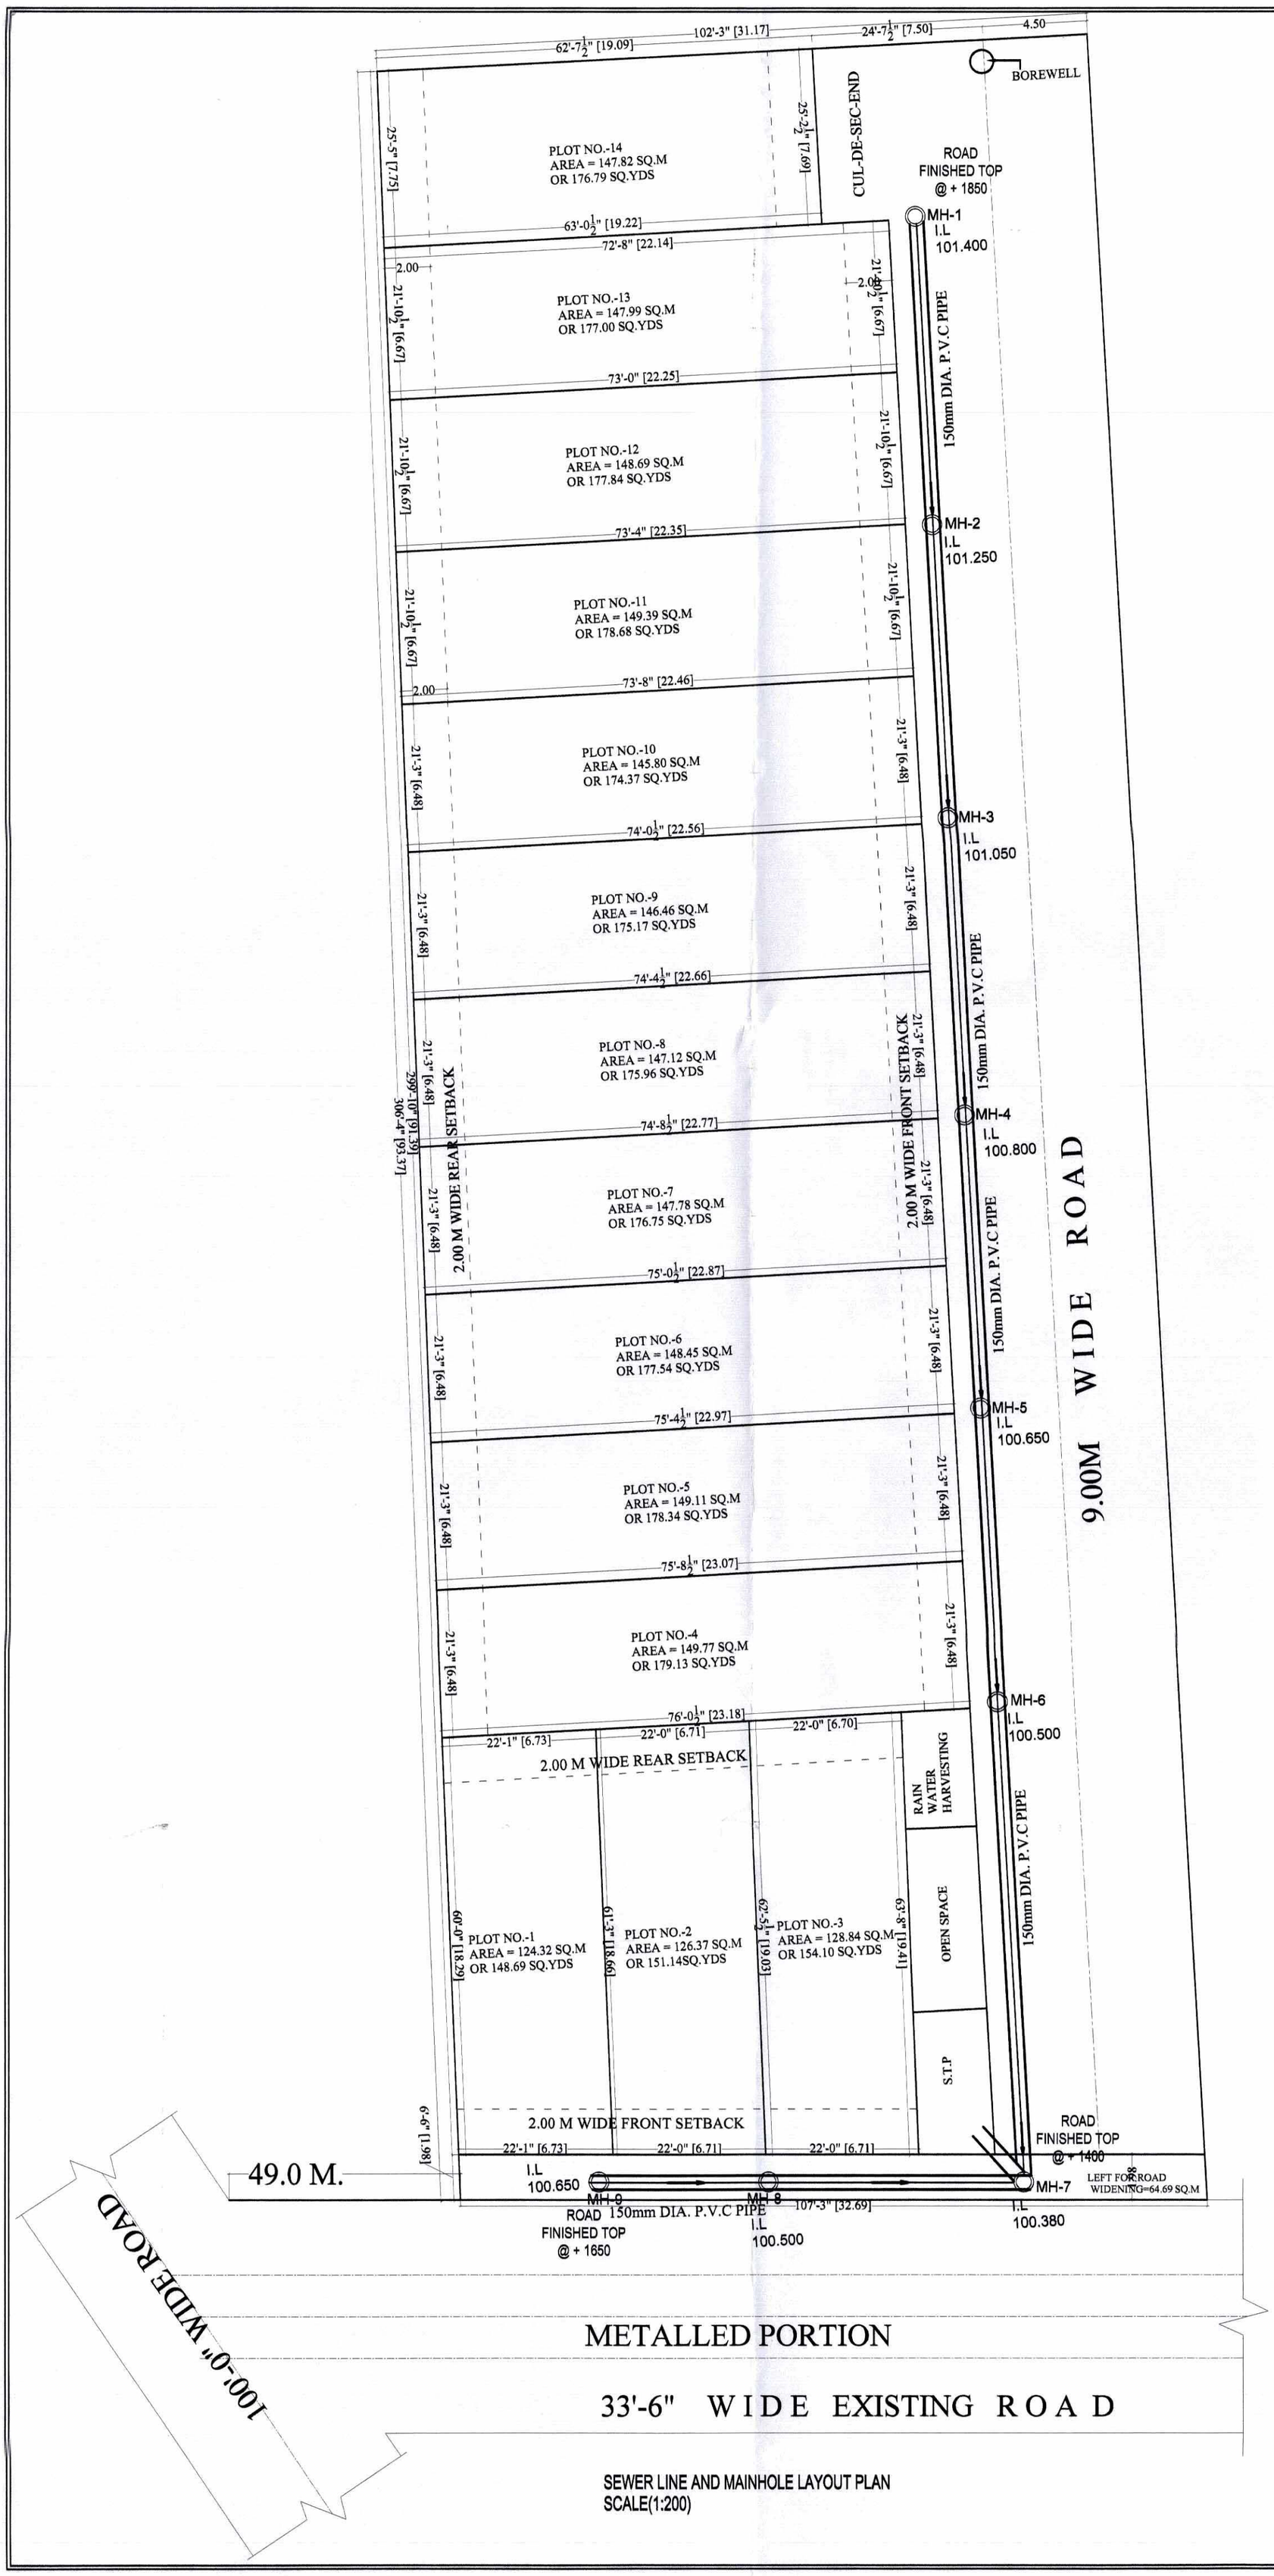

SEWER LINE AND MAINHOLE LAYOUT PLAN
SCALE(1:200)

LEGEND	
MAINHOLE	◎
SEWER LINE	═══
INVERT LEVEL	I.L

AREA STATEMENT-:	
TOTAL LAND AREA	2981.31 SQ.M.
AREA LEFT FOR ROAD WIDENING	64.69 SQ.M.
NET PLOT AREA	2916.62 SQ.M.
AREA UNDER PLOTS	2007.91 SQ.M.
AREA UNDER R.W.H , S.T.P& T.W	62.11 SQ.M.
AREA UNDER ROADS	846.60 SQ.M.

PROJECT-:

EXISTING SUBDIVISION PLAN OF 'ARADHYA GREEN' ON KHASRA N0- 115 PART , SITUATED AT MAUZA JAGANPUR, DAYALBAGH , AGRA

NORTH-: N

SCALE-: 1:200

OWNER'S-: MRS. NEELAM GUPTA
MRS. ANJALI GUPTA

OWNER'S SIGN-:

ARCHITECT'S -:

INNOVATIVE DESIGN DESTINATION

ARCHITECTURE WITH SPIRIT....

ARCHITECT'S SIGN.

MUKUL SHARMA
B. Arch.
CA-2007/78575
138, JAGAT PURA MARKET,