स्वीकृत इस शर्त के अधीन दी जाती है कि शपथ पत्र में भूमि के स्वामित्व और शहरी भूमि सीमा निर्धारण अधिनियम 1976 के अधिकार क्षेत्र से उसका क्षेत्रफल बाहर होने के सम्बन्ध में की गयी घोषणा यदि गलत साबित हुई तो वह स्वीकृति निरस्त समझी जायगी और यह समझा जायगा कि इस सम्बन्ध में नक्शे की कोई स्वीकृति नहीं दी गयी थी।

यह मानचित्र भू-स्वामित्व से सम्बन्धित अभिलेख नहीं है और प्रस्तावक/पक्ष को भूमि का स्वत्वाधिकार प्रदान नहीं करता। प्रस्तावक/पक्ष द्वारा दाखिल स्वामित्व अभिलेख और शपथ पत्र भविष्य में कभी भी फर्जी और अवास्तव पाये गये तो मानचित्र की स्वीकृति निरस्त समझी जाएगी और यह समझा जाएगा कि इस सम्बन्ध में मानचित्र पर कोई स्वीकृति नहीं दी गई है तथा मानचित्र स्वीकृत के आधार पर प्रस्तावक द्वारा किया गया कोई निर्माण पूर्णतया अवैध माना जाएगा और इस कृत्य के लिए वह स्वयं जिम्मेदार होगा।

सचिव/सचिव वाराणसी विकास प्राधिकरण
वाराणसी

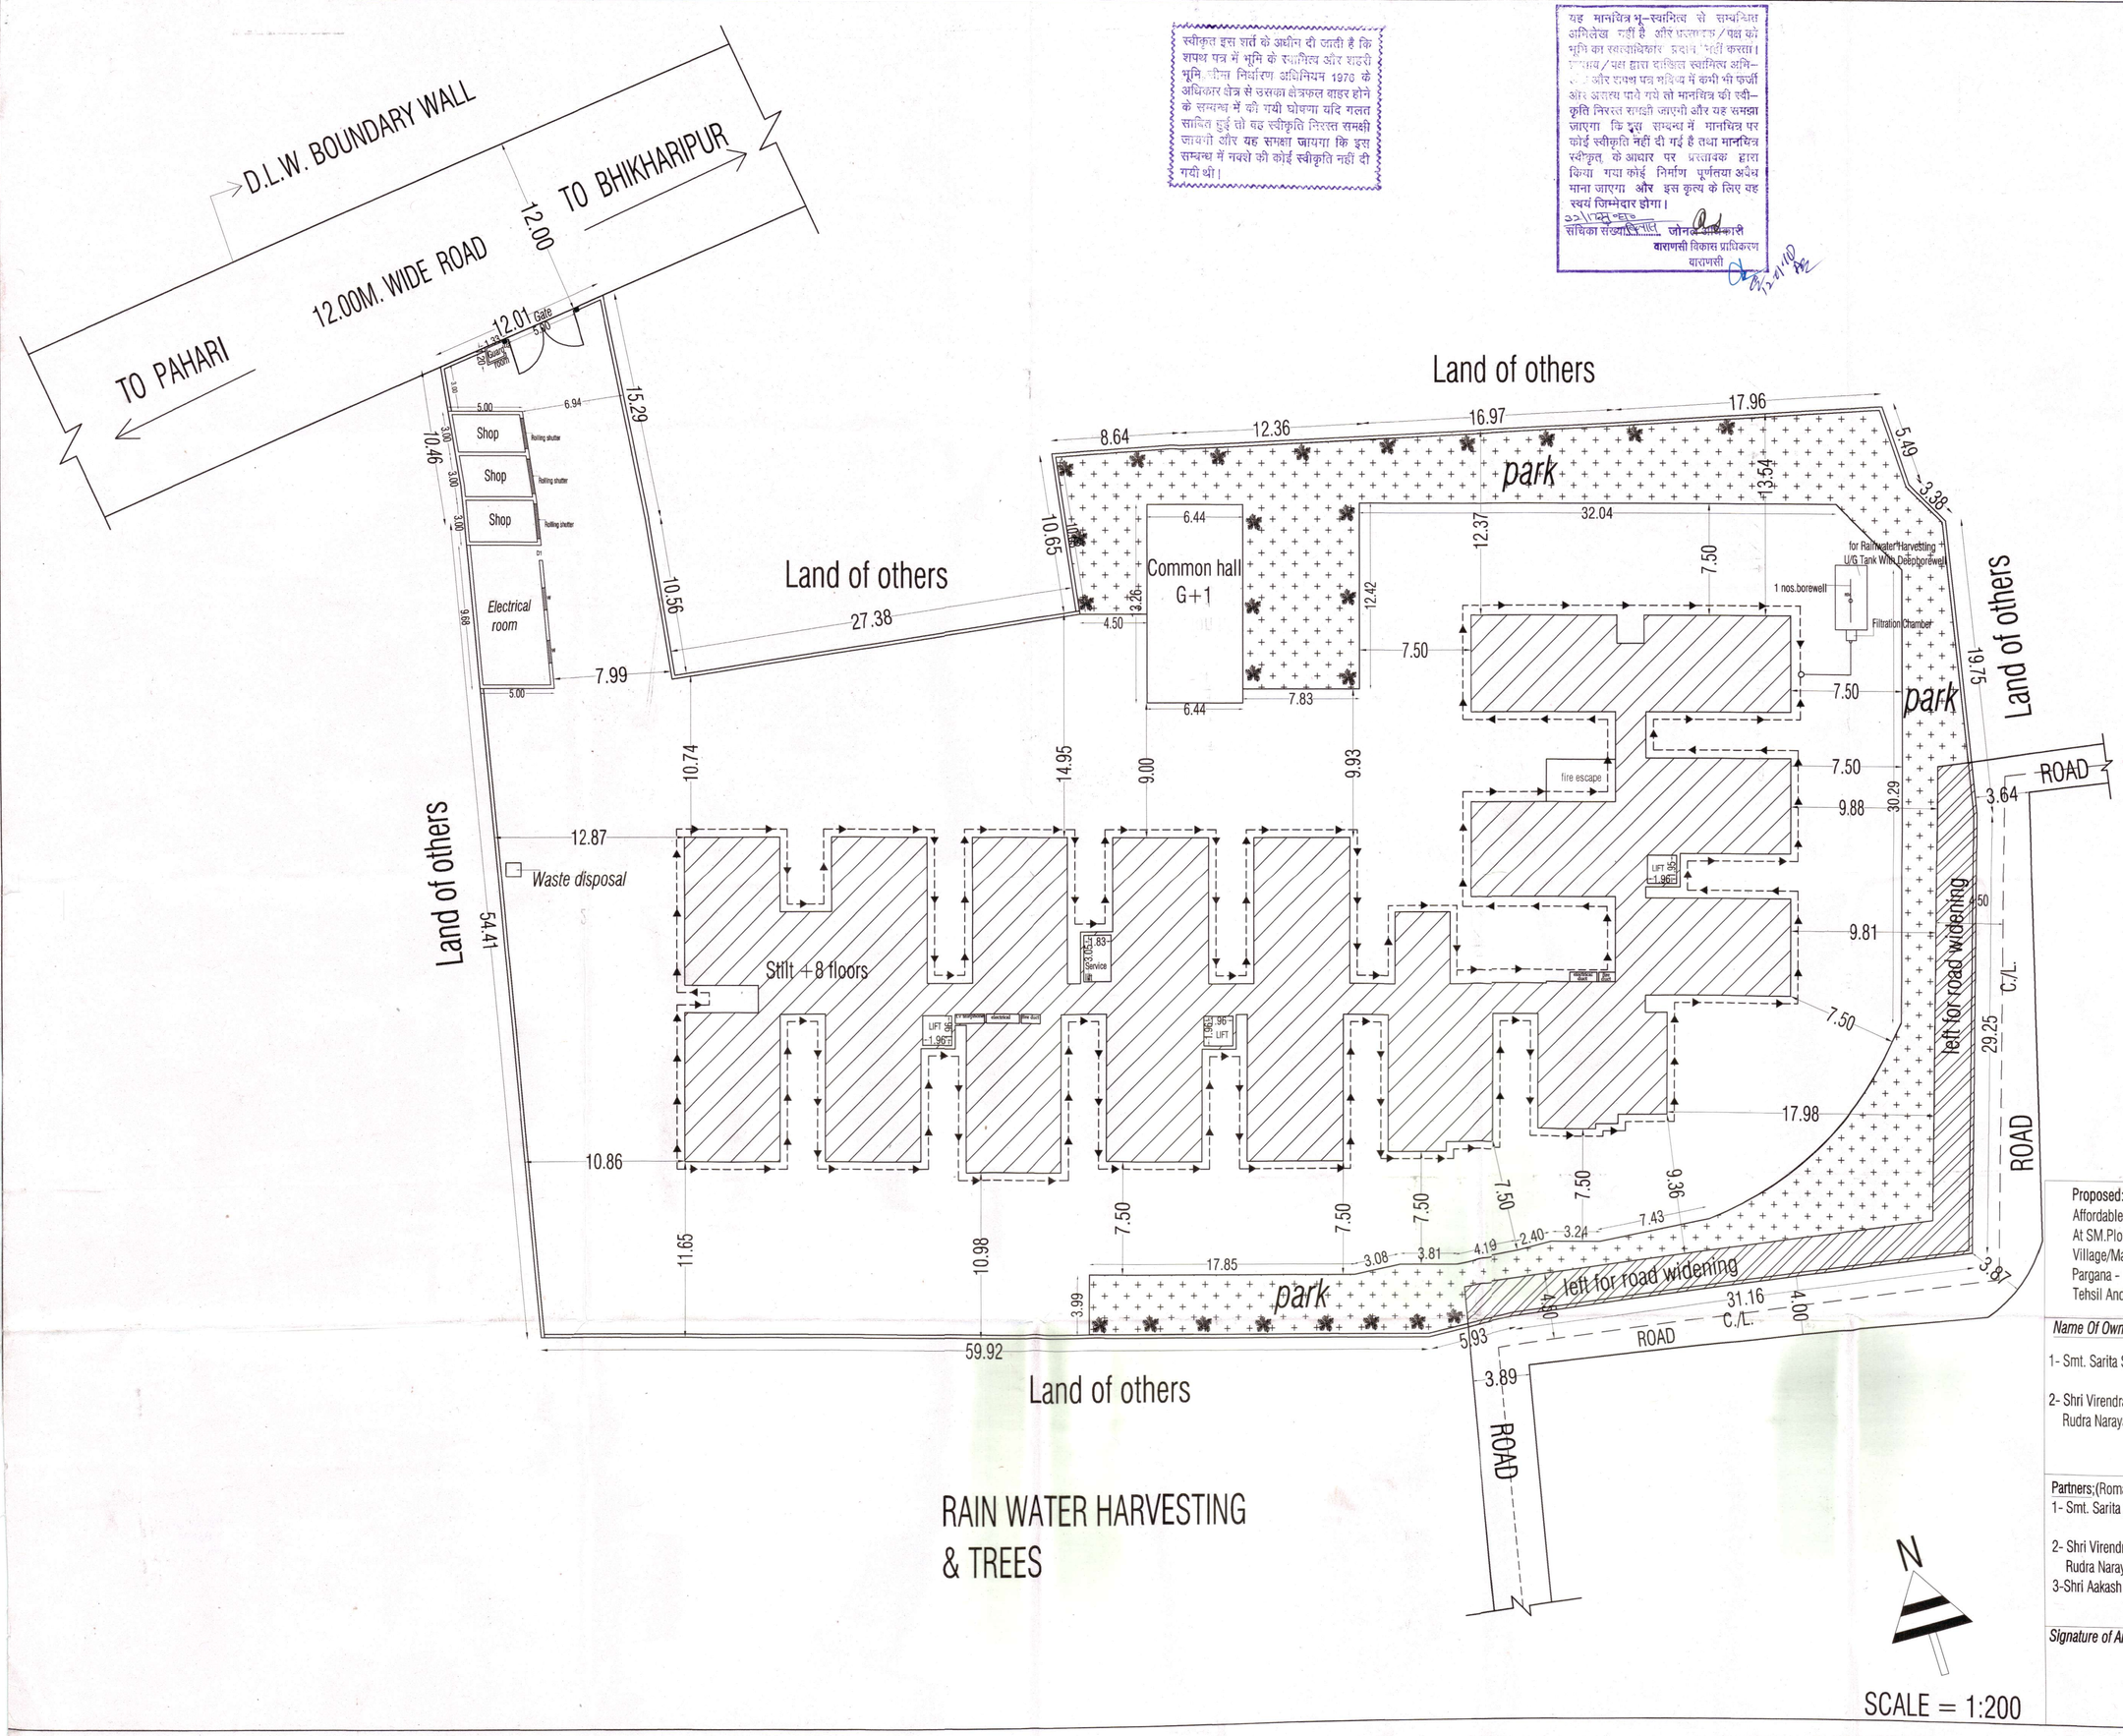

Proposed:-
Affordable Group Housing Building Plan
At SM.Plot No. 45,33,49
Village/Mauza - Ganeshpur,
Pargana - Dehat Amanat,
Tehsil And District - Varanasi.

Name Of Owners;	Signature of Owners;
1- Smt. Sarita Singh w/o Shri Virendra Pratap Singh	
2- Shri Virendra Pratap Singh s/o Late Rudra Narayan Singh	

Partners;(Roma Infratech)	Signature of Partners;
1- Smt. Sarita Singh w/o Shri Virendra Pratap Singh	
2- Shri Virendra Pratap Singh s/o Late Rudra Narayan Singh	
3-Shri Aakash Deep s/o Shri O.P. Gupta	

Signature of Architect

KISHORE KAPOOR
ARCHITECT
Council of Architecture
Reg. No. CA/87/10966

sheet no. 4 of 4