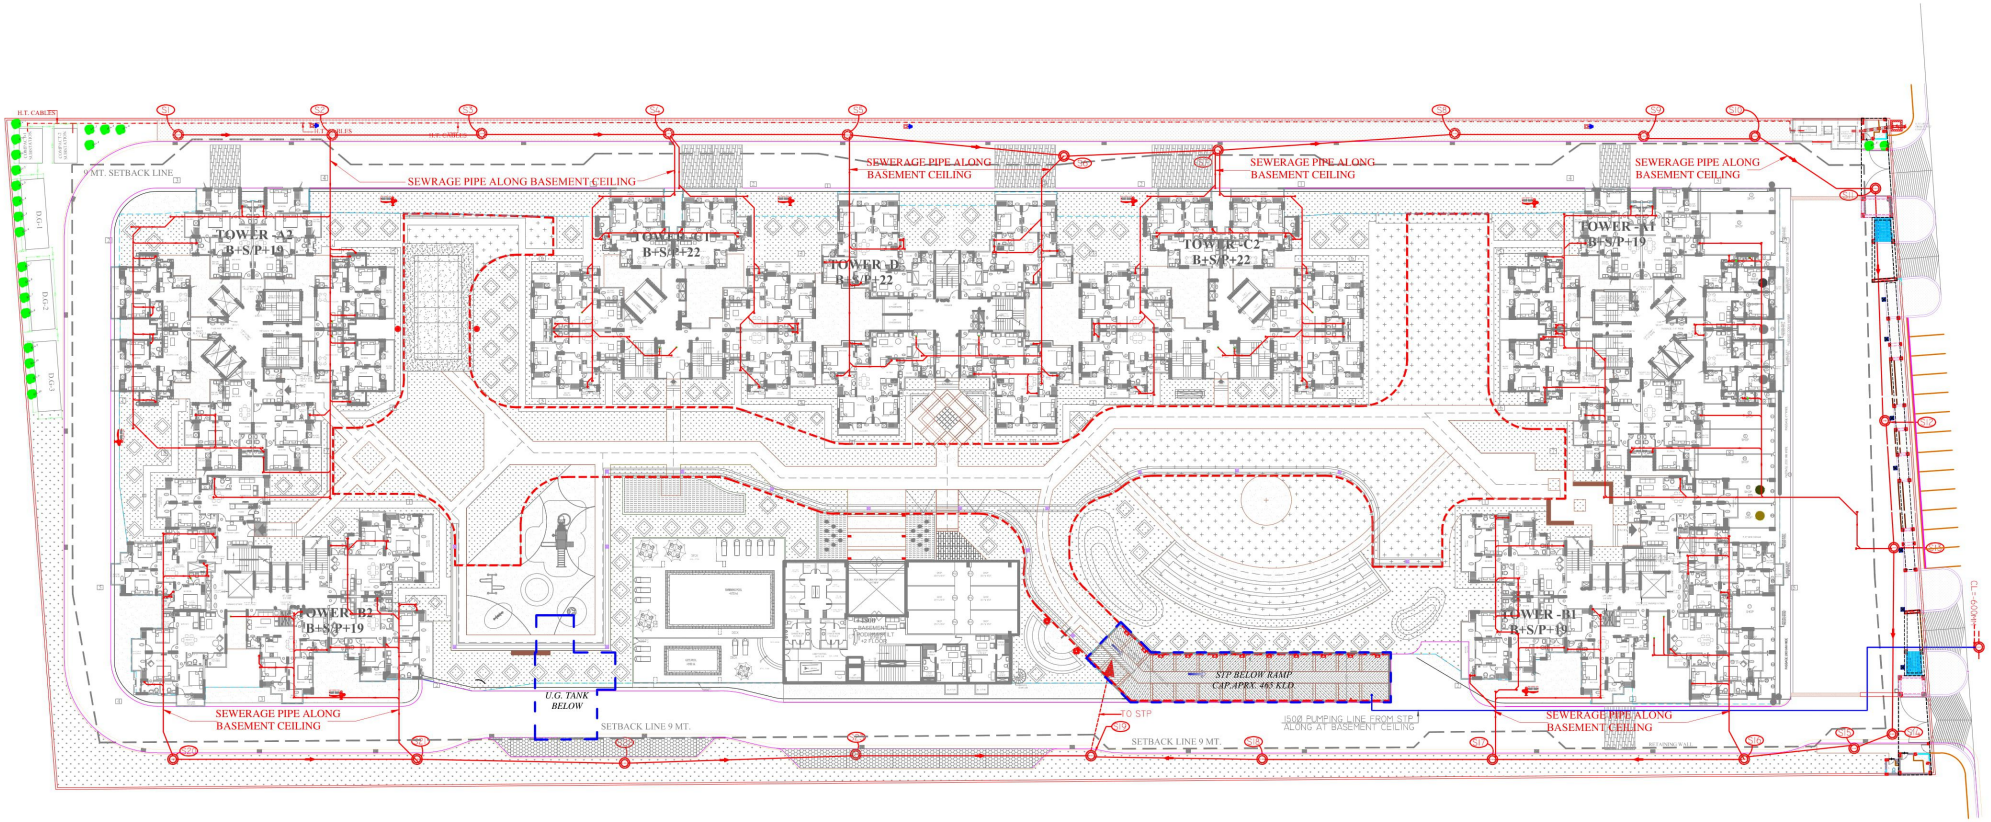

LEGENDS:-

1.	SEWRAGE LINE	
2.	SEWRAGE MANHOLE	S.MH

PROJECT :-	BUILDERS & PROMOTER :-	ARCHITECTS :
RESIDENTIAL COMPLEX *"JKG PALM COURT"* AT, PLOT No. GH-1D, SECT-16-C, NOIDA EXT.	M/s JKG CONST. PVT.LTD. B-174, YOJANA VIHAR, DELHI-92 DRAWING TITLE :- WASTE DISPOSAL PLAN	Space Designers International Space Designers architects & planners B - 34, SECTOR-67, NOIDA PH : +91 9711633717,Mob: 9811070399,9811336231 e-mail : spacesdi@gmail.com, www.spacedi.com