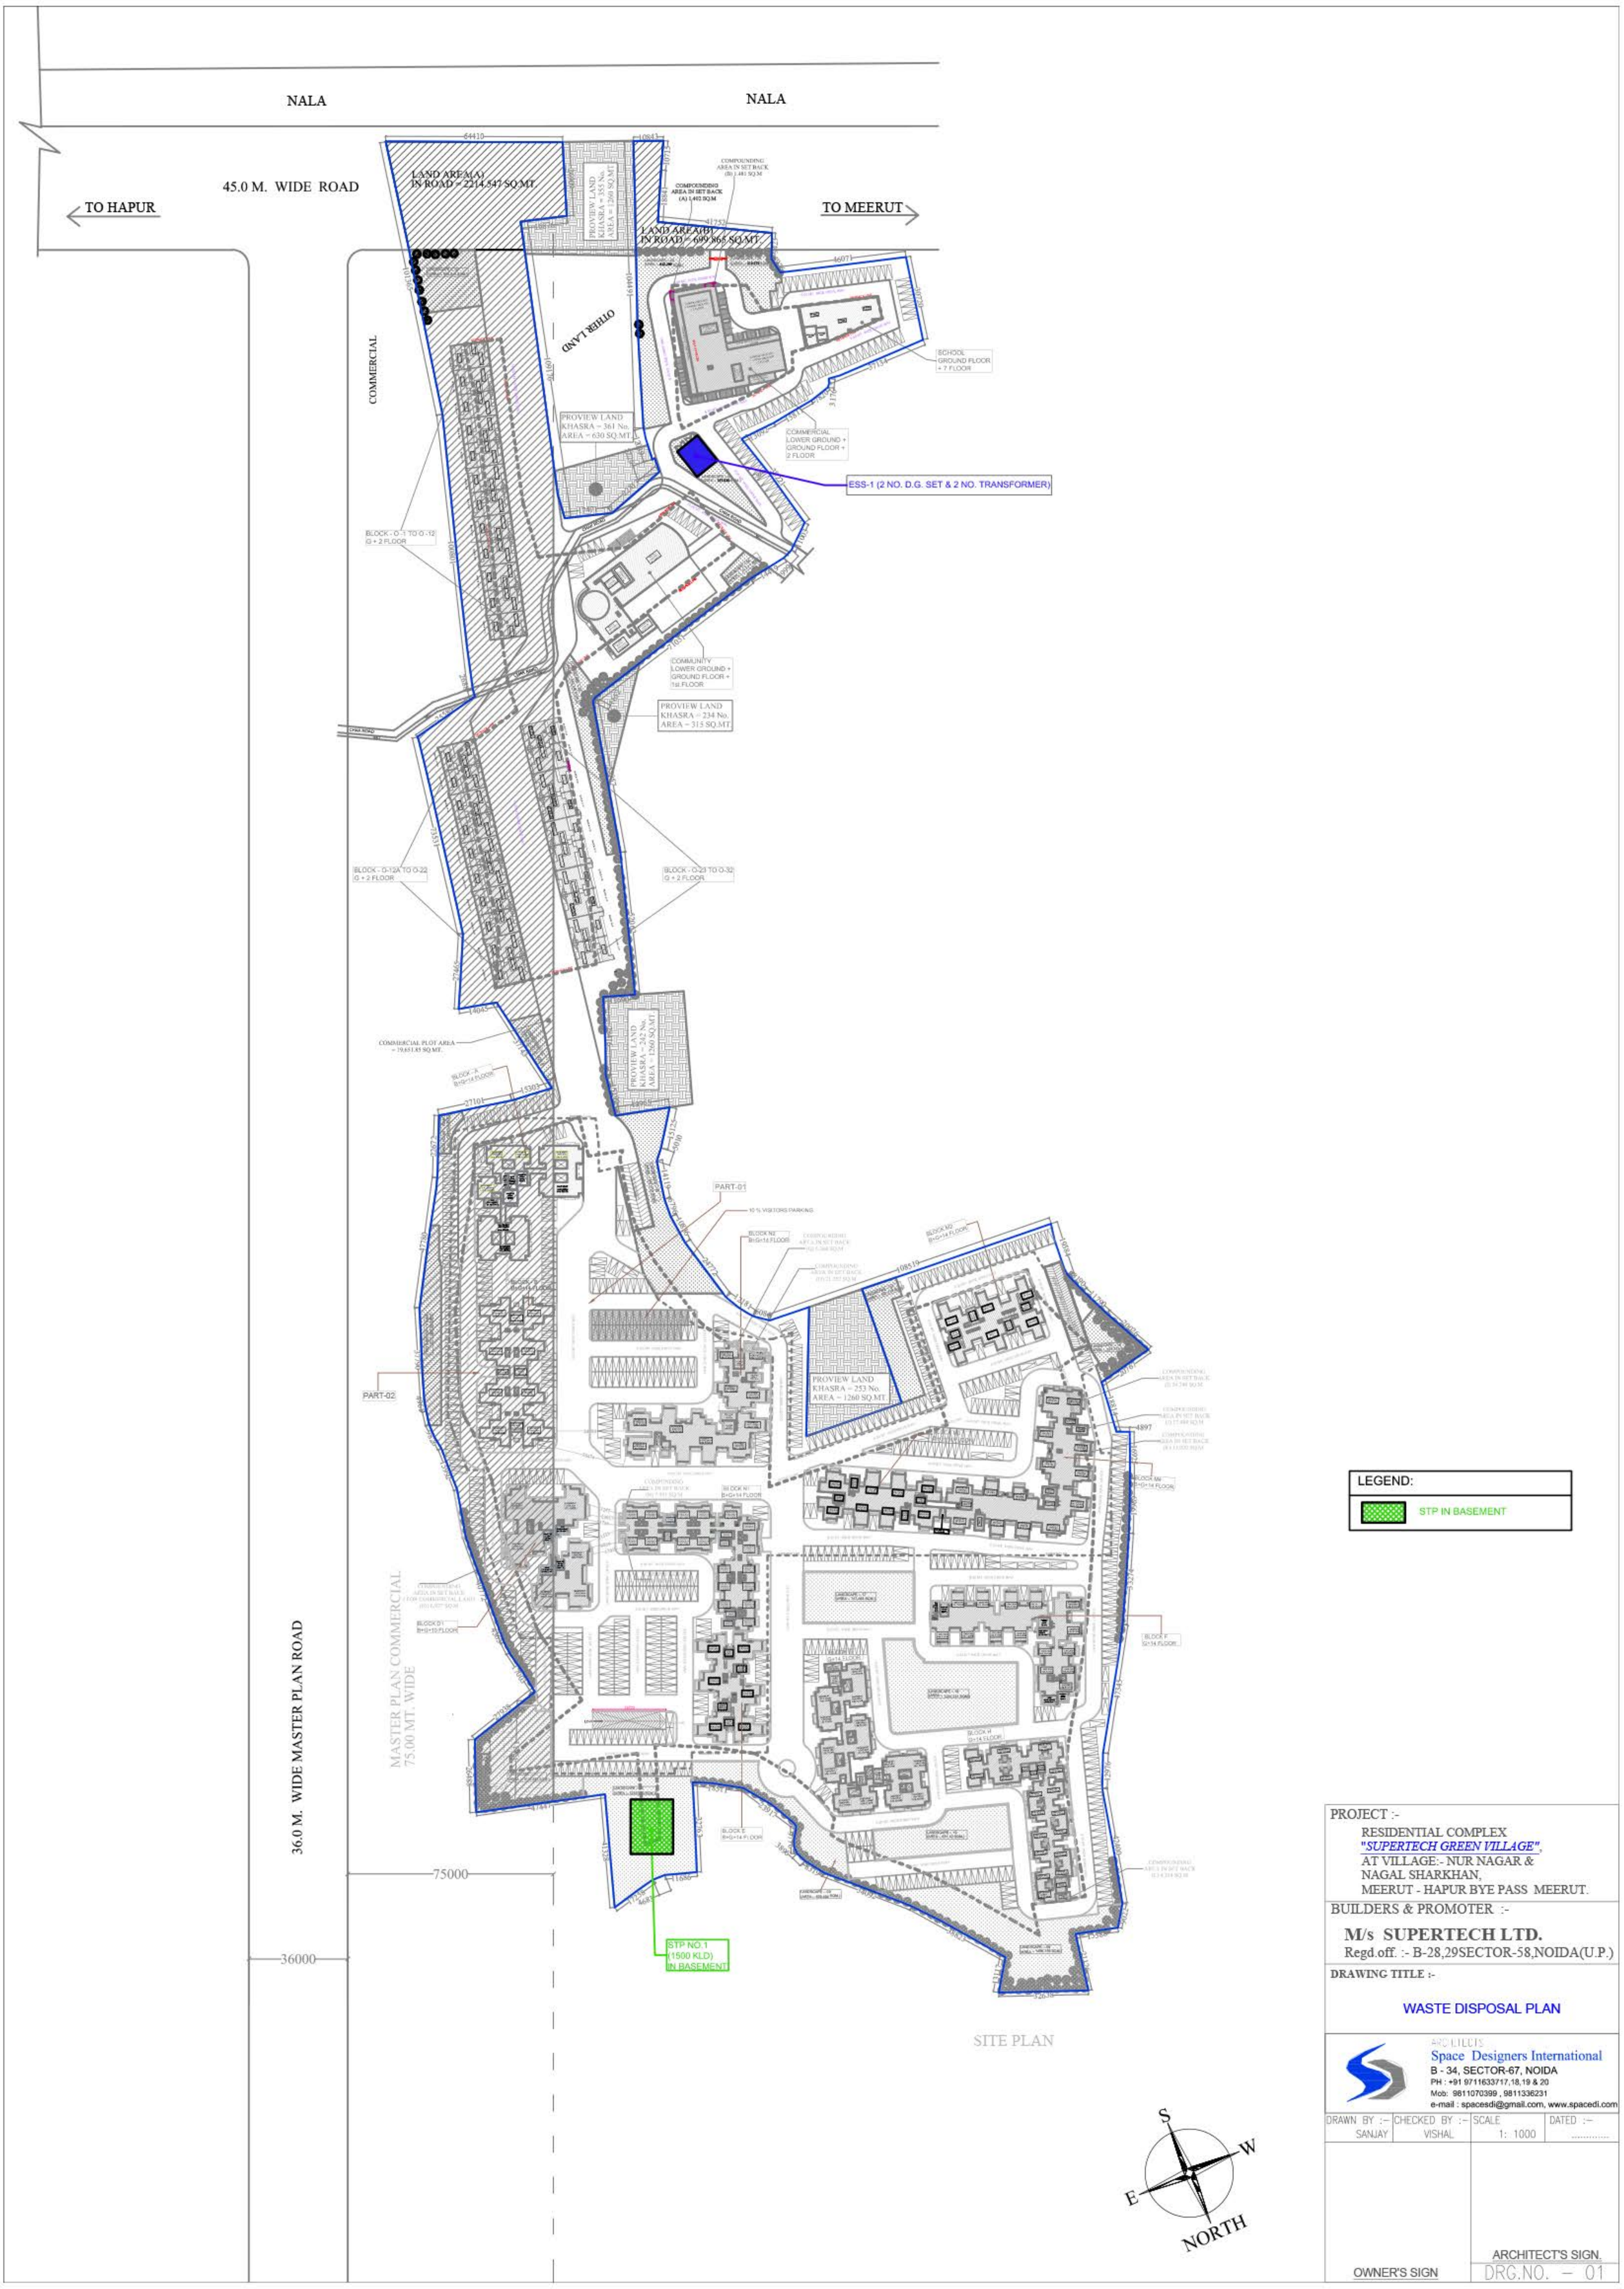

LEGEND:

STP IN BASEMENT

PROJECT :-

RESIDENTIAL COMPLEX
"SUPERTECH GREEN VILLAGE",
AT VILLAGE:- NUR NAGAR &
NAGAL SHARKHAN,
MEERUT - HAPUR BYE PASS MEERUT.

BUILDERS & PROMOTER :-

M/s SUPERTECH LTD.
Regd.off. :- B-28,29SECTOR-58,NOIDA(U.P.)

DRAWING TITLE :-

WASTE DISPOSAL PLAN

ARCHITECTS
Space Designers International
B - 34, SECTOR-67, NOIDA
PH : +91 9711633717,18,19 & 20
Mob: 9811070399 , 9811336231
e-mail : spacesdi@gmail.com, www.spacedi.com

DRAWN BY :-	CHECKED BY :-	SCALE	DATED :-
SANJAY	VISHAL	1: 1000	.....

OWNER'S SIGN

ARCHITECT'S SIGN.

DRG.NO. – 01