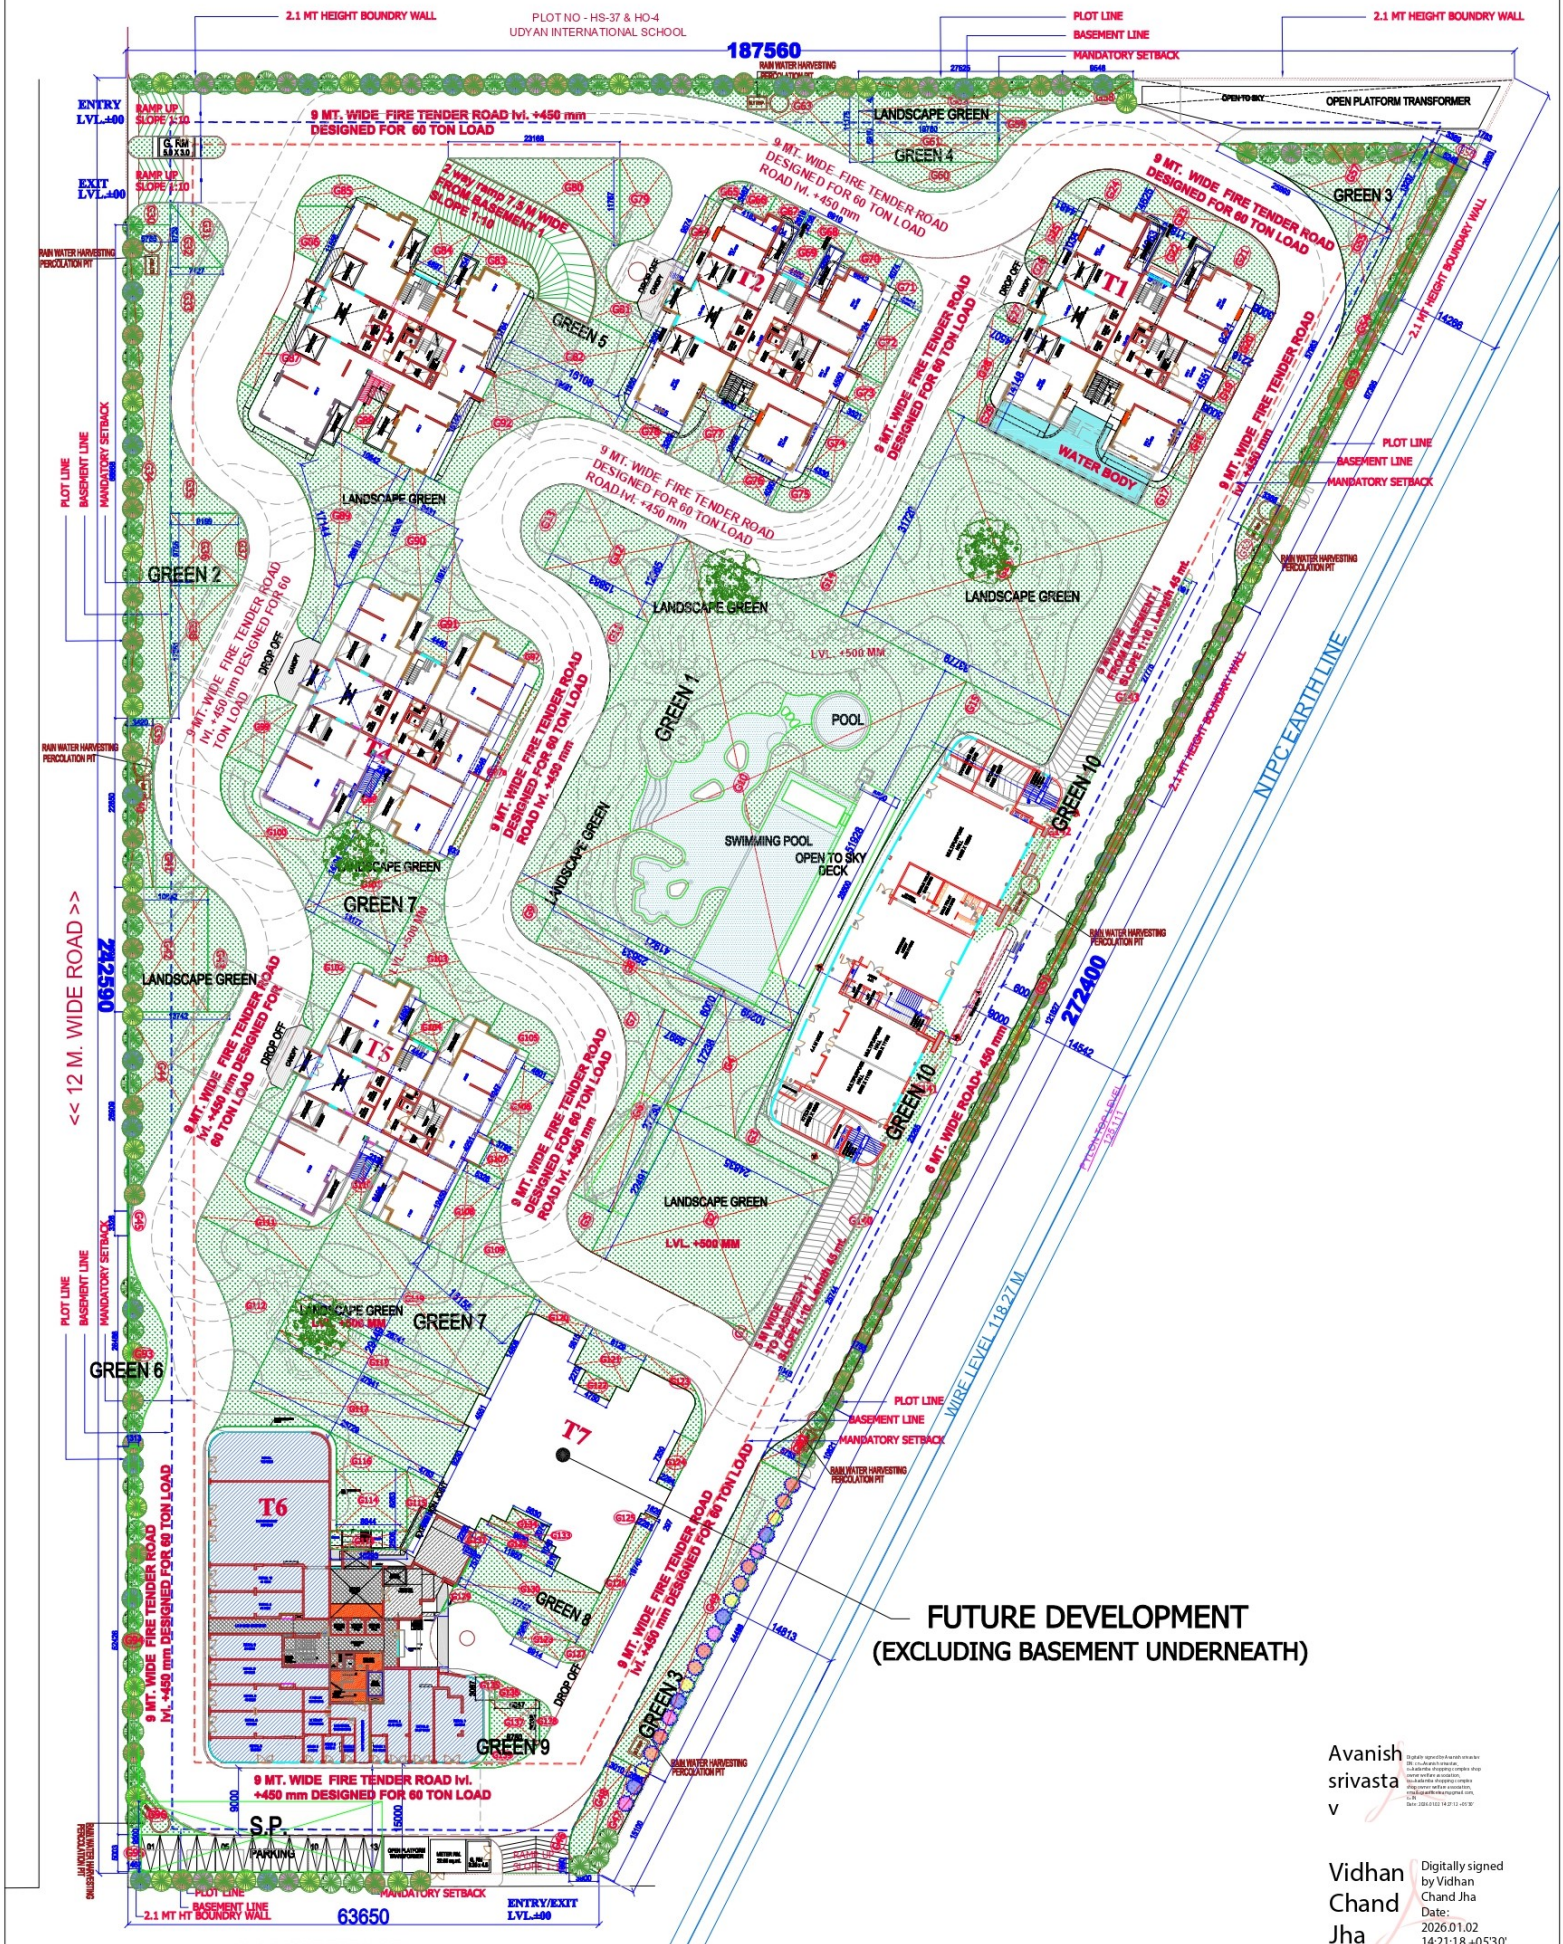

Avanish srivastav

Vidhan Chand Jha

Digitally signed by Vidhan Chand Jha
Date: 2026.01.02 14:21:18 +05'30'

SITE PLAN

7 PEAKS RESIDENCES

(SEC. OMICRON)