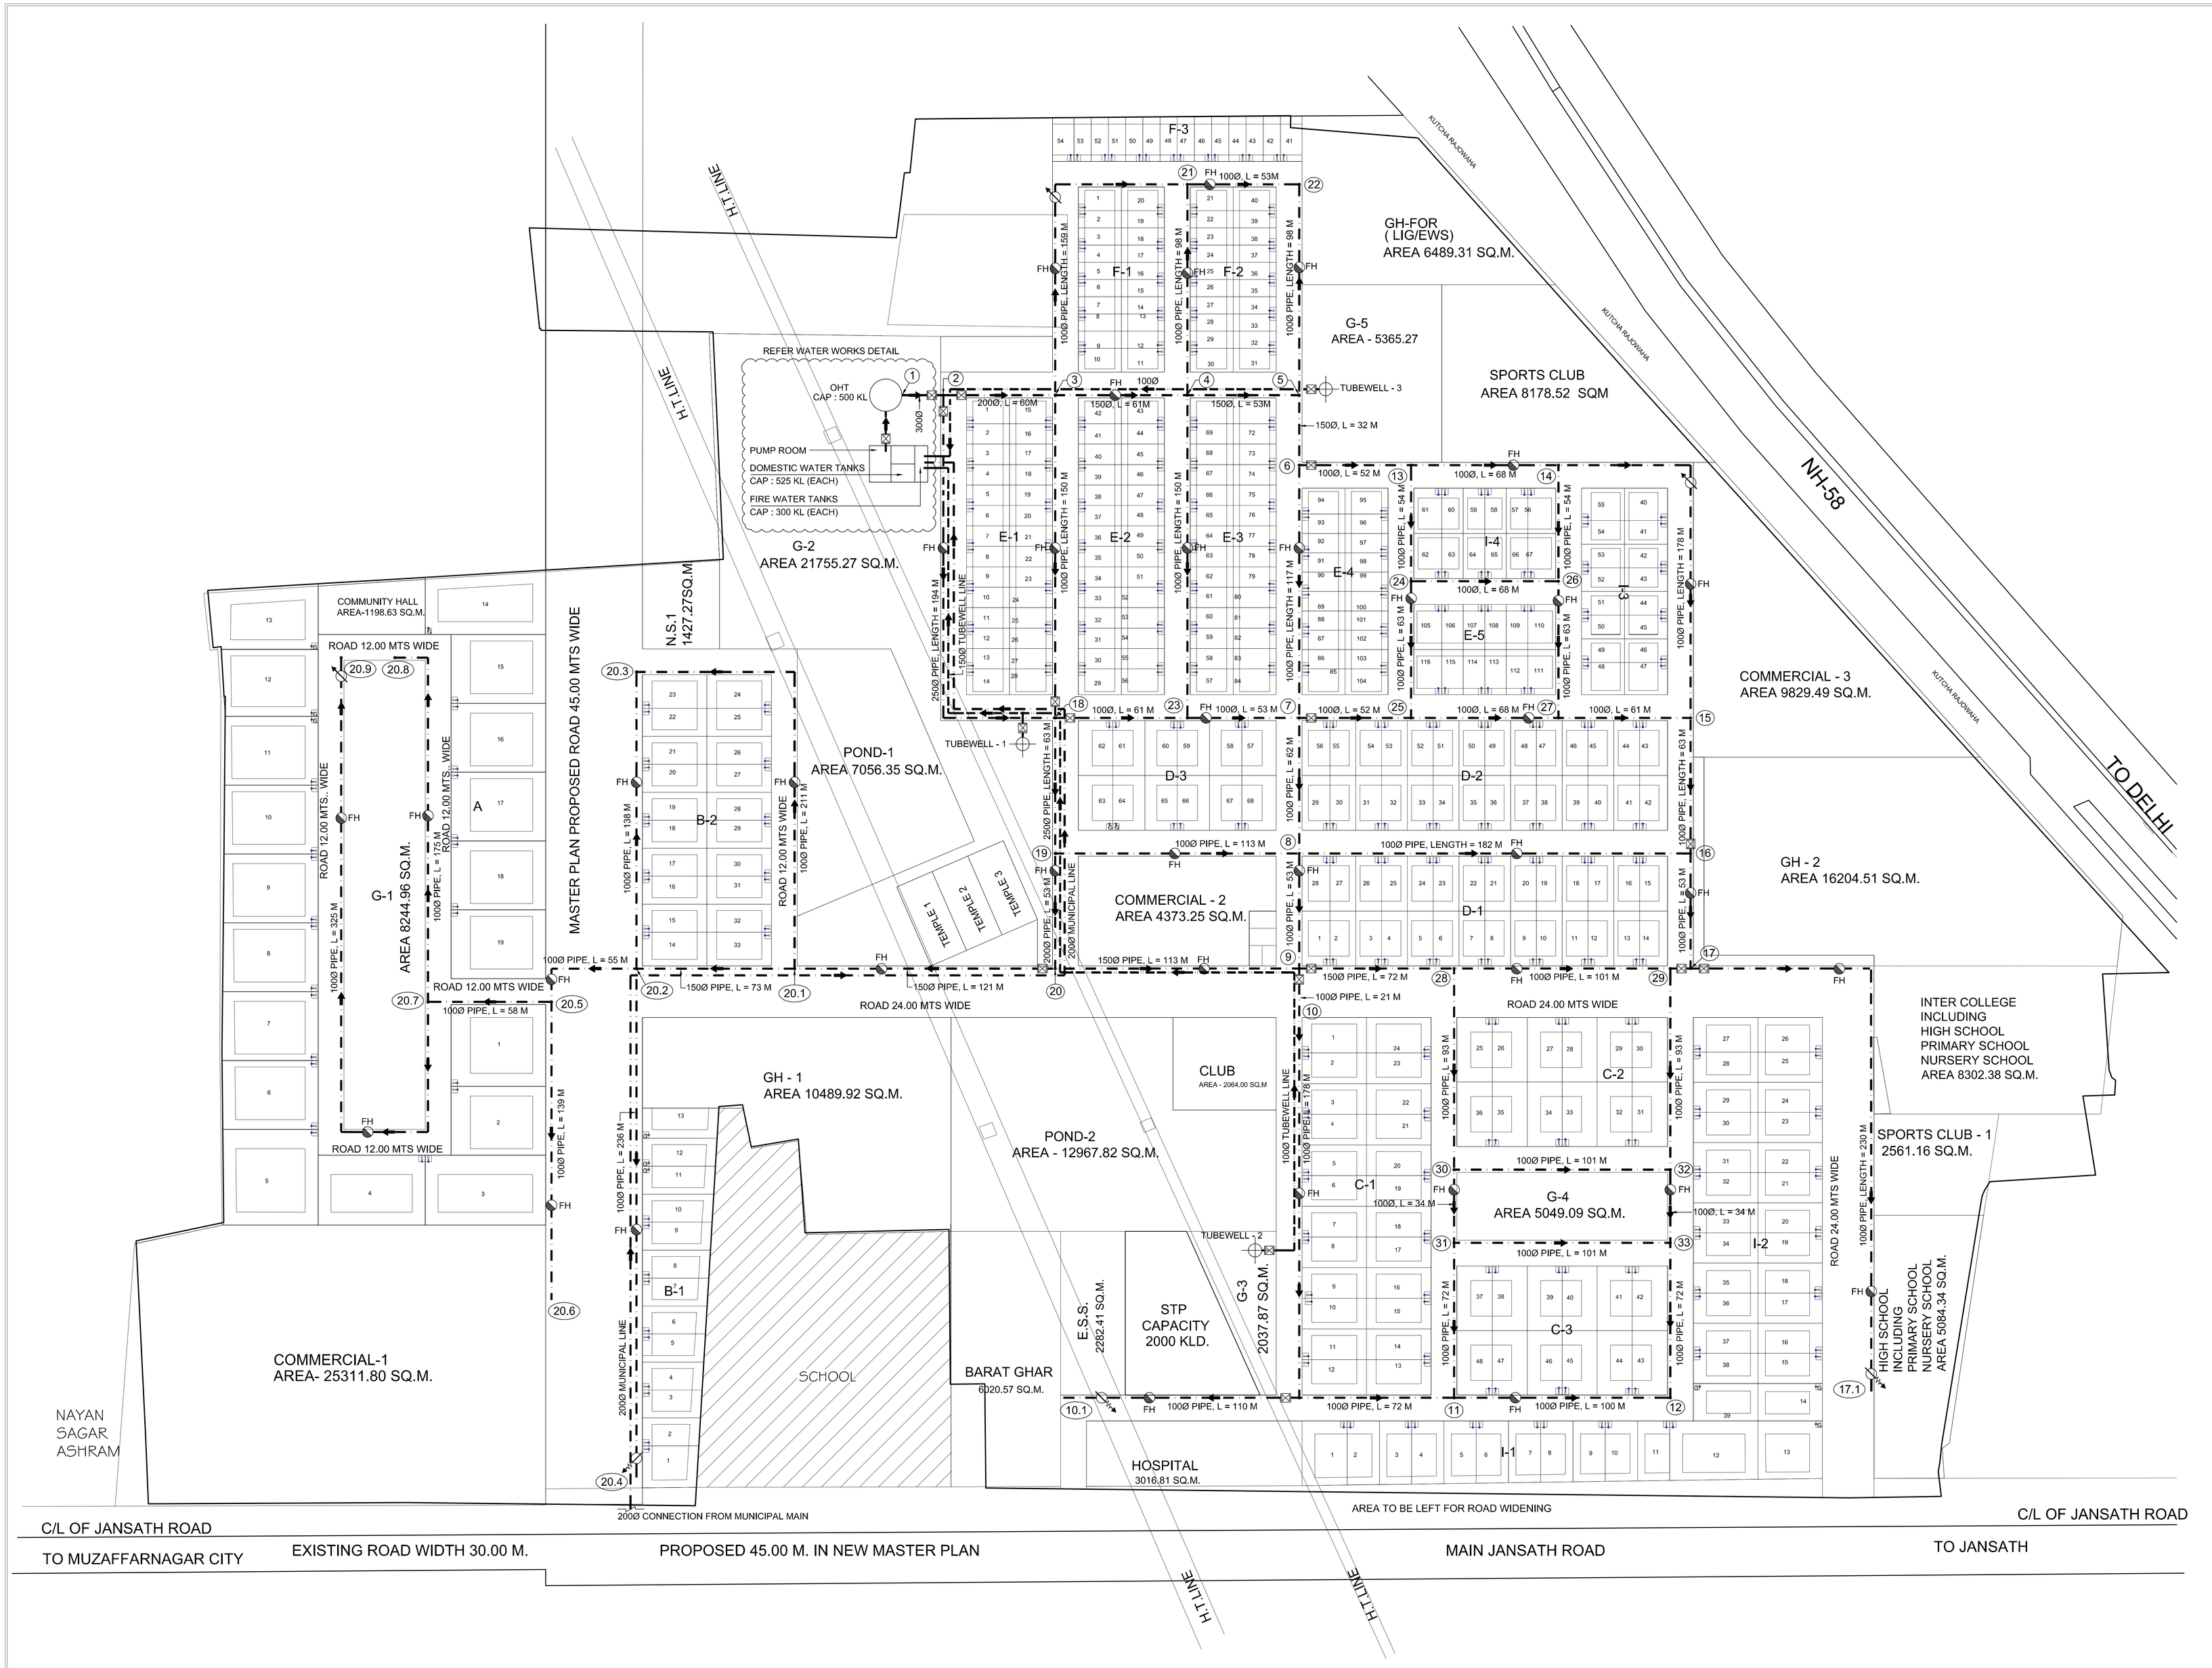


NOTES

Dimensions are not to be scaled.
Contractor must verify all dimensions of site before commencement of any work.
Contractor must notify Architect and/or Project Manager of all discrepancies in drawing.
All Levels given are Finished Floor Levels unless mentioned otherwise.
Refer this drawing along with other relevant architectural, structural & other services drawings, before the execution of work, related to this drawing of site.

THIS DRAWING IS THE PROPERTY OF M/s. GAIN P. MATHUR & ASSOCIATES PVT.LTD. AND SHALL NOT BE COPIED OR USED IN ANYWAY WITHOUT THEIR PRIOR PERMISSION.

SKETCHES INCORPORATED DETAILS

| No. | Date | By | Description |
|---|---|---|---|

ISSUES

| No. | Date | By | Description |
|---|---|---|---|

REVISIONS

| No. | Date | By | Description |
|---|---|---|---|

LEGEND:

- DOMESTIC WATER LINE
- TUBEWELL LINE
- MUNICIPAL SUPPLY LINE
- BUTTERFLY / SLUICE VALVE
- SCOUR VALVE
- AIR RELEASE VALVE
- FH — FIRE HYDRANT

Client

DWARIKA PROJECTS LIMITED

Architects

GAIN P. MATHUR AND ASSOCIATES (P) LTD.
ARCHITECTS & PLANNERS
C - 55, East Of Kailash, New Delhi-110065
T : 46599599 I F 46599512
E : gpma@airtelmail.in I W : www.gpmindia.com

Project Title

DWARIKA CITY
AT MUZAFFAR NAGAR

Consultants

SONI CONSULTANTS
Plumbing & Fire Suppression Consultants
C-21, BASEMENT, NEW KRISHNA PARK,
VIKASPURI, NEW-DELHI - 110018
PH- 011-25503781, 45515782

Drawing Title

EXTERNAL DOMESTIC WATER SUPPLY LAYOUT

Status: TENDER DRAWING

| Drawn: | Checked: | Drawing No. |
|---|---|---|
| NITIN | P.SONI | PL-DWS-01 |

| Date: | Sheet: | Scale: | Revisions: |
|---|---|---|---|
| 27-06-12 | 900X750 | 1:1200 | 2 |