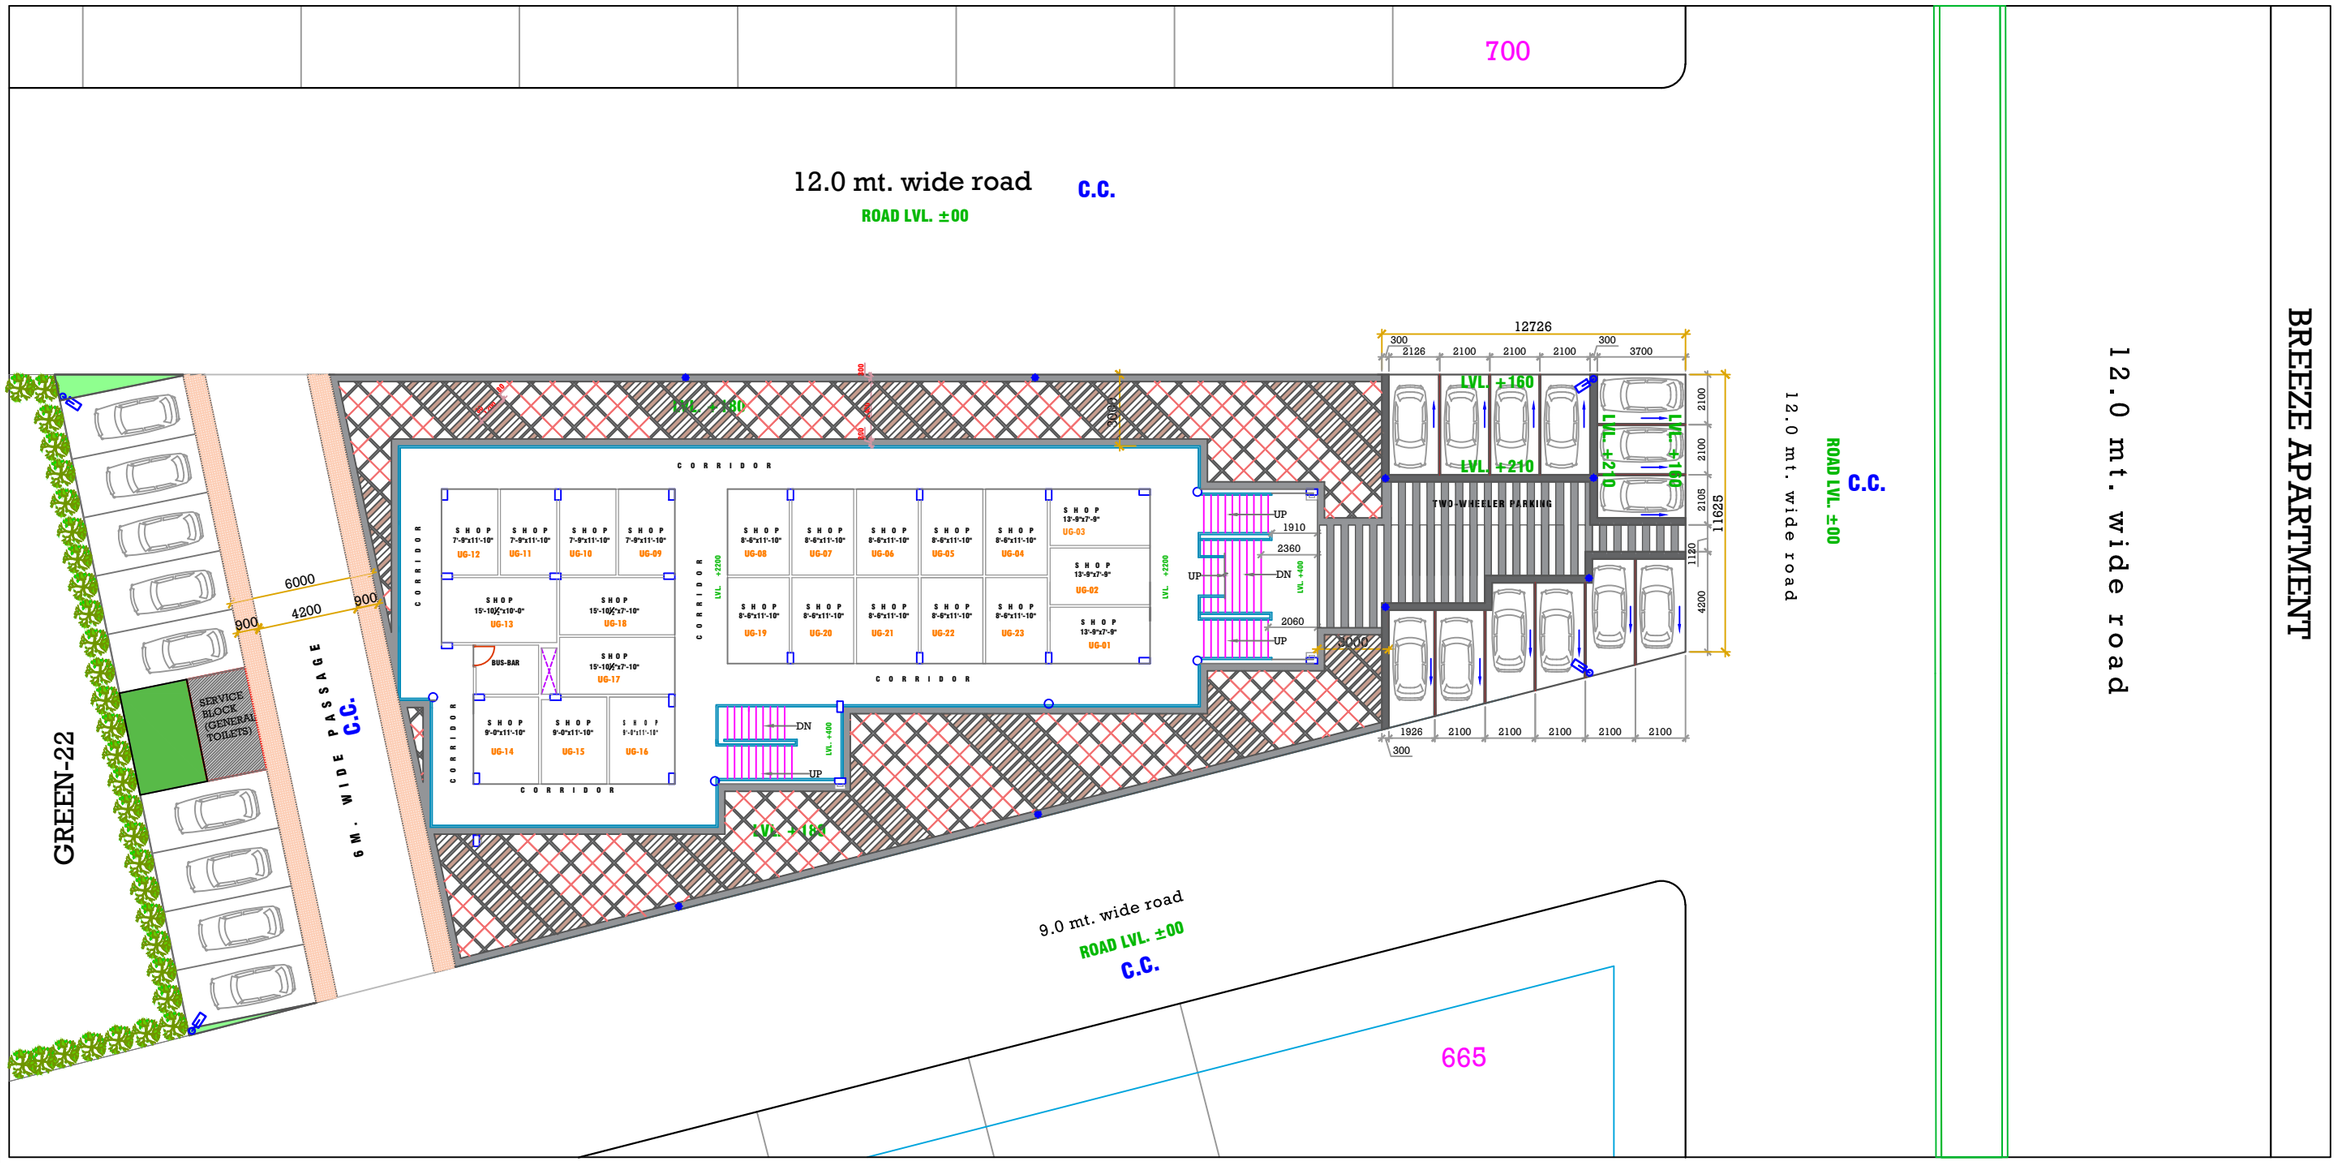

DEVELOPMENT LAYOUT

ARCADE-2,ELDECO CITY