LAYOUT PLAN OF TRANSPORT NAGAR,

FIROZABAD

DRAIN NETWORK

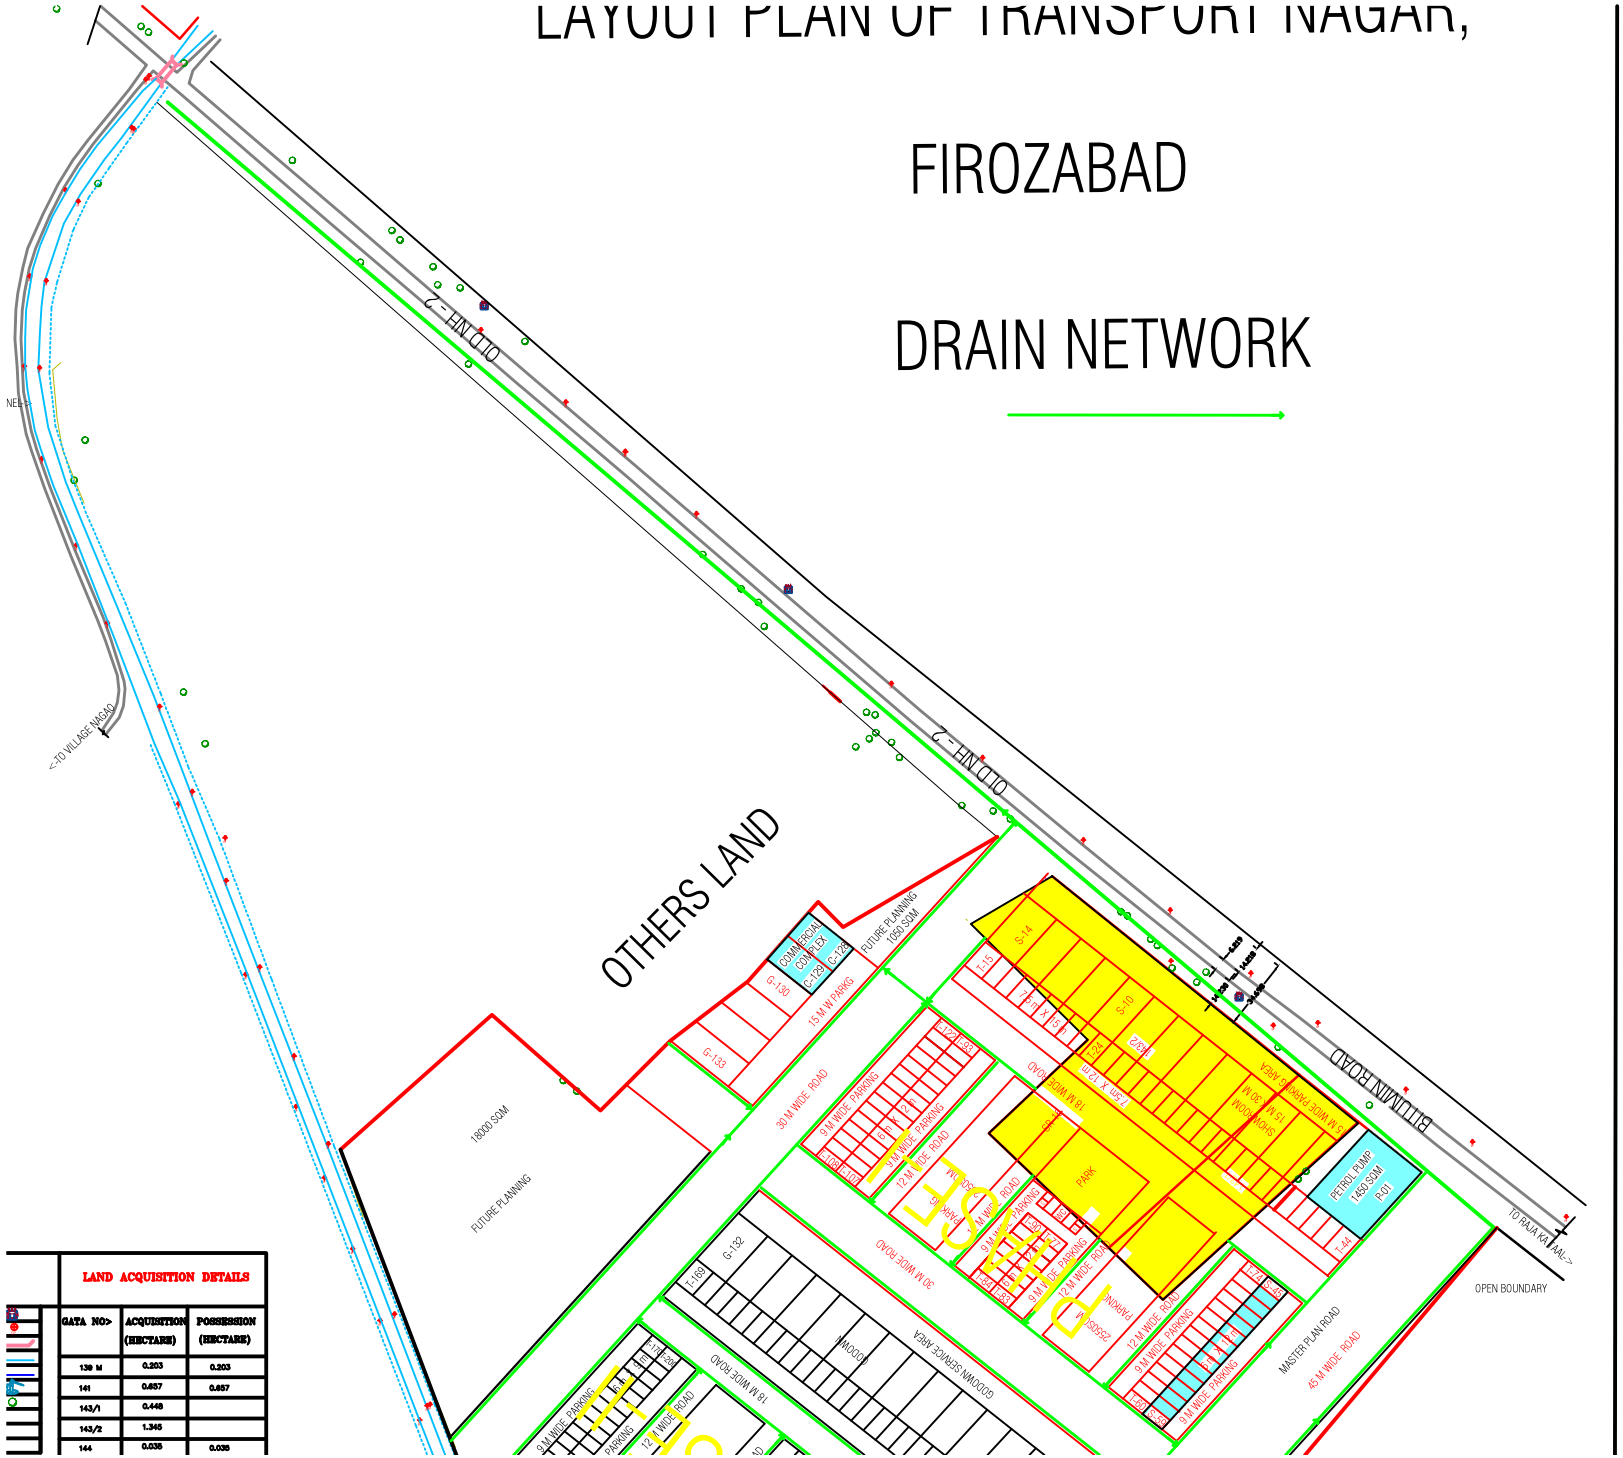

LAND ACQUISITION DETAILS

GATA NO>	ACQUISITION (HECTARE)	POSSESSION (HECTARE)
139 M	0.203	0.203
141	0.657	0.657
143/1	0.448	
143/2	1.345	
144	0.035	0.035