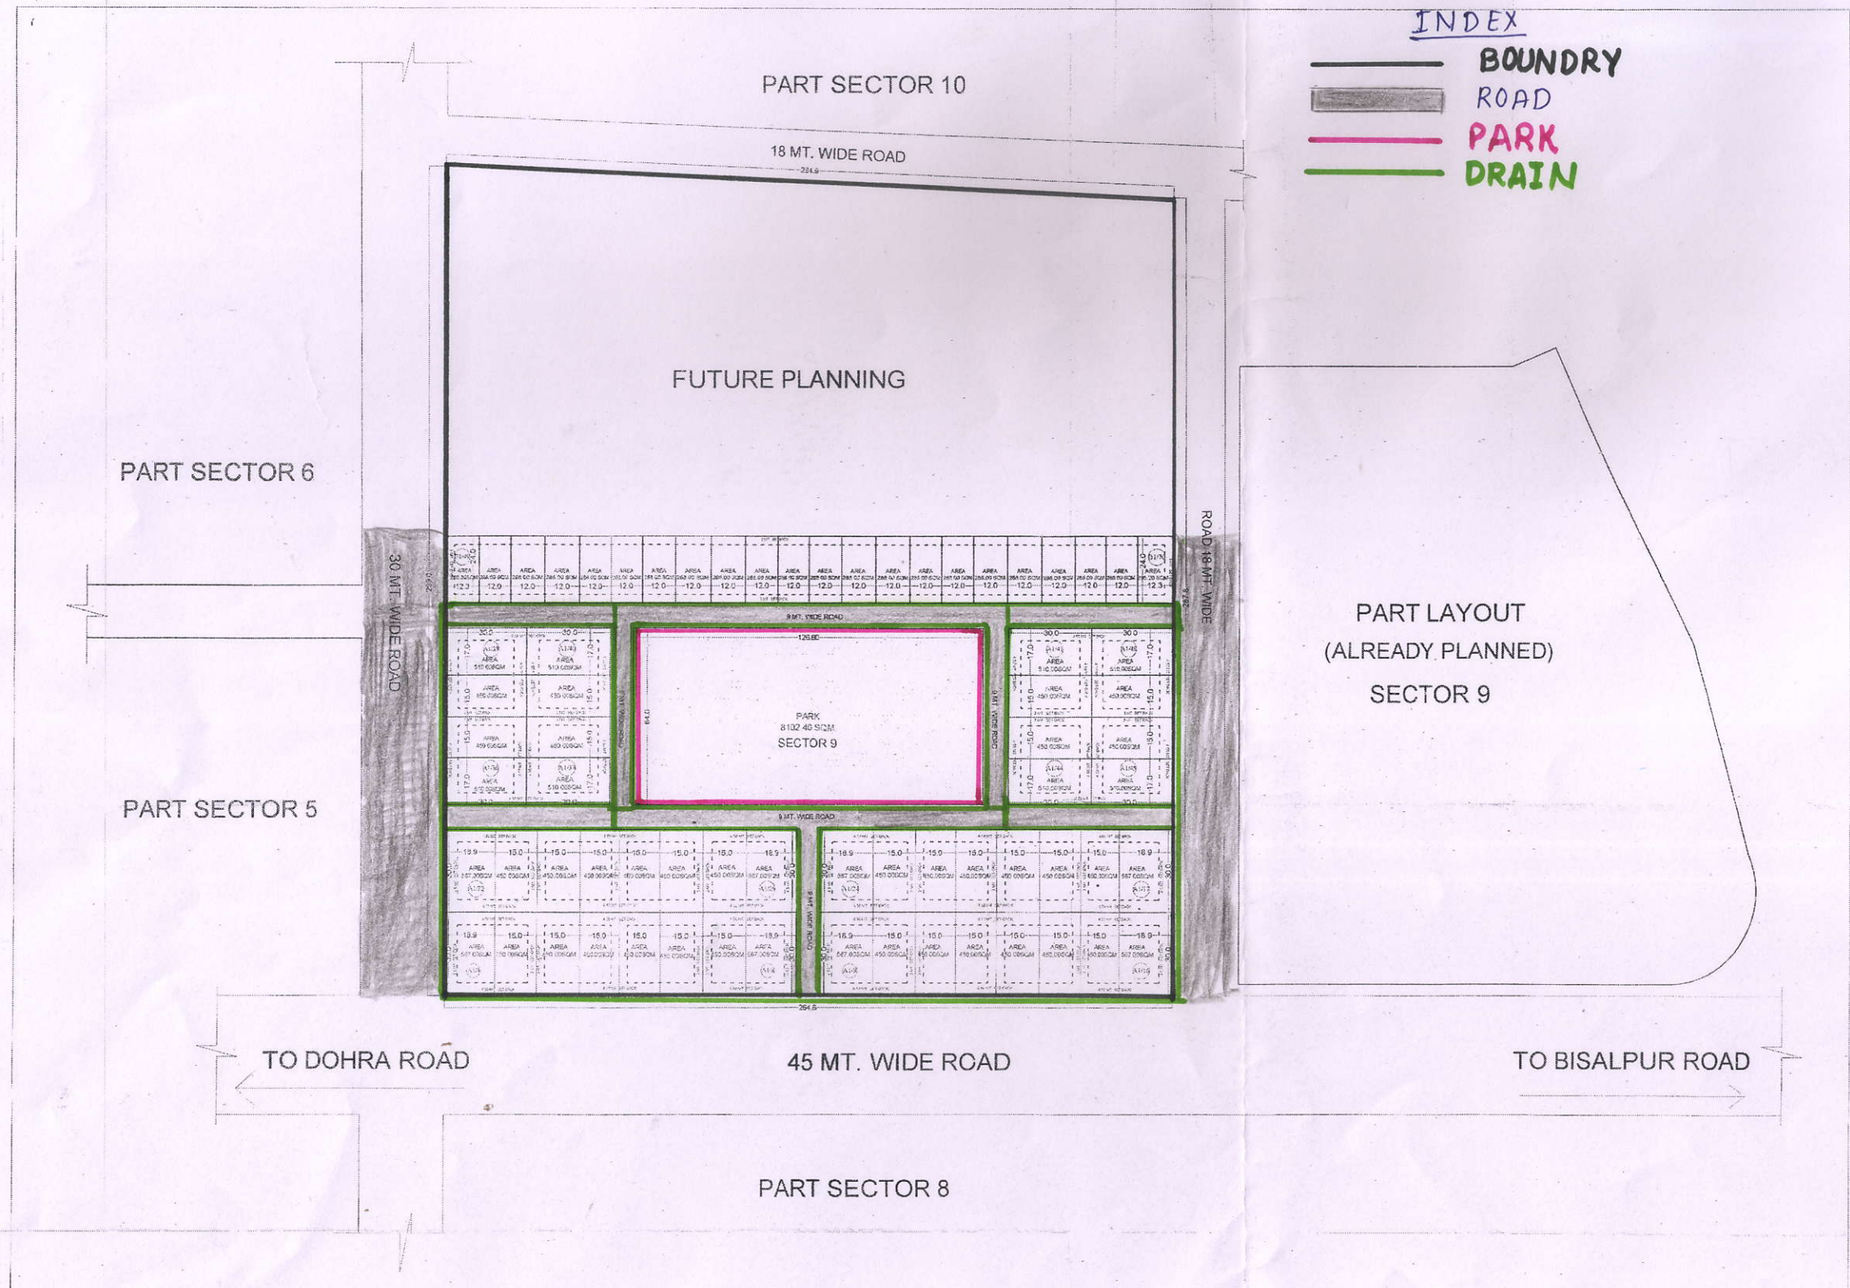

BAREILLY DEVELOPMENT AUTHORITY

PART LAYOUT PLAN OF SECTOR-9 RAMGANGA NAGAR SCHEME, BAREILLY.

AREA STATEMENT:

PERMIT NO. B.D.A./R.G.N.-SEC.(9)/002/2020
DATED 16-01-2020

AREA UNDER RESIDENTIAL	29366.40Sq.Mt.
AREA UNDER ROAD	6454.80 Sq.Mt.
AREA UNDER PARK	8102.40 Sq.Mt.
AREA TOTAL	43923.60 SQ.MT.

PROPERTY DETAILS:

TYPE	AREA (SQMT.)	SIZE	NOS.
A1	450	15.00 Mt.x30.00 Mt.	48 Nos
B1	288	12.00 Mt.x24.00 Mt.	22 Nos
TOTAL			= 70 Nos

SCALE 1:1000

NORTH

DRAWN BY:

NOTES:

DRAFTSMAN	J.E. (CONSTRUCTION)	J.E. (PLANNING)	A.E. (CONSTRUCTION)	A.E. (PLANNING)	EX.EN.
S.E./C.T.P.	C.E.	SEC.	V.C.		