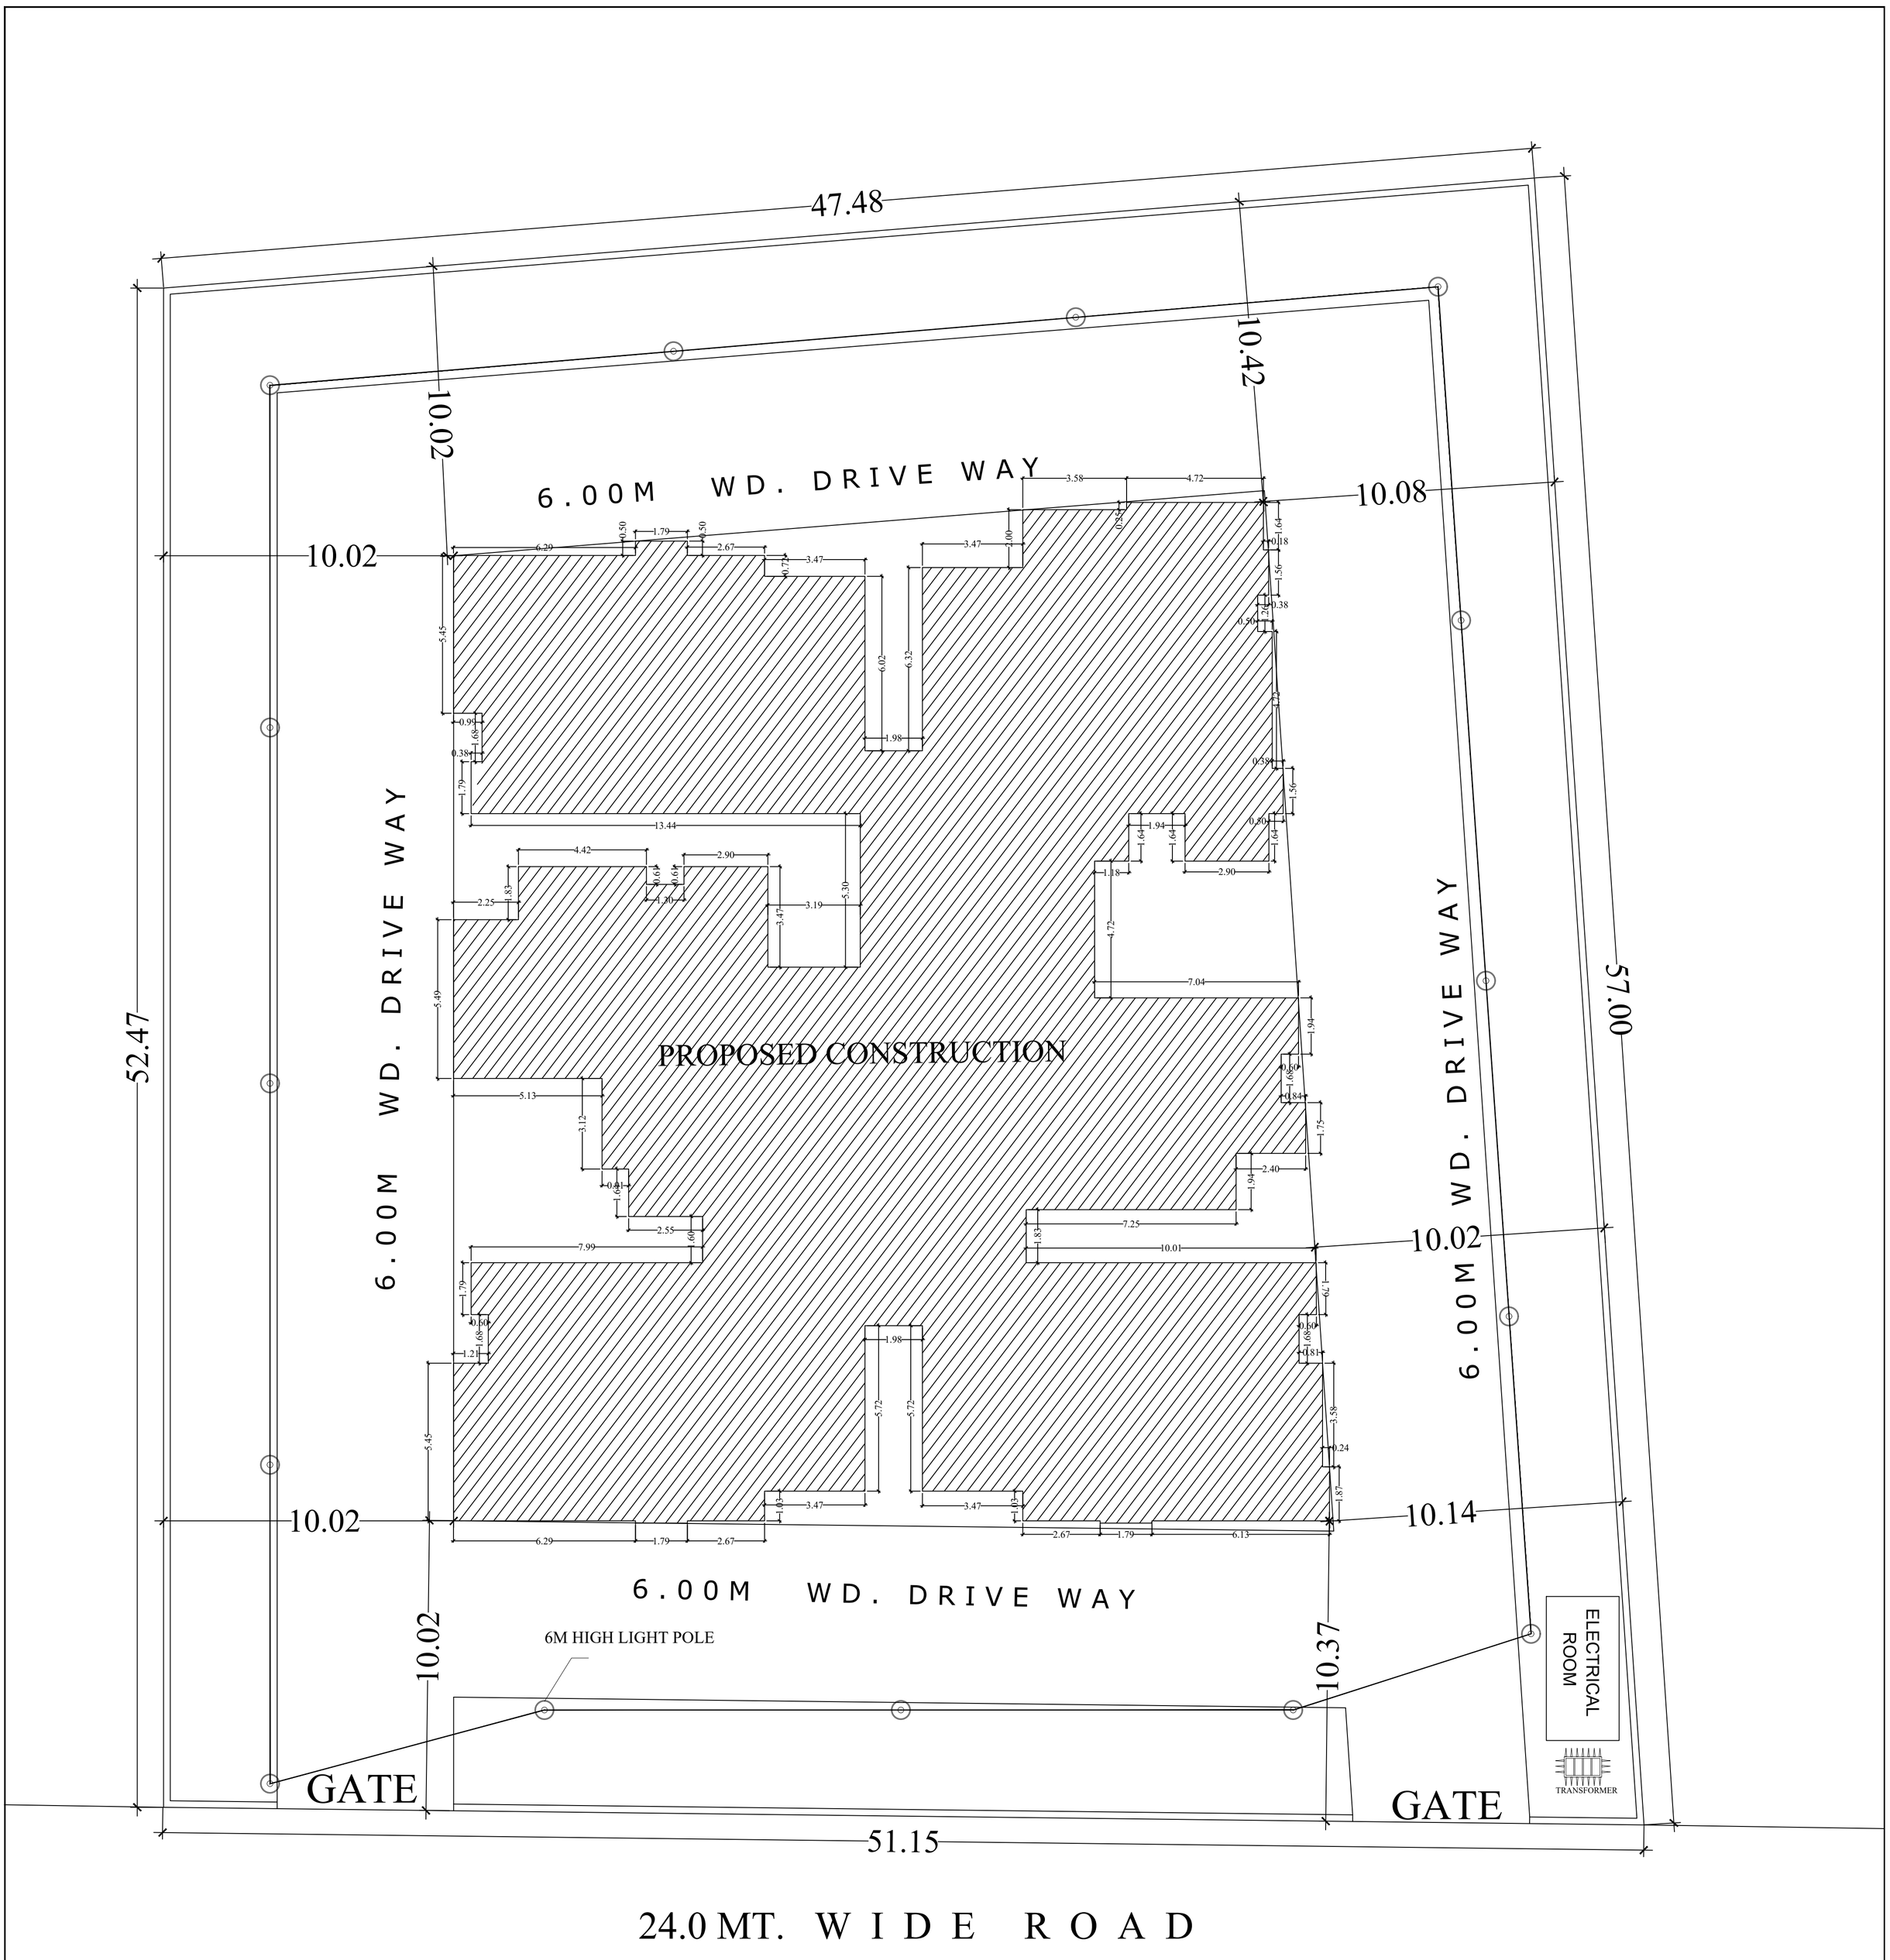


# SITE PLAN -ELECTRICFICATION

PROPOSED RESIDENTIAL GROUP HOUSING AT KH. NO.209(PART), MAUZA CHAMRAULI, TEHSIL & DISTRICT AGRA.

OWNER'S NAME :- BIBHAB BUILDWELL

| | | | |
|---|---|---|---|
| | SCALE:- 1: 200 | NORTH | |
| | DATE - 12/07/2022 | | |
| AUTH. SIGNATORY | | | |