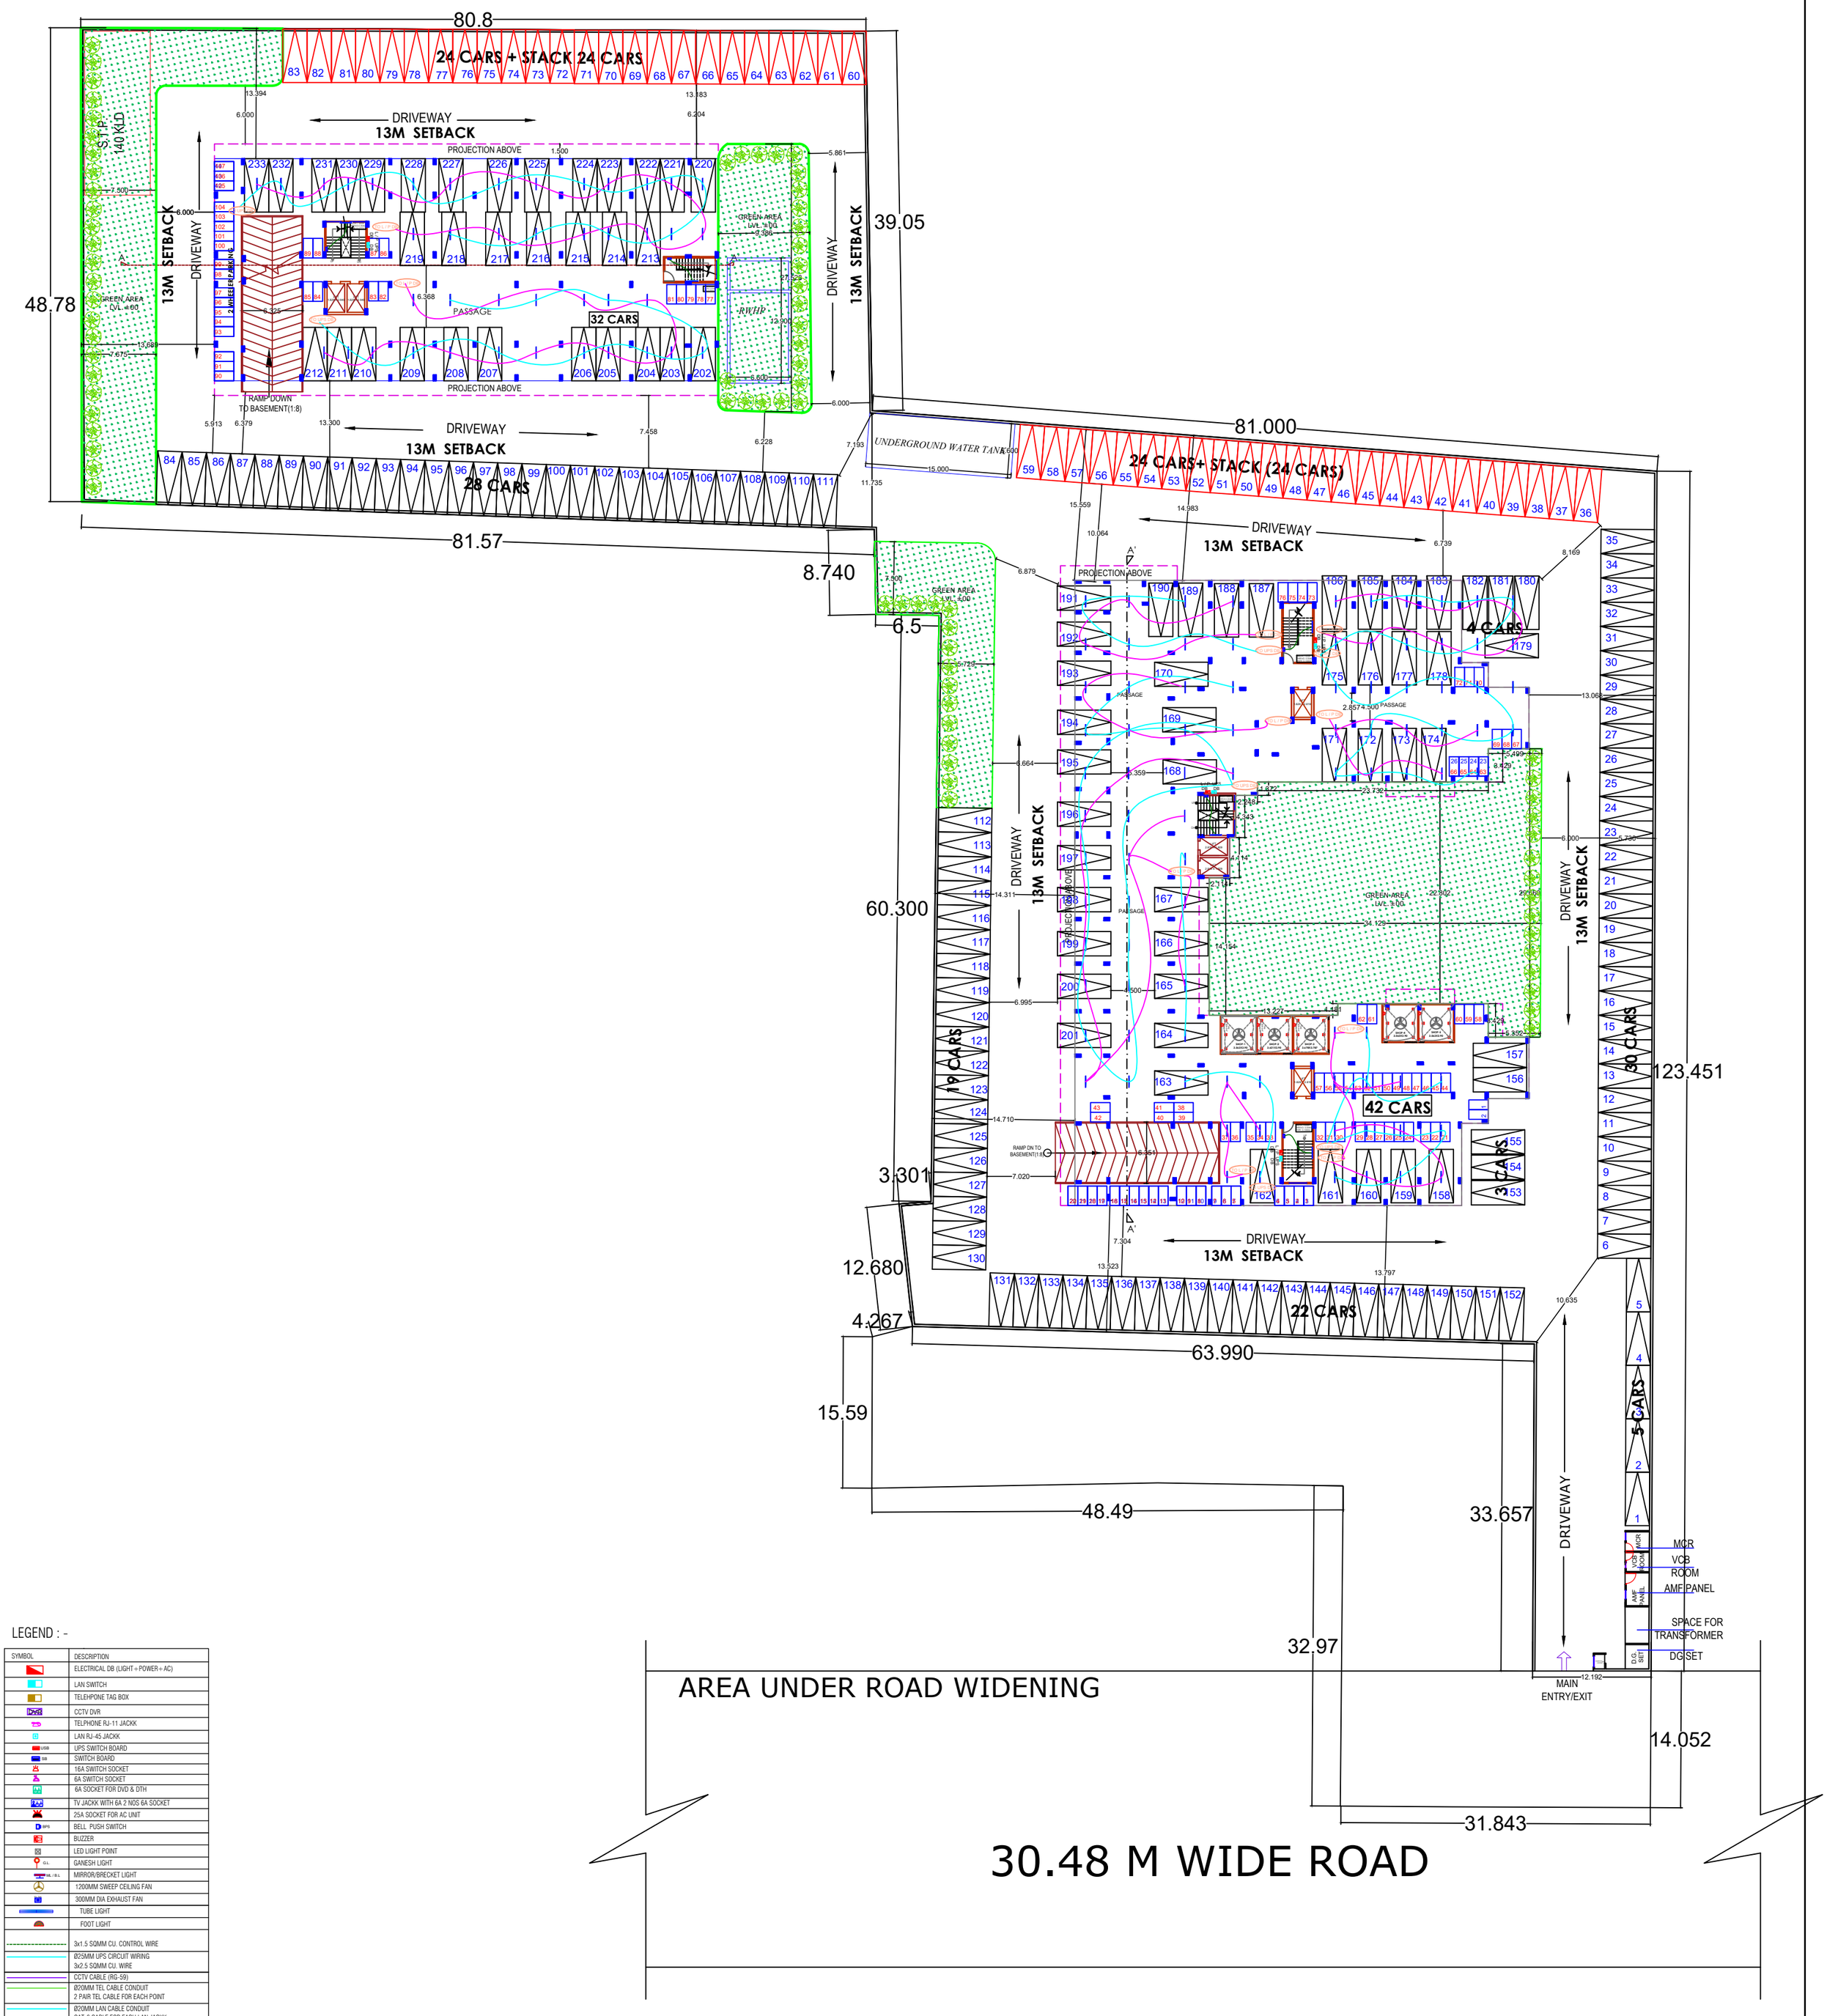

LEGEND : -

SYMBOL	DESCRIPTION
	ELECTRICAL DB (LIGHT + POWER + AC)
	LAN SWITCH
	TELEHPONE TAG BOX
DVR	CCTV DVR
	TELPHONE RJ-11 JACKK
	LAN RJ-45 JACKK
UPS	UPS SWITCH BOARD
SB	SWITCH BOARD
	16A SWITCH SOCKET
	6A SWITCH SOCKET
	6A SOCKET FOR DVD & DTH
	TV JACKK WITH 6A 2 NOS 6A SOCKET
	25A SOCKET FOR AC UNIT
BPS	BELL PUSH SWITCH
	BUZZER
	LED LIGHT POINT
G.L.	GANESH LIGHT
M. / B.L.	MIRROR/BRECKET LIGHT
	1200MM SWEEP CEILING FAN
	300MM DIA EXHAUST FAN
	TUBE LIGHT
	FOOT LIGHT
	3x1.5 SQMM CU. CONTROL WIRE
	Ø25MM UPS CIRCUIT WIRING 3x2.5 SQMM CU. WIRE
	CCTV CABLE (RG-59)
	Ø20MM TEL CABLE CONDUIT 2 PAIR TEL CABLE FOR EACH POINT
	Ø20MM LAN CABLE CONDUIT CAT-6 CABLE FOR EACH LAN JACKK
	Ø25MM LIGHT POINT CONDUIT 3x2.5 SQMM CU. WIRE
	Ø25MM POWER POINT CONDUIT 3x4.0 SQMM CU. WIRE
	Ø25MM AC POINT CONDUIT 3x4.0 SQMM CU. WIRE
	Ø32/40MM SUBMAIN CONDUIT 4x16.0 SQMM CU. CABLE
	RG-6 CABLE TO TV SPLITTER (RUN IN TO SLAB)

Project :

Proposed Multi Housing Building at Katka Jhunsi

Title : Site Plan- Electrical Layout

Address : Prayagraj

TARANA NASEER
(B.Arch, M.Plan)
MANISH GUJRAL
(B.Arch, F.I.V)

DEALT BY	DATE
	27-08-2024

NORTH