PRODUCED BY AN AUTODESK EDUCATIONAL PRODUCT

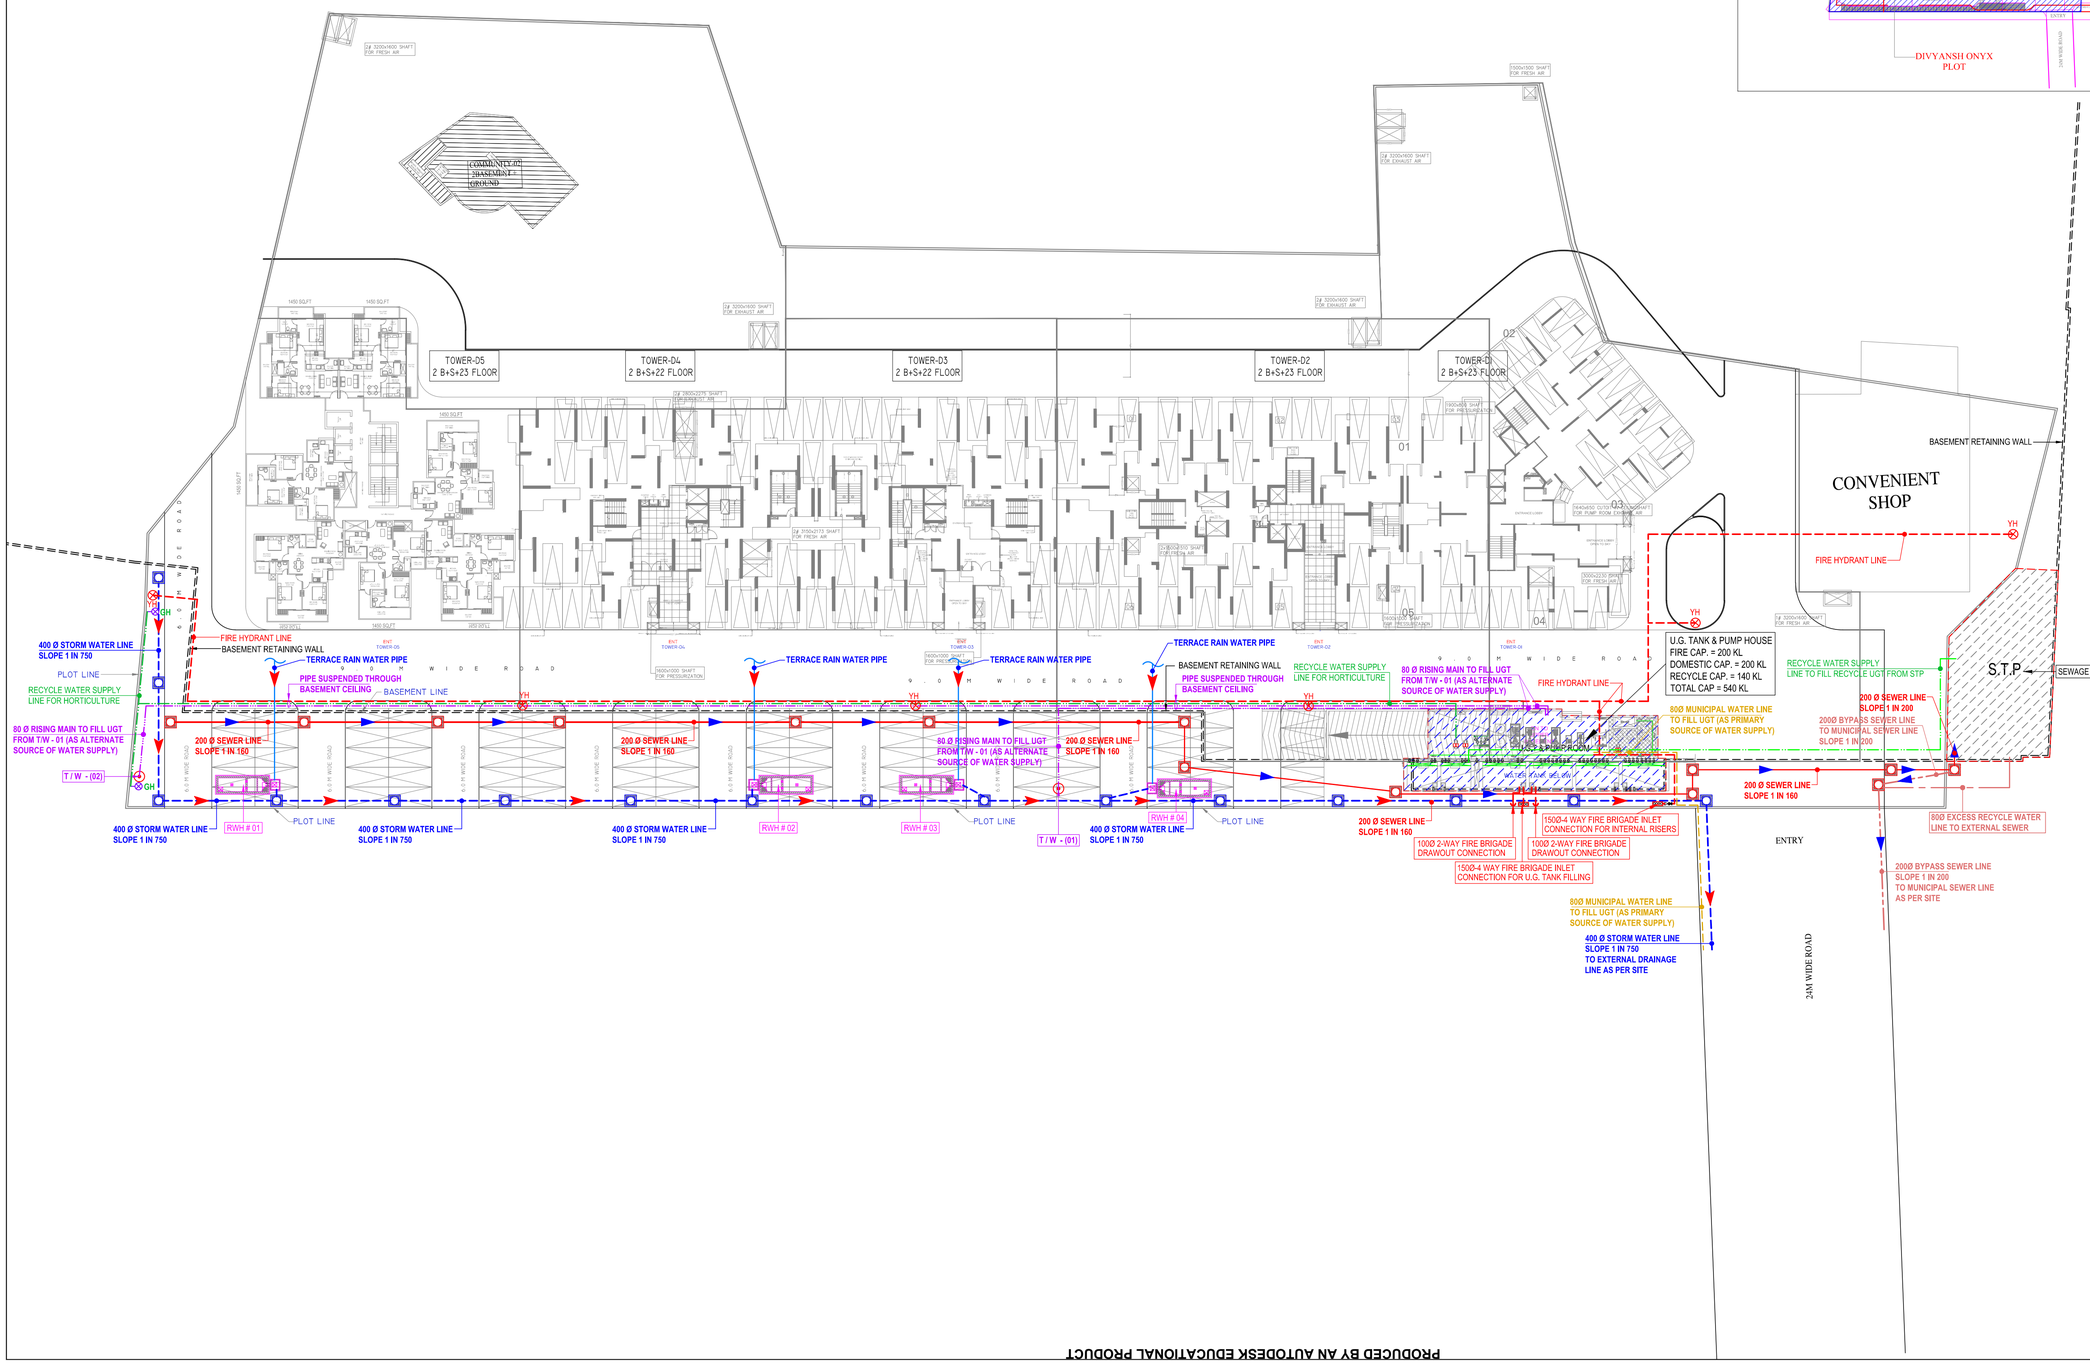
COMMUNITY-02
2BASEMENT +
GROUND
TOWER-05
2 B+S+23 FLOOR
TOWER-04
2 B+S+22 FLOOR
TOWER-03
2 B+S+22 FLOOR
TOWER-02
2 B+S+23 FLOOR
TOWER-01
2 B+S+23 FLOOR
1450 SQ.FT
1450 SQ.FT
1450 SQ.FT