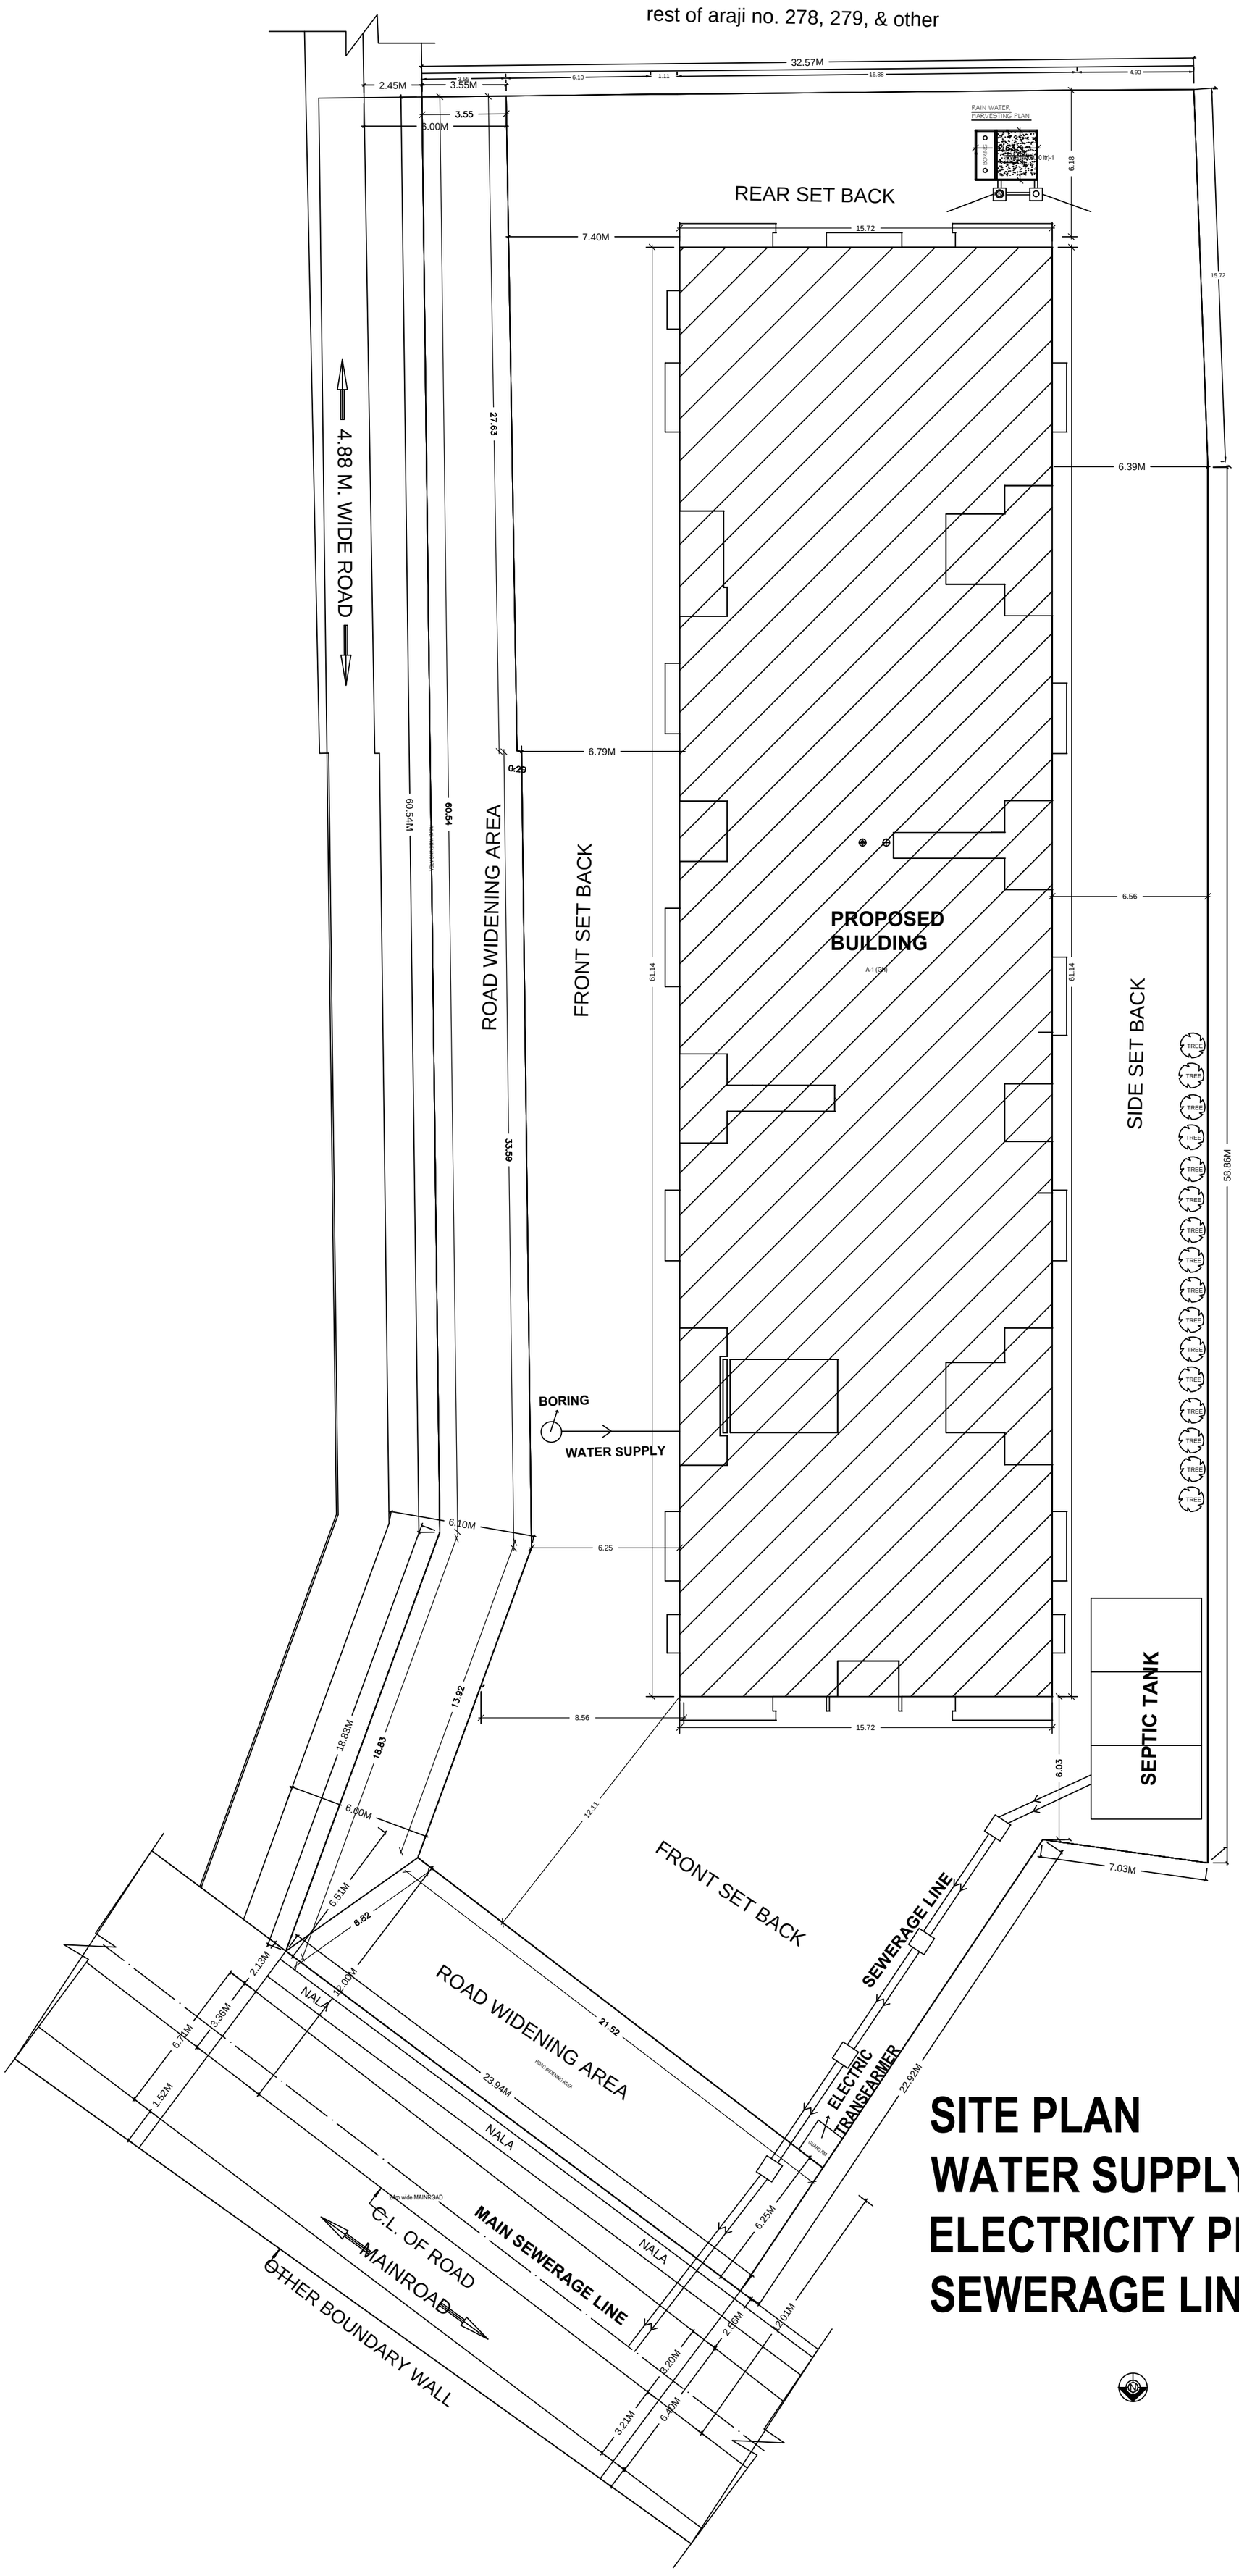

SITE PLAN
WATER SUPPLY PLAN
ELECTRICITY PLAN
SEWERAGE LINE PLAN