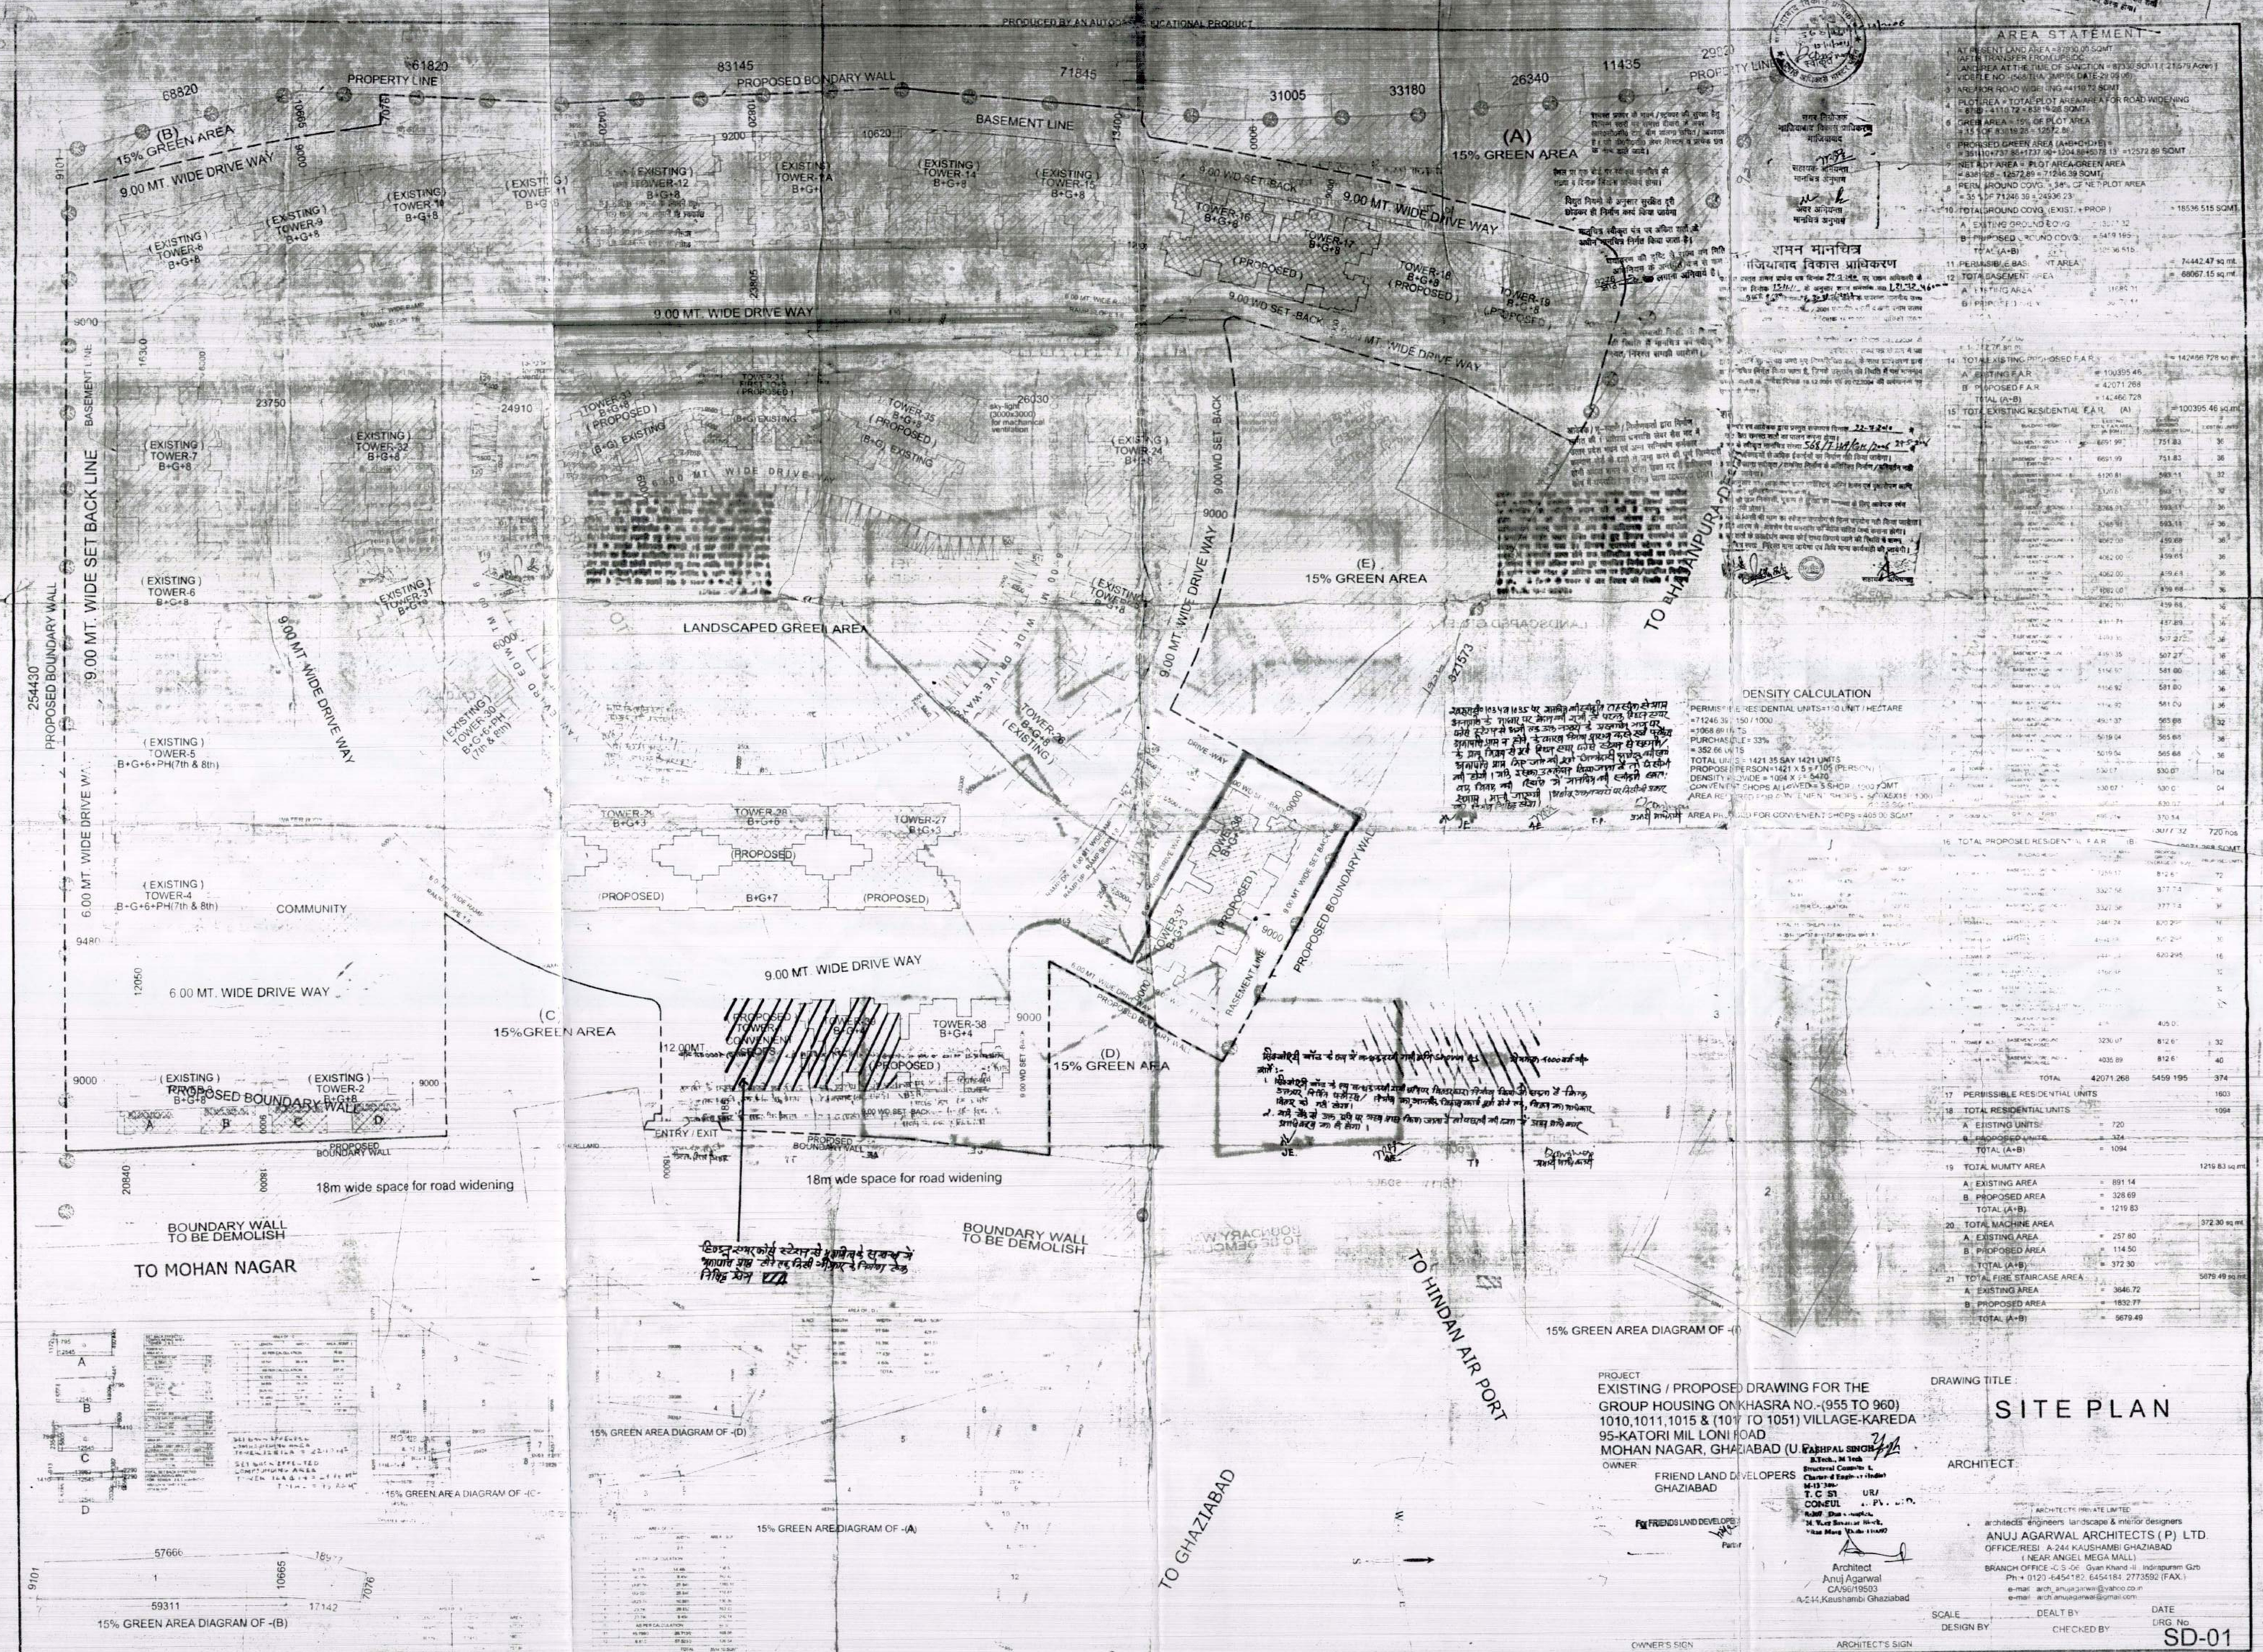

:\DATA\DESKTOP\SITE PLAN WITH PLOT AREA CALCULATION AND FINAL SAJRA PLAN.dxf, 1/17/2012 5:45:49 PM, HP Designjet 510 44in Printer HPGL2